





Building 2

 


Proposed Floor Plan

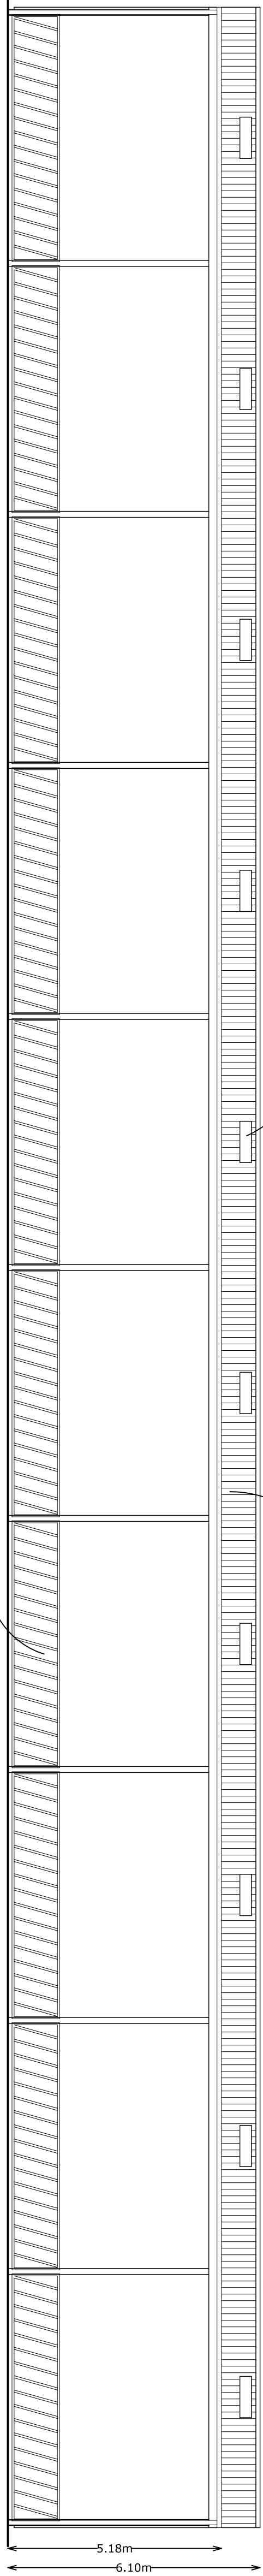


Proposed East Elevation

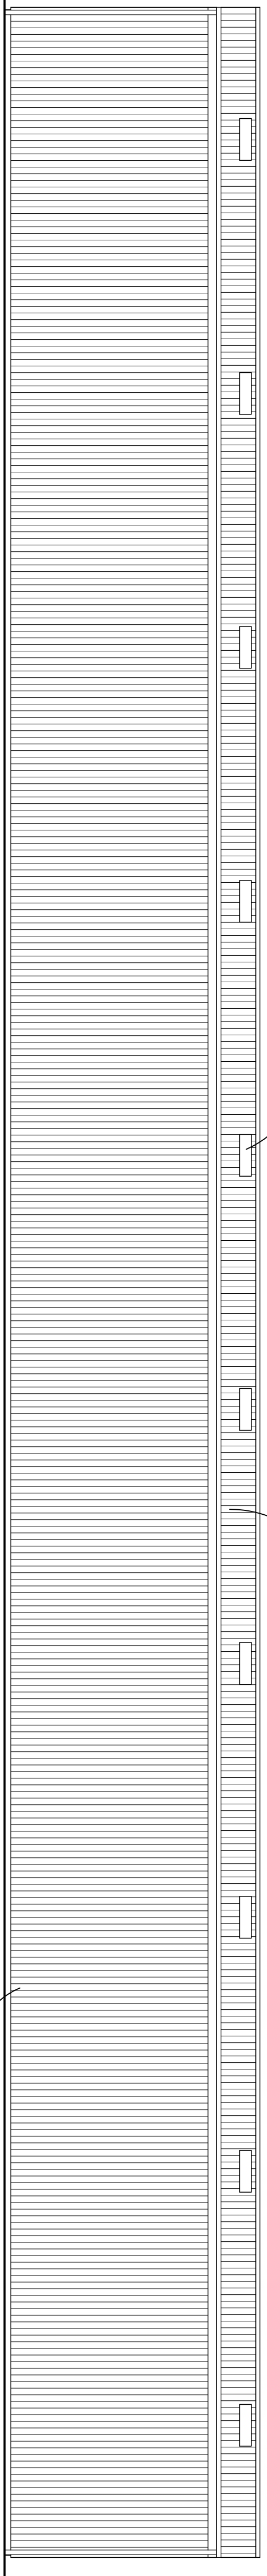 

Proposed West Elevation

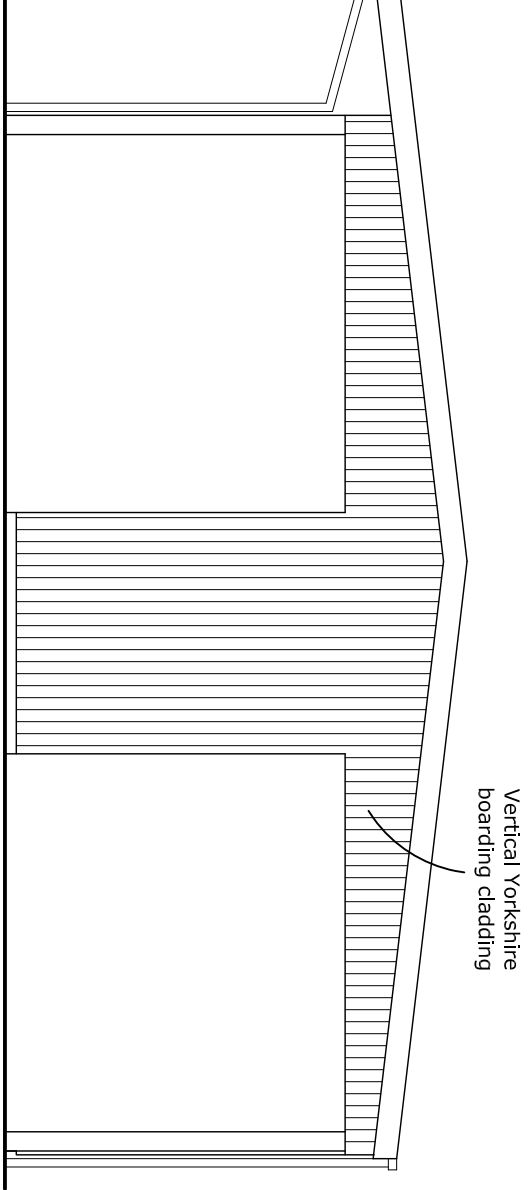


Proposed North Elevation

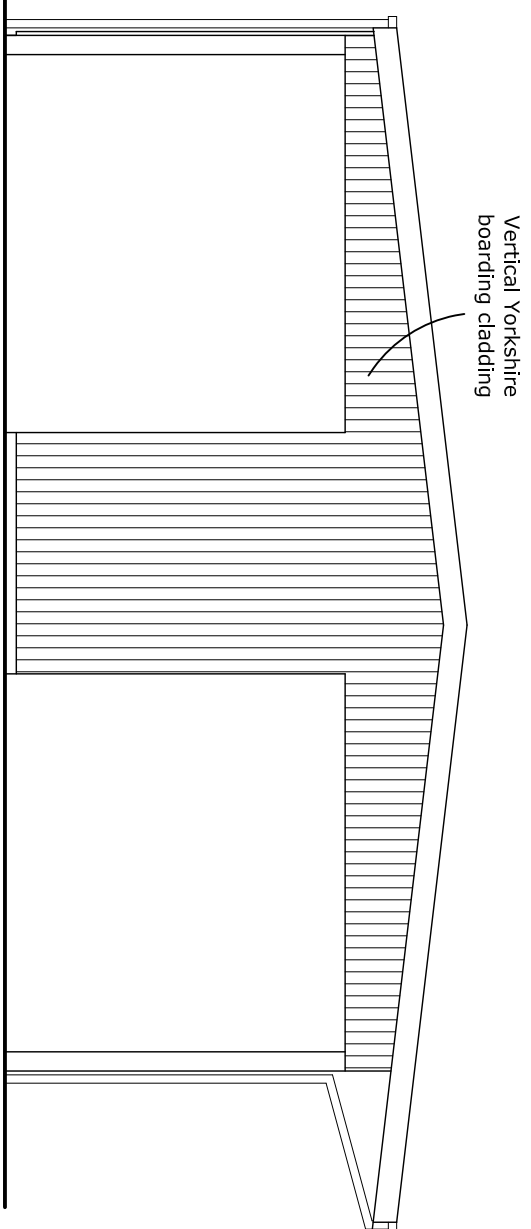

Proposed South Elevation

Revision:
i 11-03-24 SB Doors added

Title: Proposed Plans & Elevations of Livestock Building 2			
Client: Torriad Farms Ltd			
Scale: 1:100 @A1		Drawing number: 1195-05	
Date: 07/03/24	Drawn by: SB	Revision: i	

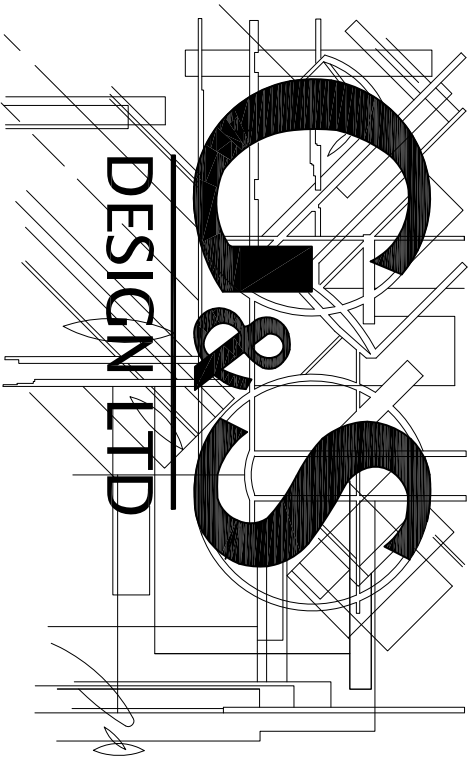

2 Lady Anne Court, Wheelock Street,
Middlewich, Cheshire CW10 9AG
Telephone 01606 834020