

DEMOLITION, EXCAVATION & BACK FILLING.


Carefully clear an area on site as required for storage and access (agree with client).

Strip out all redundant cables and pipework. Allow for taking down minor block walls etc, all as indicated on proposed plans.

Existing services to be maintained to the property during works. Existing electric and Gas mains enter the house in the Hallway (assumed). Supply to be extended. Water mains supply position to be confirmed.

Existing drain runs/ locations presumed from on-site evidence - all to be confirmed during construction.

Ground to be prepared for new strip foundations (to be agreed with BCO).

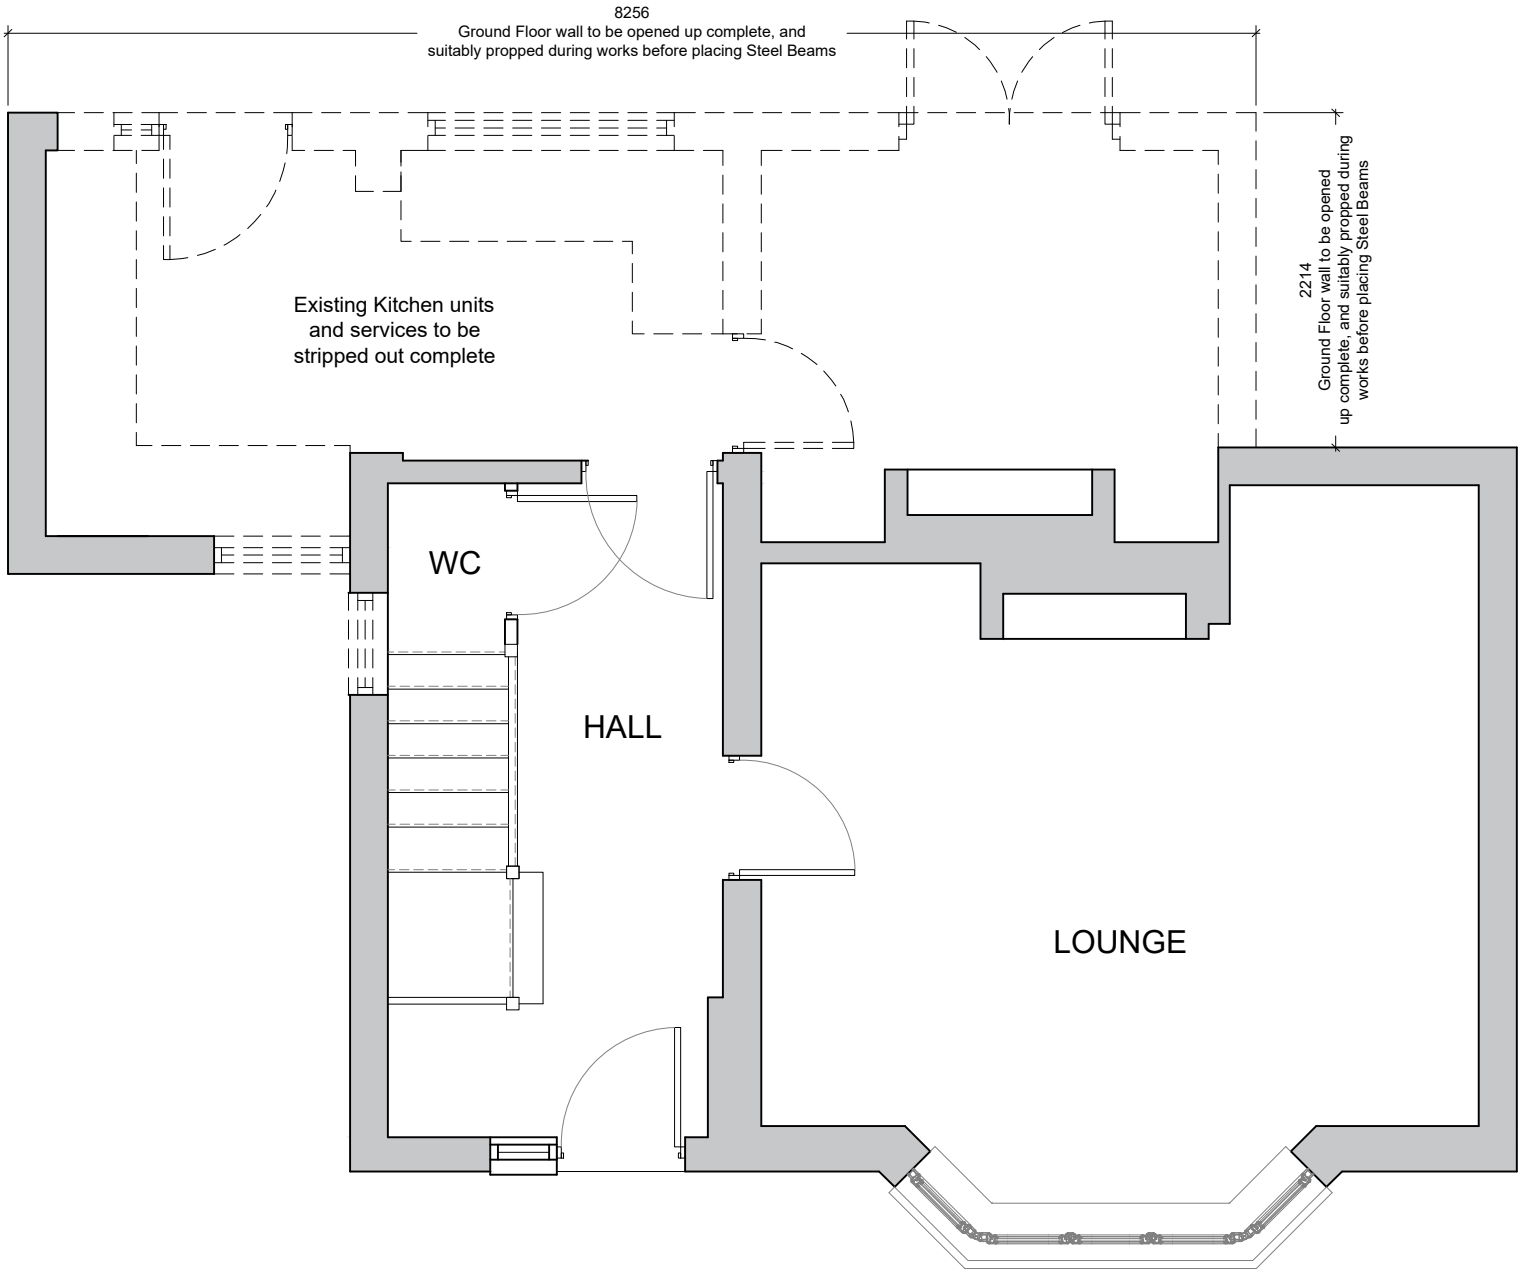

CLIENT			
Mr & Mrs Vallance			
PROJECT		PACK VERSION:	
23 Vicarage Hill		-	
DRAWING TITLE			
Proposed Floor Plan Demolitions			
FOR CONSTRUCTION			
DRAWN	AP	CHECKED	-
SCALE	1:50	DRAWING No:	REVISION:
DATE	APR 23	L(-)10	-