




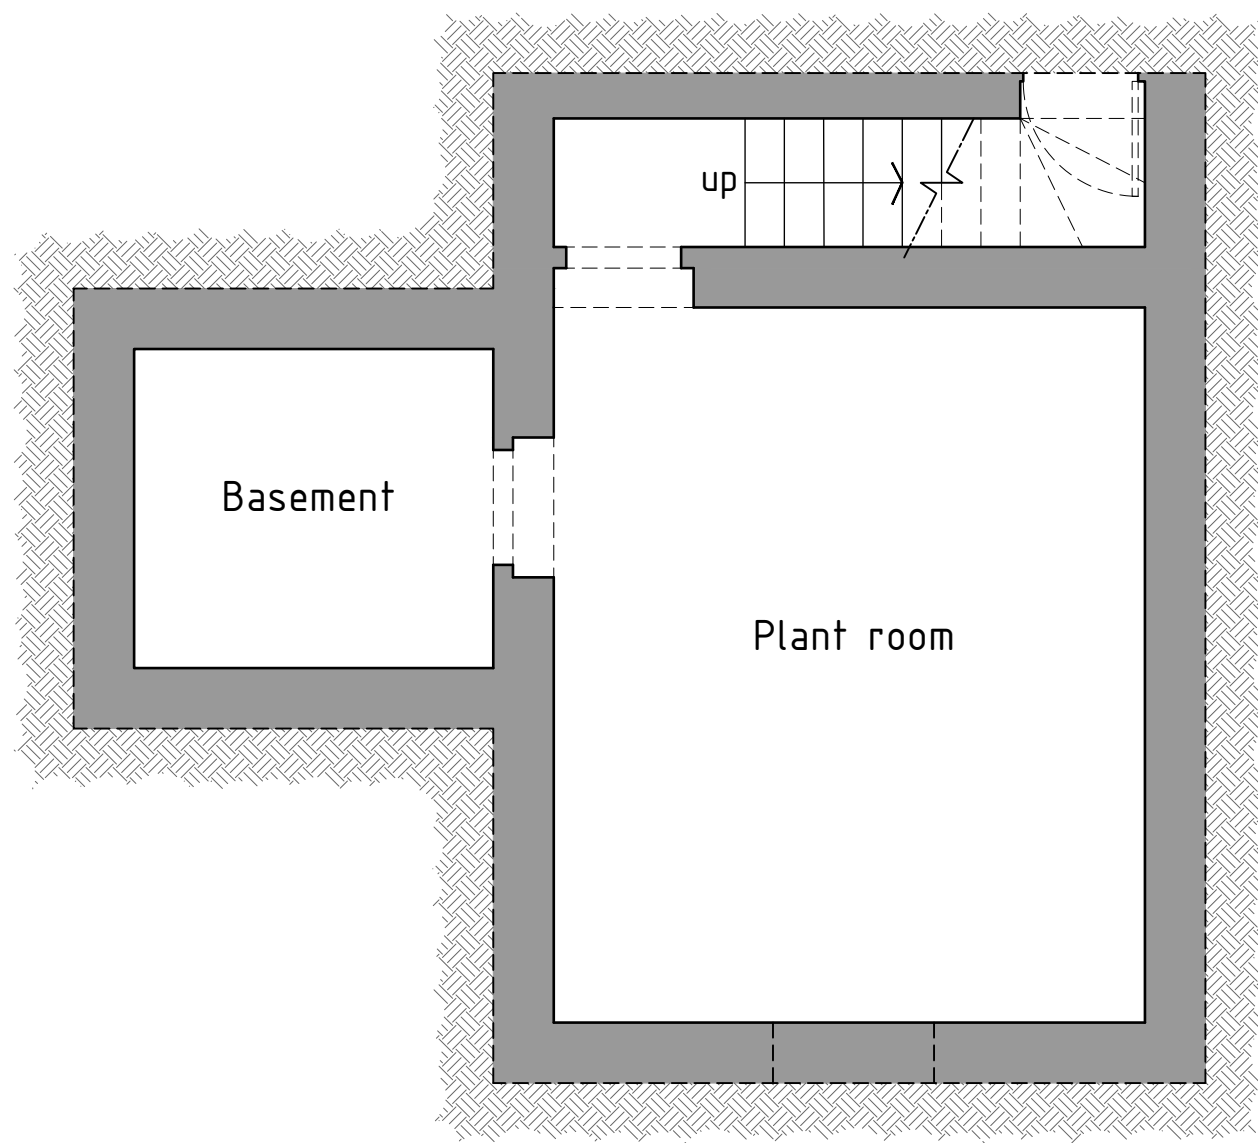


Basement floor plan 1:50

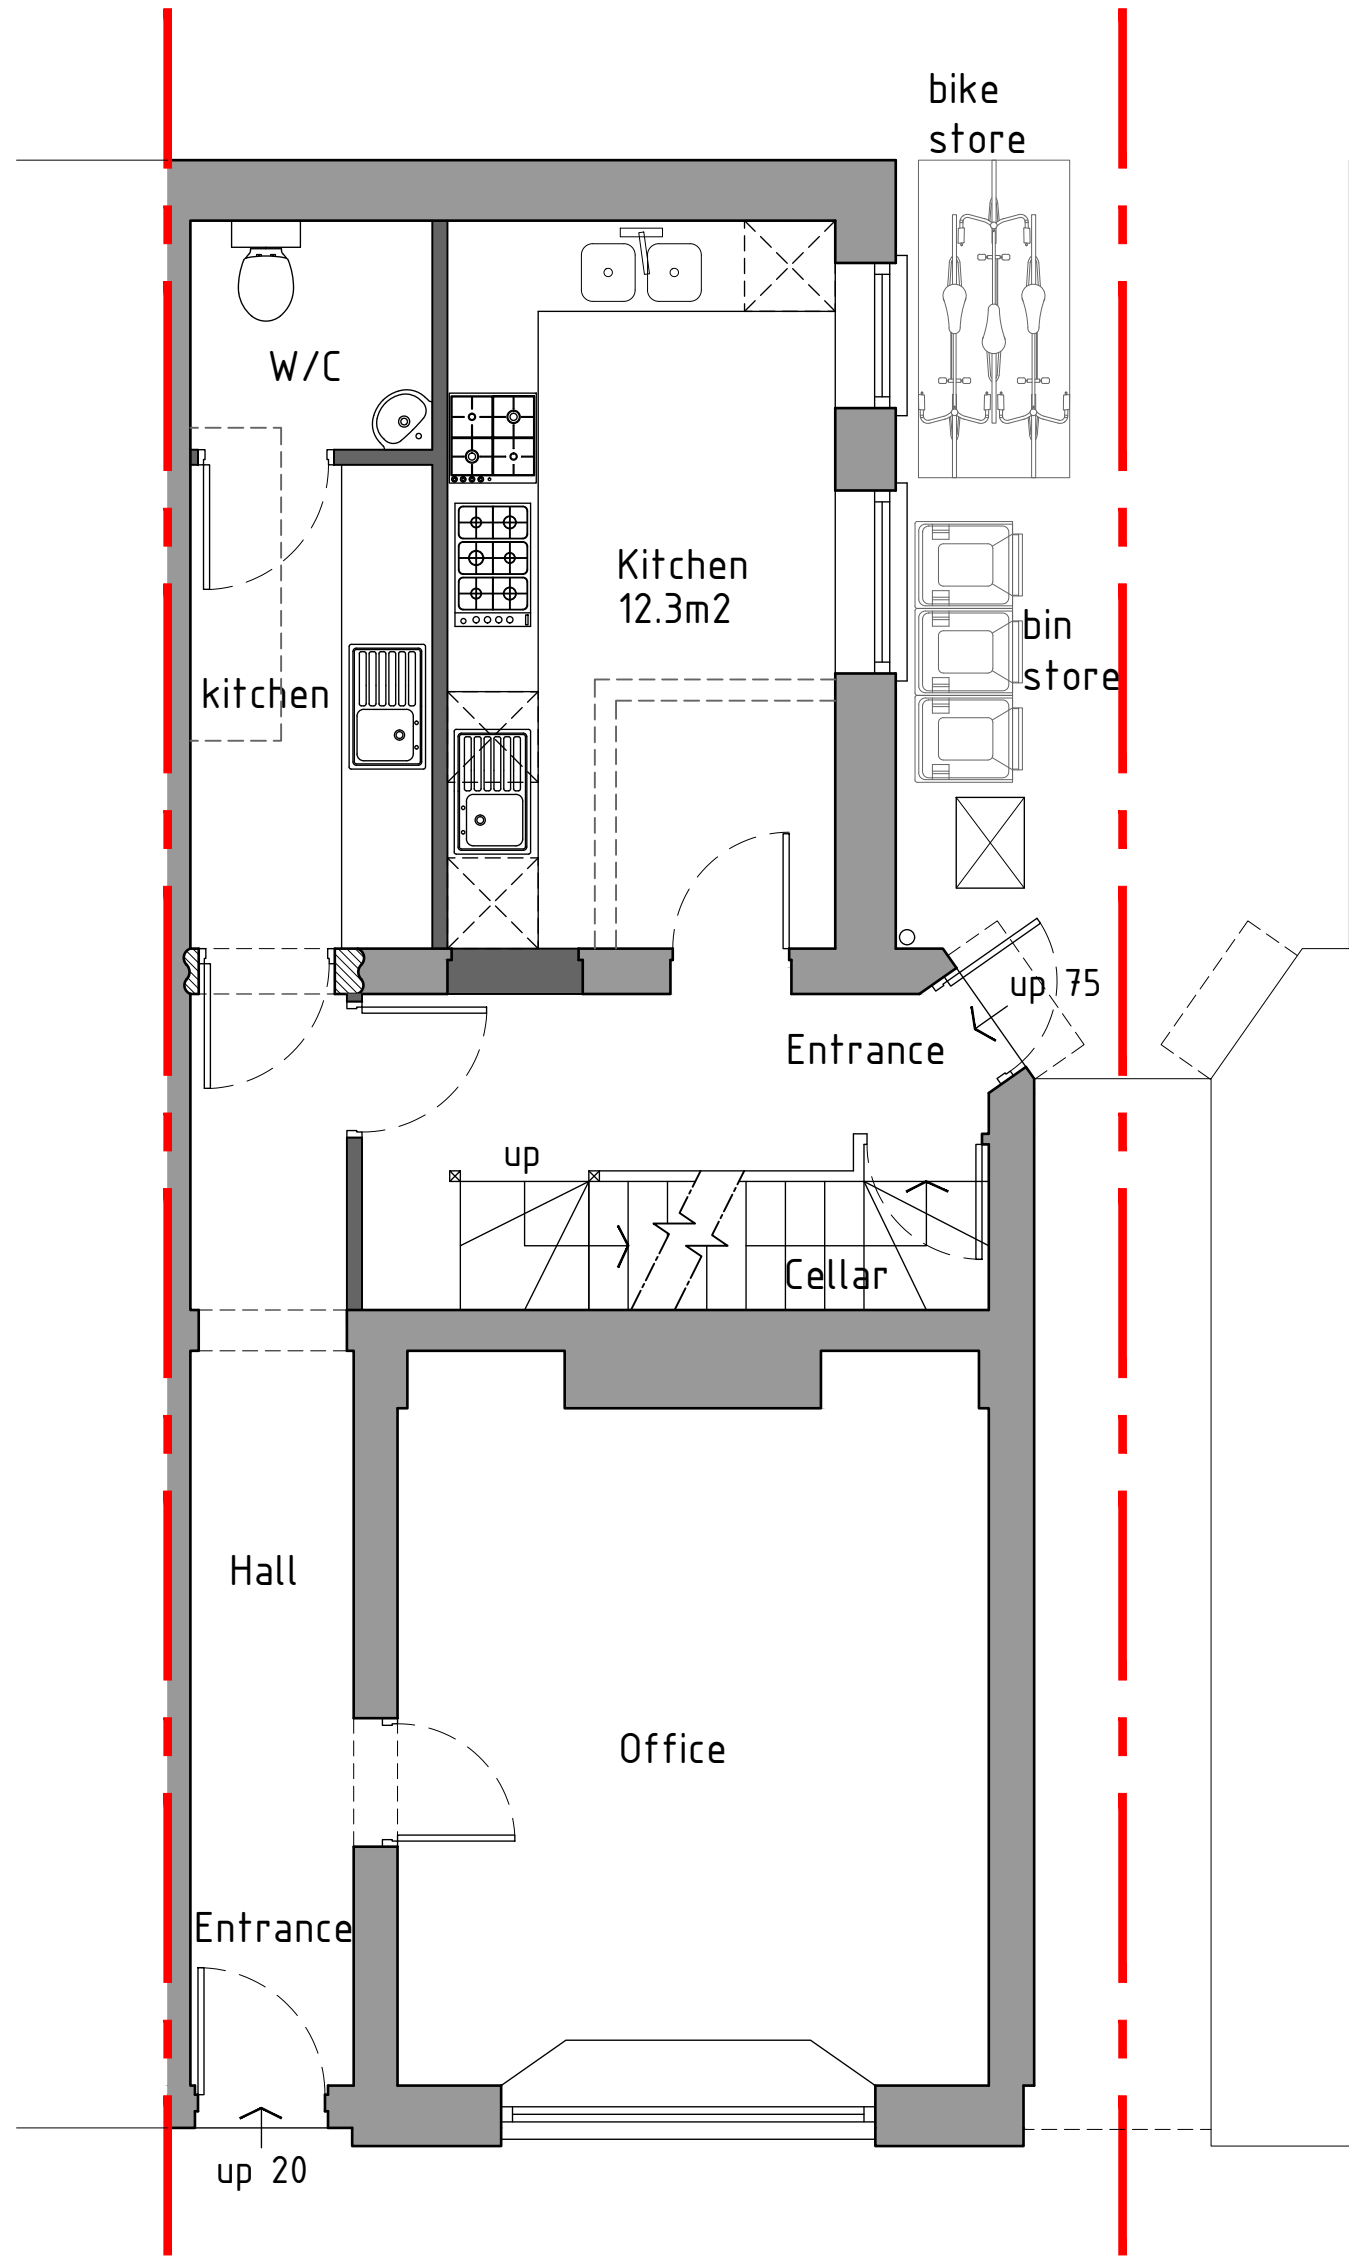

Ground floor plan 1:50

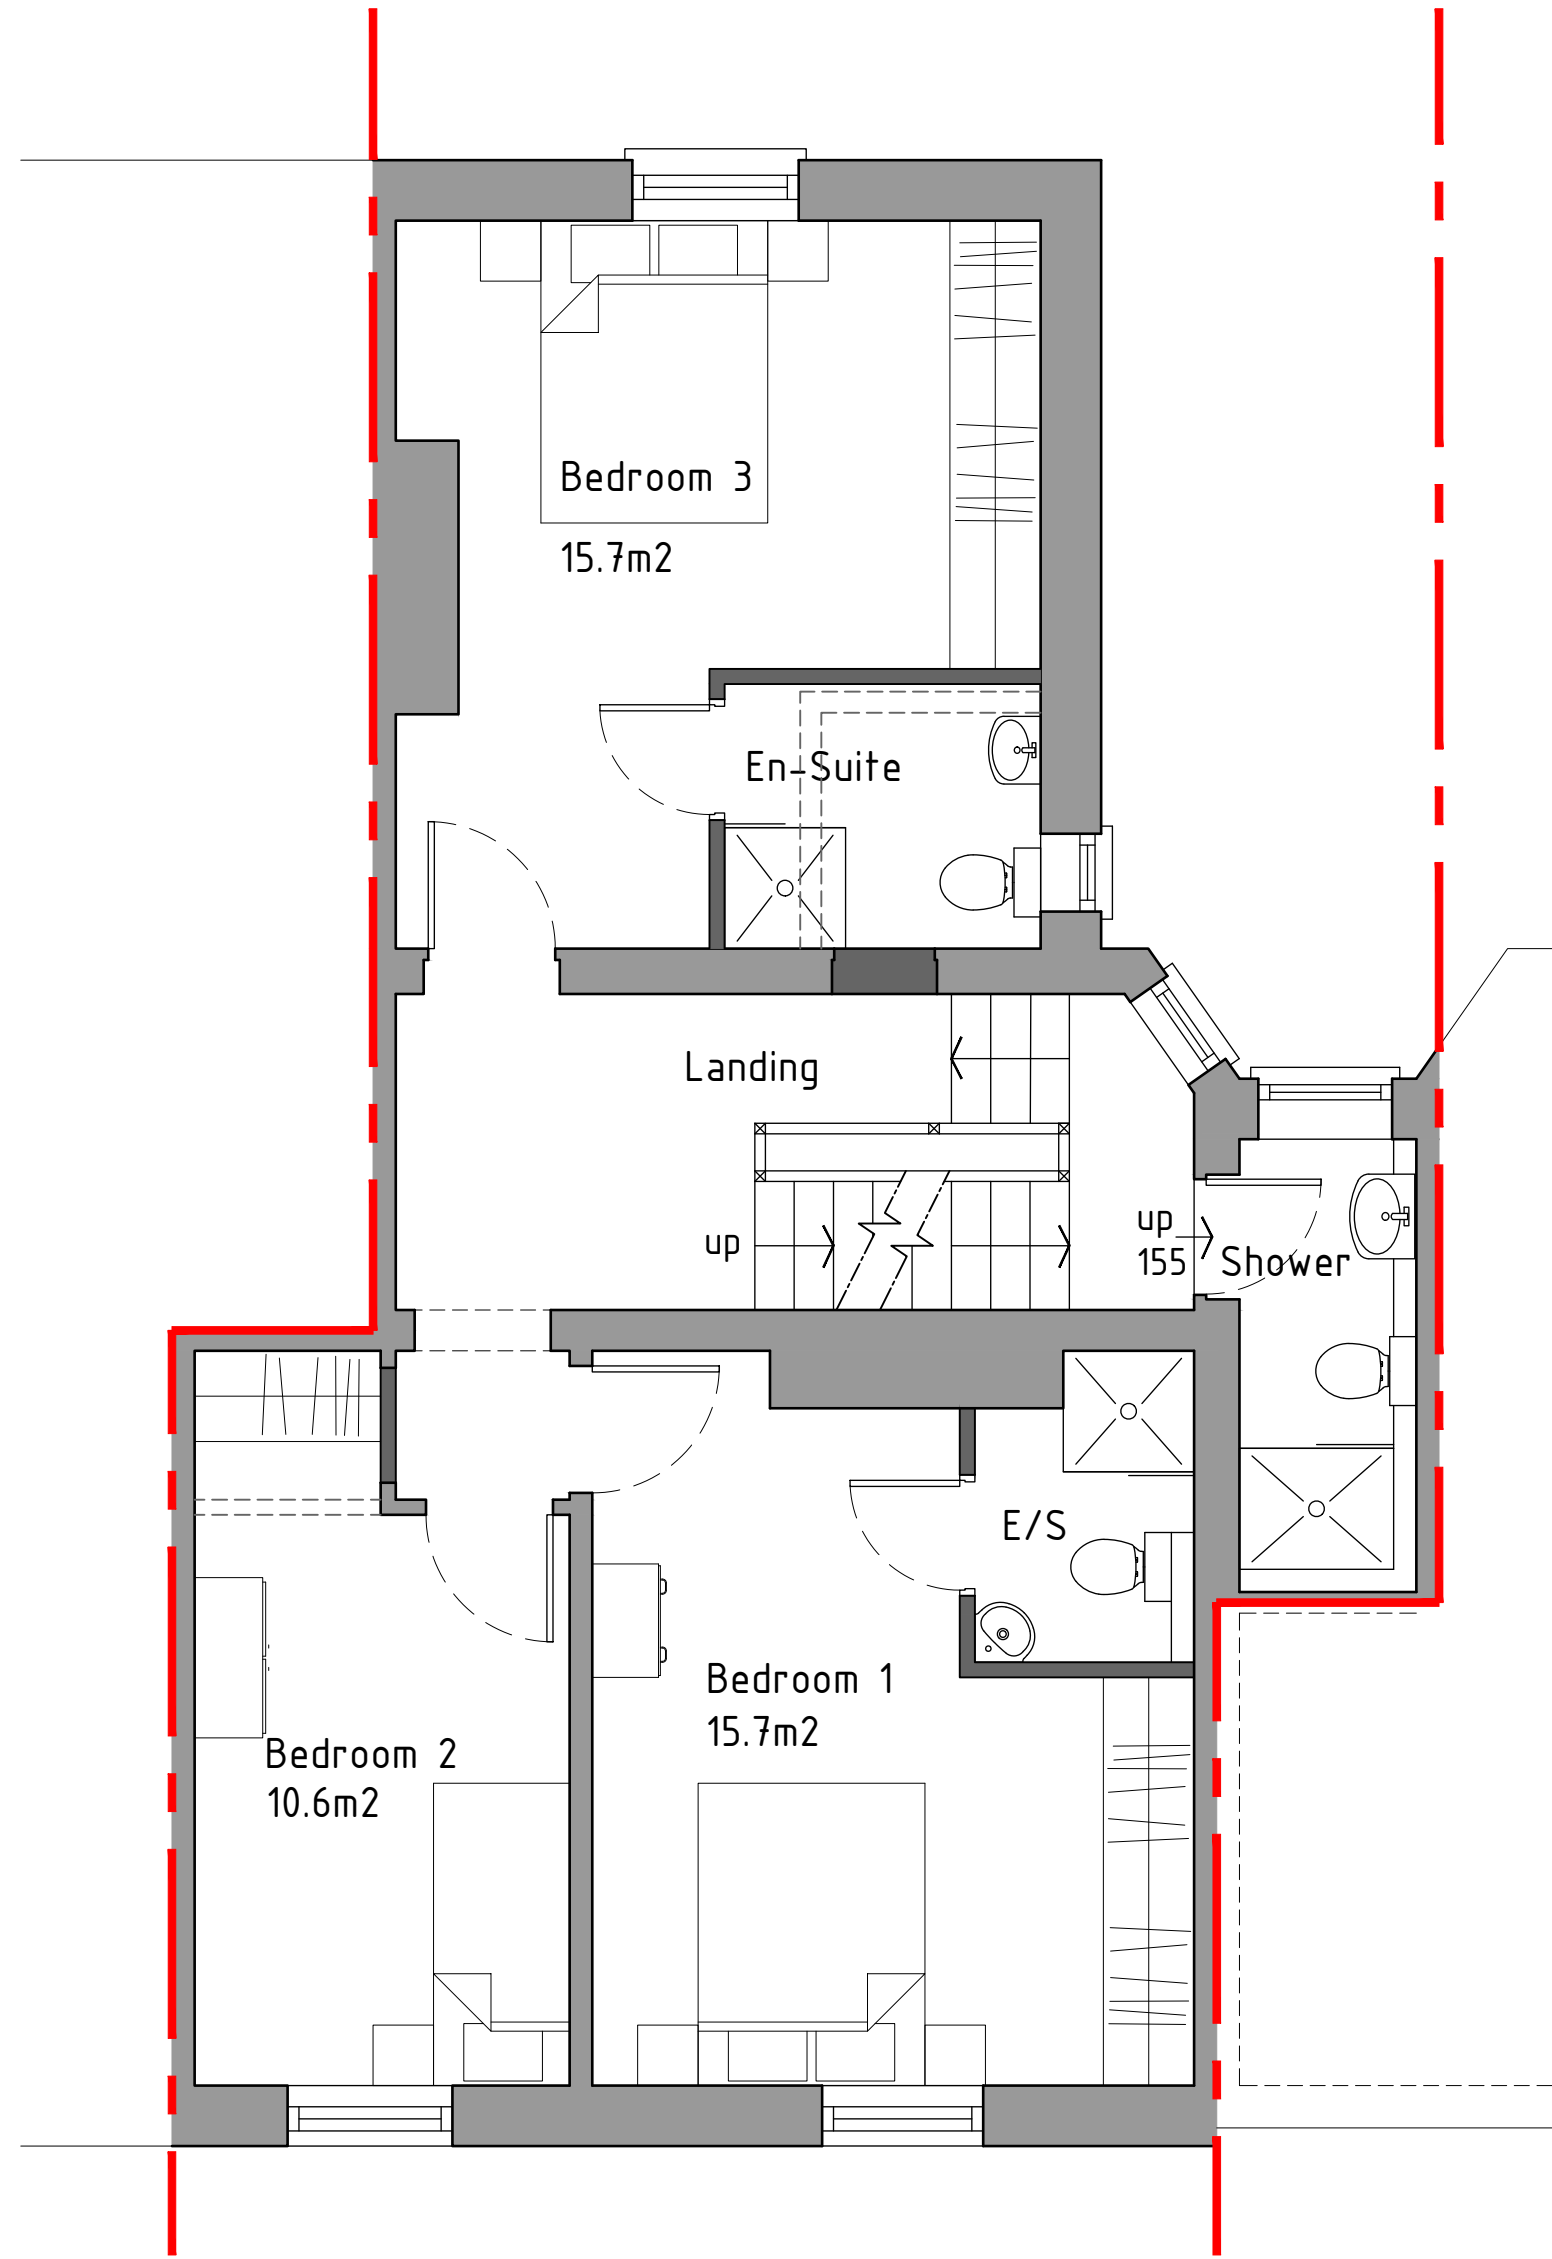

First floor plan 1:50

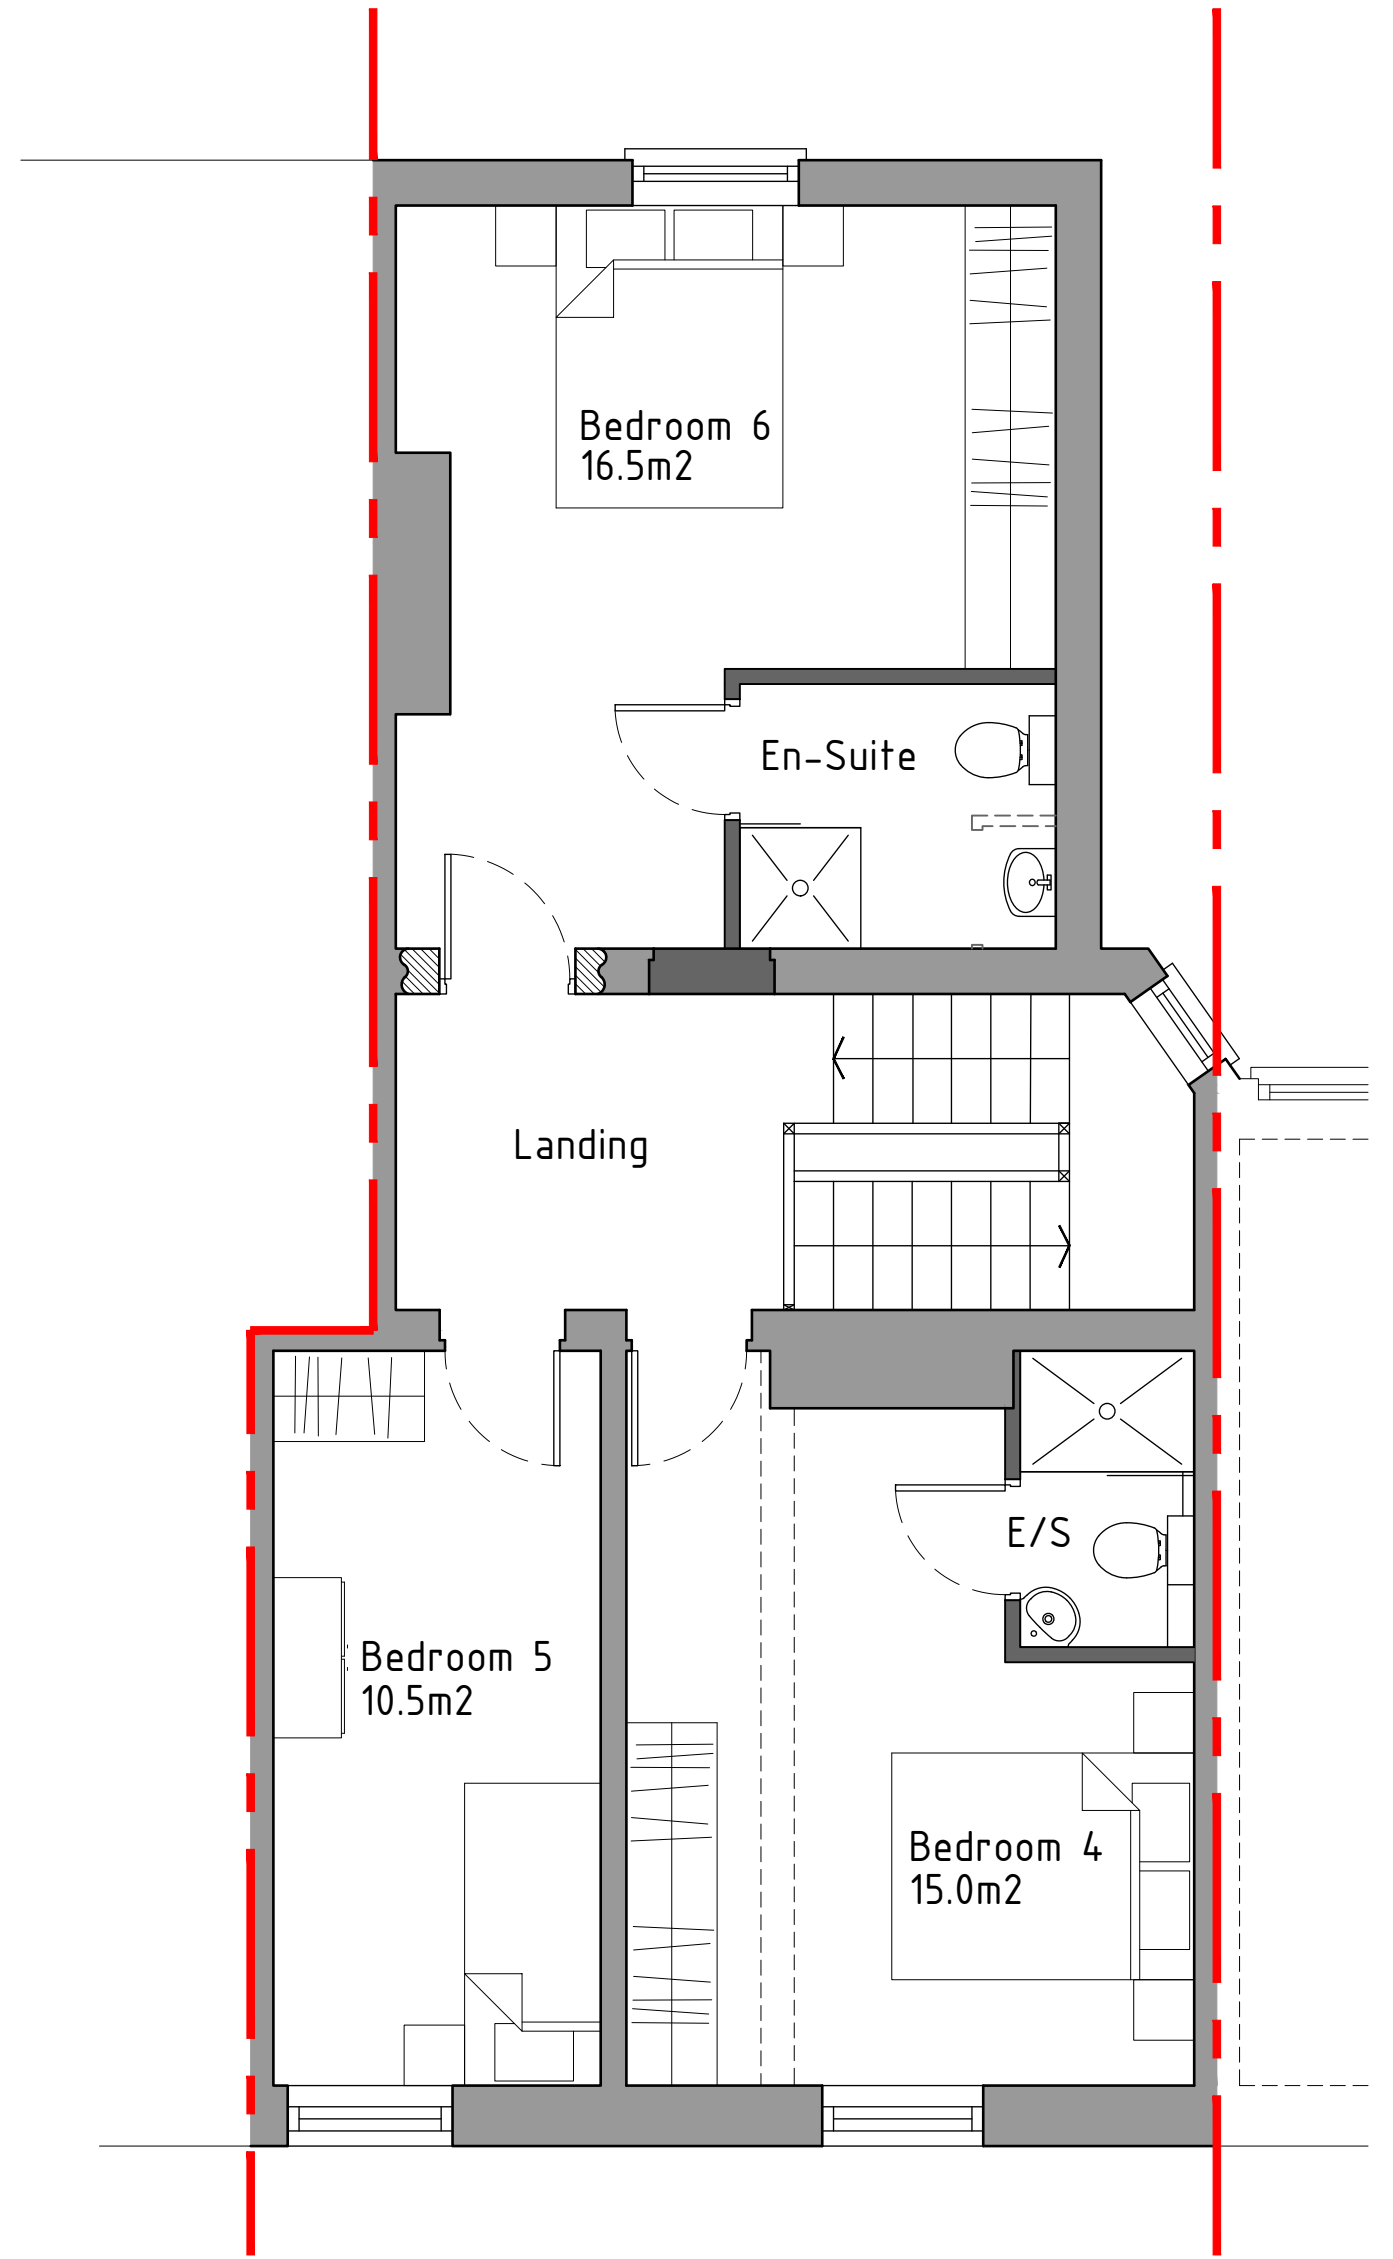

Second floor plan 1:50

Proposed

HDS ARCHITECTURAL SERVICES
HDS Architectural Services, The Foundry,
15 Yorke Street, Wrexham,
LL13 8LW
Tel (01978) 345250
www.hdsarchitectural.co.uk

Project; 61 King Street, Wrexham, LL11 1HR	
Title; 03-Proposed Floor plans	Scale (A1); 1:50
Dwg No; KS/PD/03	Date; 22.02.24
Revision;	