
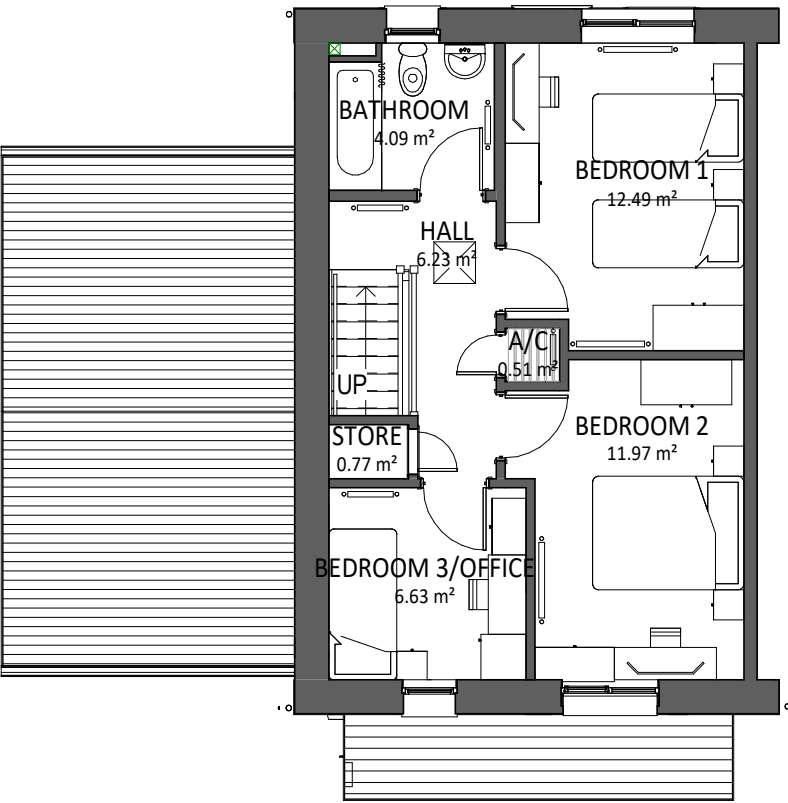


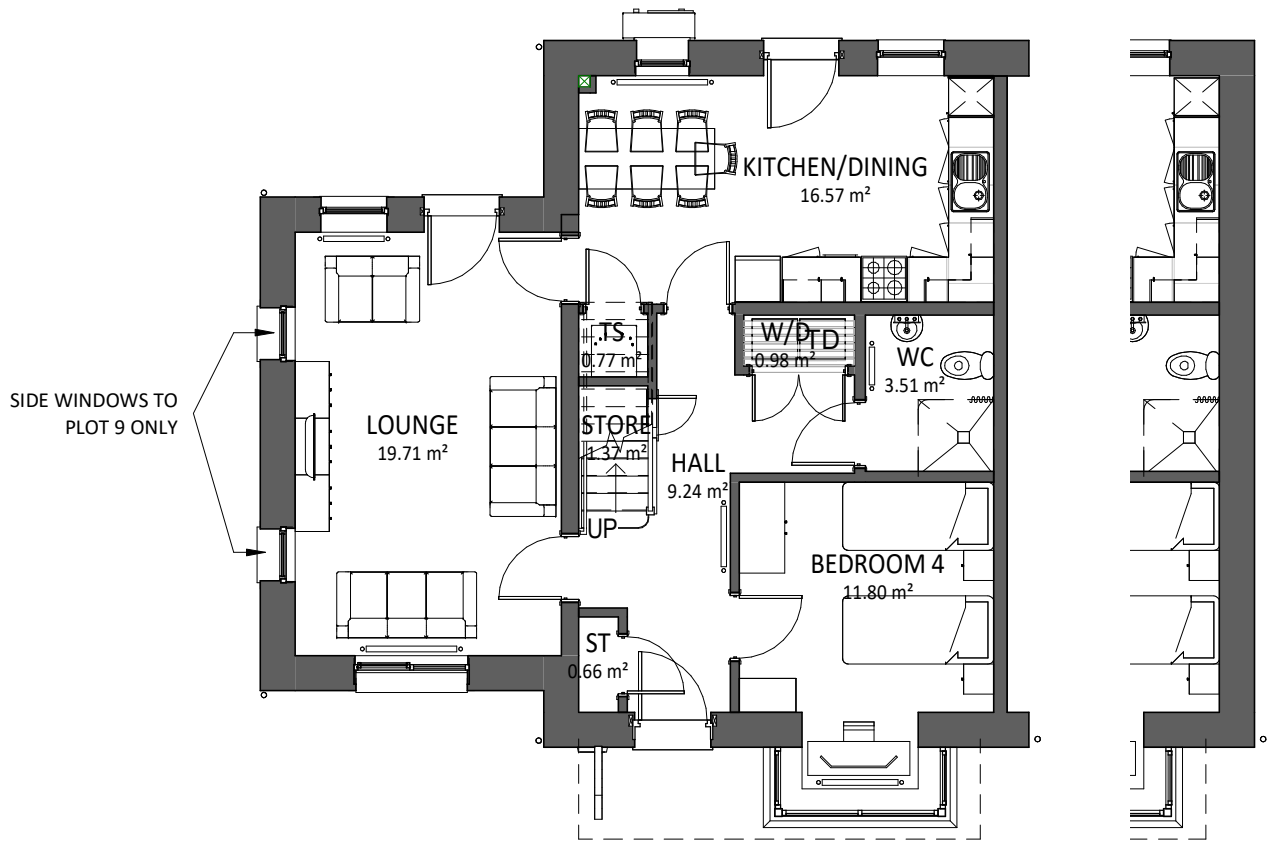

VISUAL SCALE 1:100 @ A3

| Areas |  |
|-------|--|
|-------|--|

|                       |                      |
|-----------------------|----------------------|
| GROUND FLOOR          | 68.79 m <sup>2</sup> |
| FIRST FLOOR           | 46.23 m <sup>2</sup> |
| 115.02 m <sup>2</sup> |                      |

PLOTS 9,44

|                                              |  |  |  |          |    |
|----------------------------------------------|--|--|--|----------|----|
| A REAR DOOR AMENDED;<br>SINGLE WINDOWS FIXED |  |  |  | 18/09/24 | OR |
|----------------------------------------------|--|--|--|----------|----|

| REV | DESCRIPTION | DATE | BY |
|-----|-------------|------|----|
|-----|-------------|------|----|

THIS DRAWING IS THE COPYRIGHT OF AINSLEY GOMMON ARCHITECTS. DO NOT SCALE FROM THIS DRAWING. WORK TO FIGURED DIMENSIONS ONLY. CHECK ALL DIMENSIONS ON SITE. ANY DISCREPANCIES TO BE NOTIFIED TO THE ARCHITECT. ELEMENTS OF STRUCTURE SHOWN ARE INDICATIVE AND FOR GUIDANCE. FINAL DESIGN TO BE AS STRUCTURAL ENGINEERS DETAILS AND SPECIFICATION.

PROJECT  
BERSE RD, WREXHAM  
for ADRA CYF

DRAWING TITLE  
7P4B HOUSE FLOOR PLANS

|       |         |          |       |         |
|-------|---------|----------|-------|---------|
| SCALE | @A3     | DATE     | DRAWN | CHECKED |
|       | 1 : 100 | 09/11/22 | OR    | SV      |

|                |            |
|----------------|------------|
| DRAWING STATUS | FOR TENDER |
|----------------|------------|

|        |            |          |
|--------|------------|----------|
| JOB No | DRAWING No | REVISION |
| C1091  | 112        | A        |

**AG**

**AINSLEY GOMMON**  
ARCHITECTS

THE OLD POLICE STATION, 15 GLYNNE WAY, HAWARDEN, CH5 3NS  
Tel: 01244 537 100 | wales@agarchitects.co.uk | www.agarchitects.co.uk

Ainsley Gomon Architects Ltd. Registered in England & Wales No. 4187948  
Registered Office: 1 Price Street, Hamilton Square, Birkenhead CH41 6JN

PRINTED: 18/09/2024 12:44:03

A3