

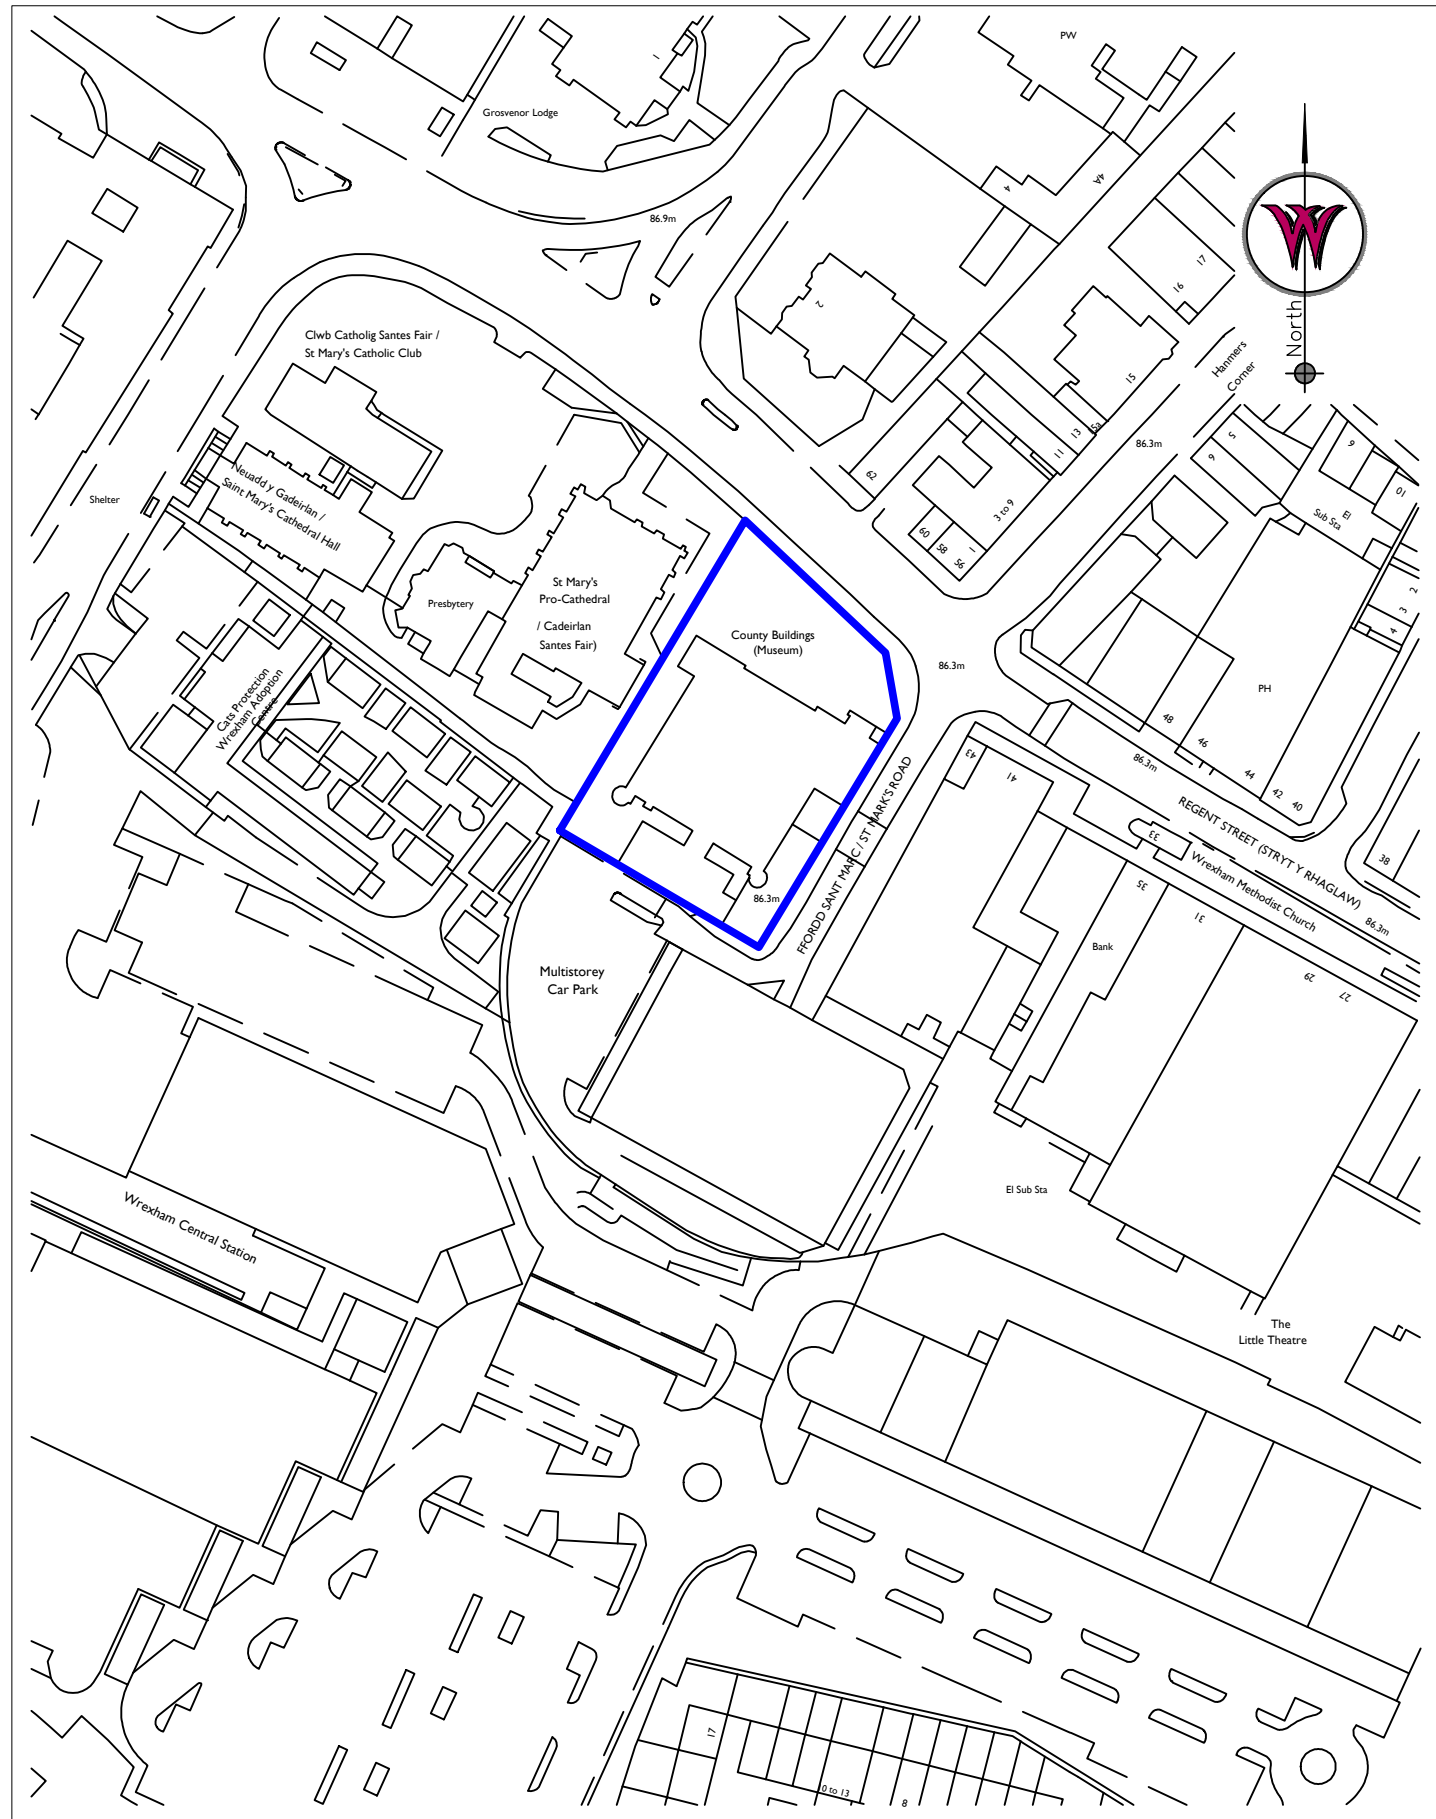


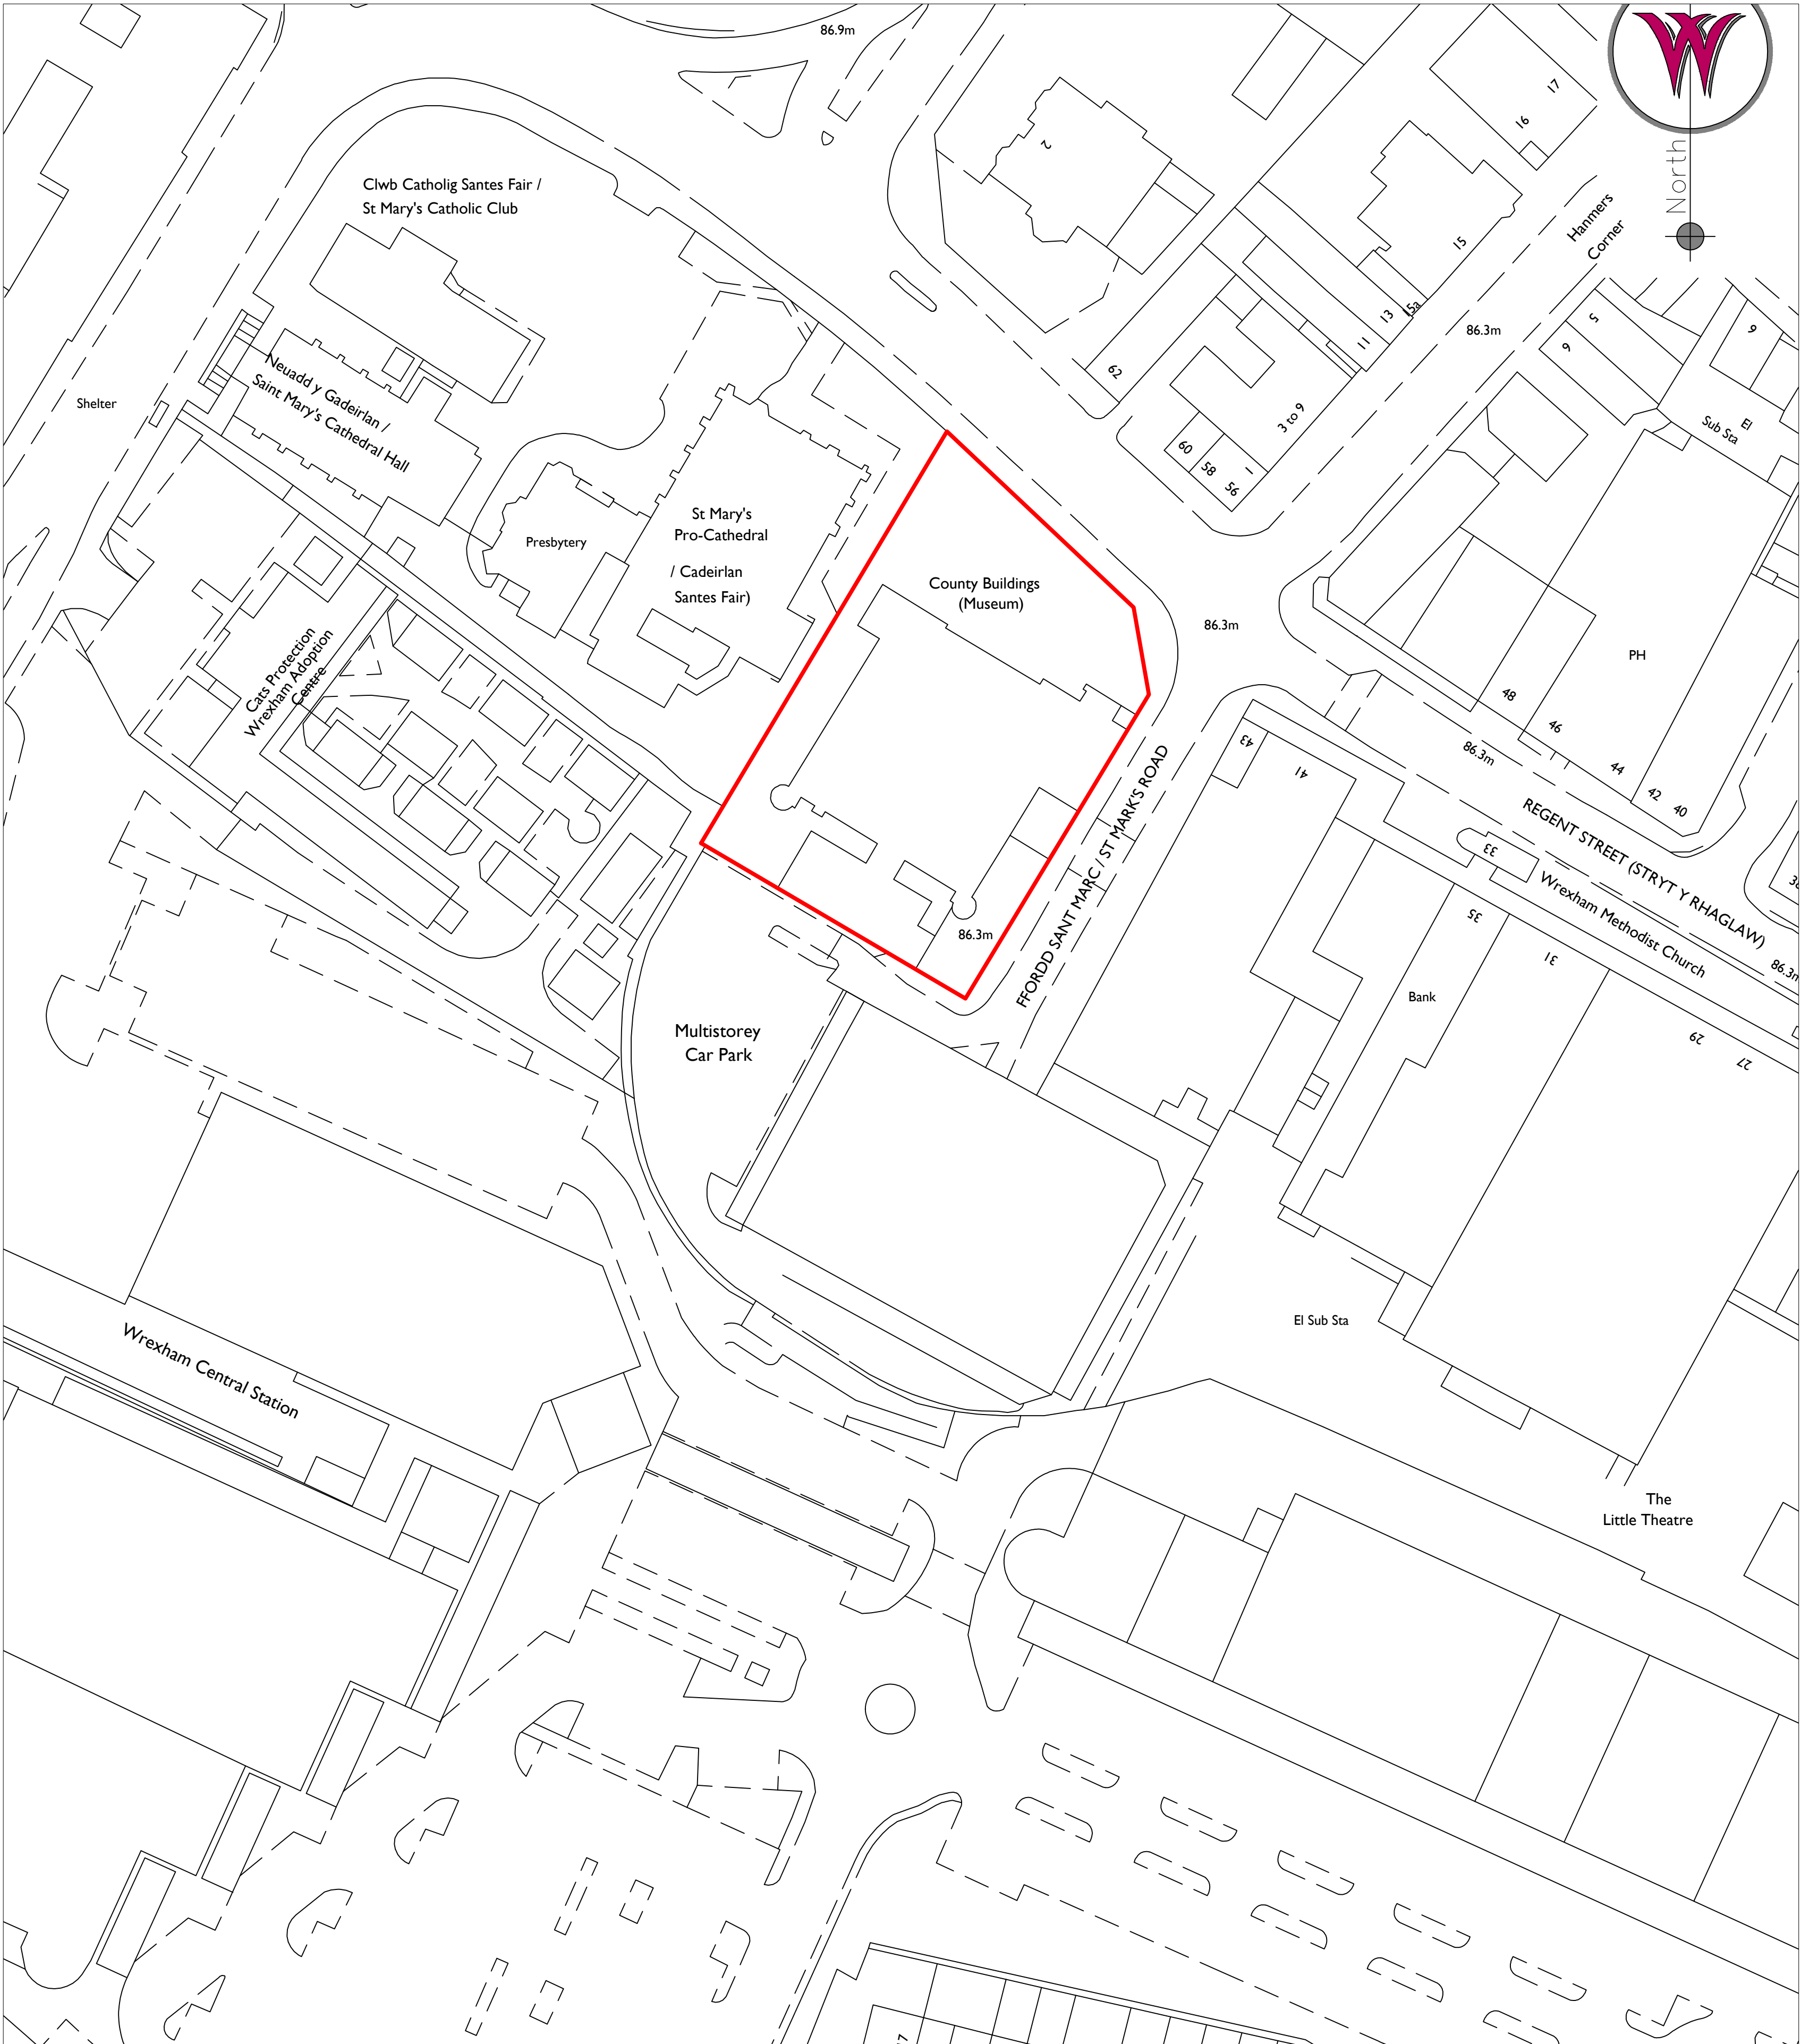


I
1100 Location Plan
1:1250

Ownership Boundary
Site Boundary

 

I
1100 Site Plan
1:500

 


Notes: 30/04/2024 16:08:07
Drawings are based on survey data and may not accurately represent what is physically present.
Do not scale from this drawing. All dimensions are to be verified on site before proceeding with the work.
All dimensions are in millimeters unless noted otherwise.
Purcell shall be notified in writing of any discrepancies.

Key Plan
not to scale

P01	25/04/2022	MP	JR	As Indicated
P01	28/04/2022	MP	JR	As Indicated
P02	27/01/2023	MP	JR	As Indicated
P03	21/11/2023	CH	PS	Stage 4 Issue
P03	08/04/2024	CH	JR	Issued for Planning
REV	DATE	BY	CHK	DESCRIPTION

CLIENT
Haley Sharpe Design Ltd
PROJECT
Wrexham Museum Redevelopment
JOB NUMBER
241084

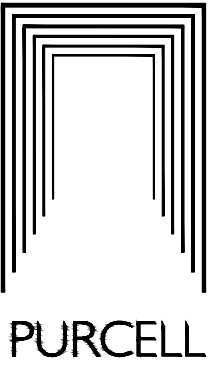

TITLE
Location Plan & Site Plan

SIZE	SCALE	LAST REVISED	DRAWN	CHECKED
A1/L	As Indicated	27/01/2023	MP	
REV	SUITABILITY/REASON FOR ISSUE			
P03	S4 - For Approval			
DRAWING NAME	241084-PUR-00-ZZ-DR-A-1100			