


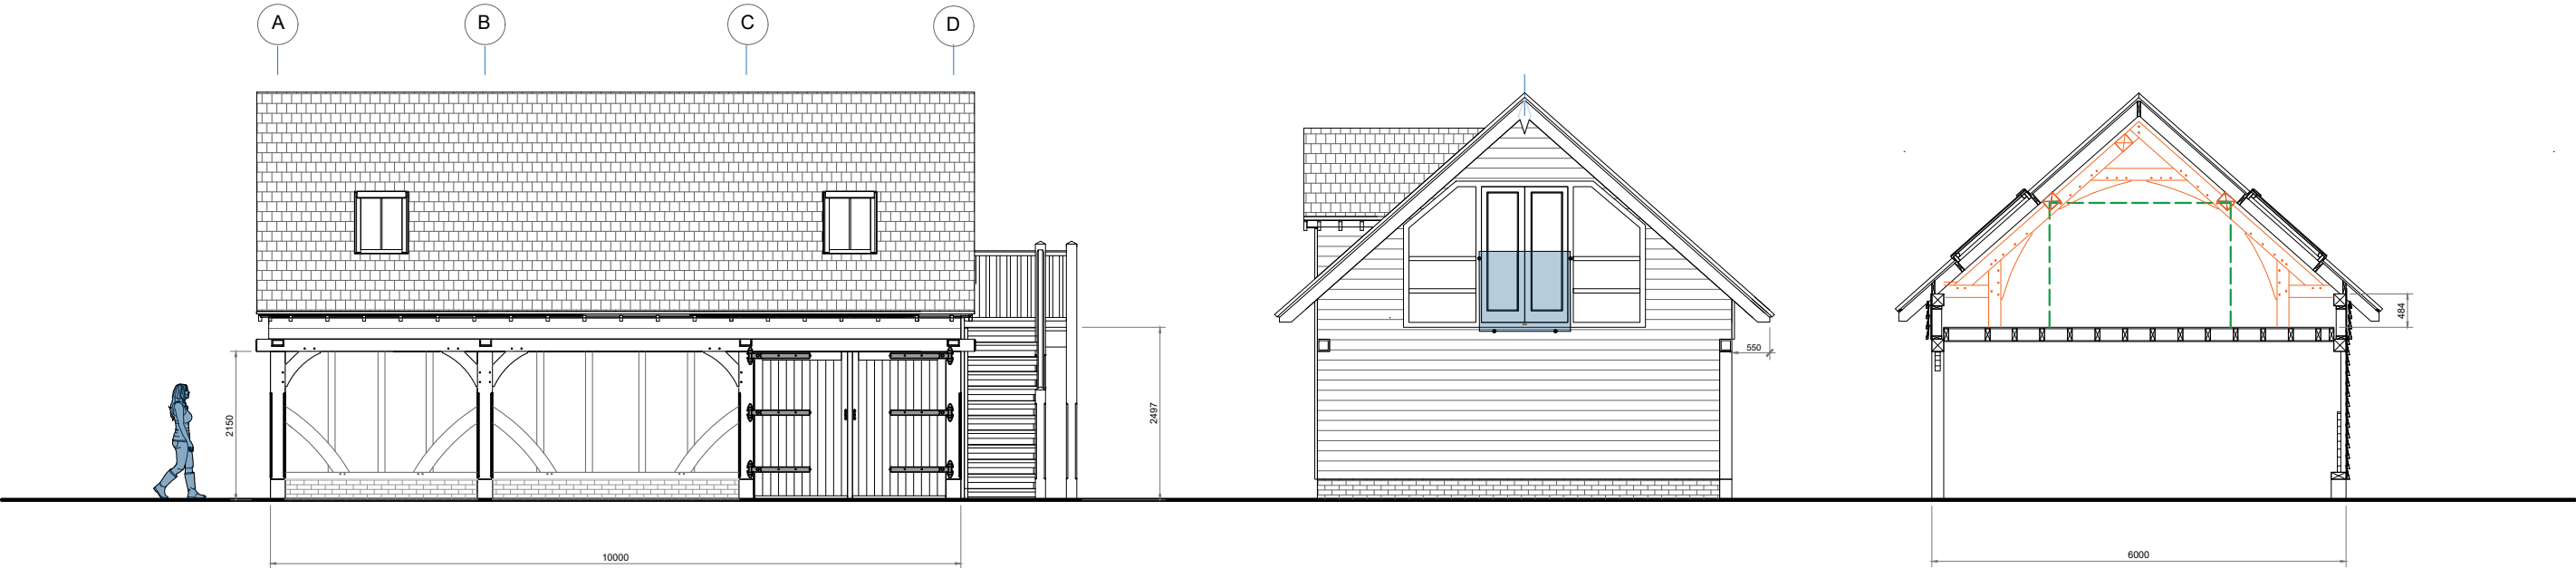

FRONT ELEVATION


SIDE ELEVATION

KEY SECTION



REAR ELEVATION

ENTRANCE ELEVATION

 

Drawing Title: Elevations	Scale:	Drawing No TA-PL- 02	Date; 18/04/2023 16/05/2023 27/09/2023	Revision:	
	1:100@A3				First draft scheme (updated)
Client Name and address: MR & Mrs Beddington Corner Cottage Tybroughton	Drawn By: CBC / JP			A	Moved stairs, new gable dormer and large window added
				B	Dormer made smaller / ridge height lowered.

NOTES:
Do not scale off this drawing except for planning purposes.
The builder must check all dimensions on site before any work commences and notify The Classic Barn Company of any discrepancies. Any site survey undertaken is for the preparation of planning and building regulations only. All proposed finished floor levels to be agreed on site between customer/builder and local authority prior to commencement of work. No buried or underground services are accounted for and must be investigated by customer/builder. Customer must advise if boundaries are correct and denote the legal ownership. Any levels taken are to temporary local datum point. Ownership of this drawing is retained by The Classic Barn Company and must not be used or reproduced without written consent. IF IN DOUBT, PLEASE ASK