


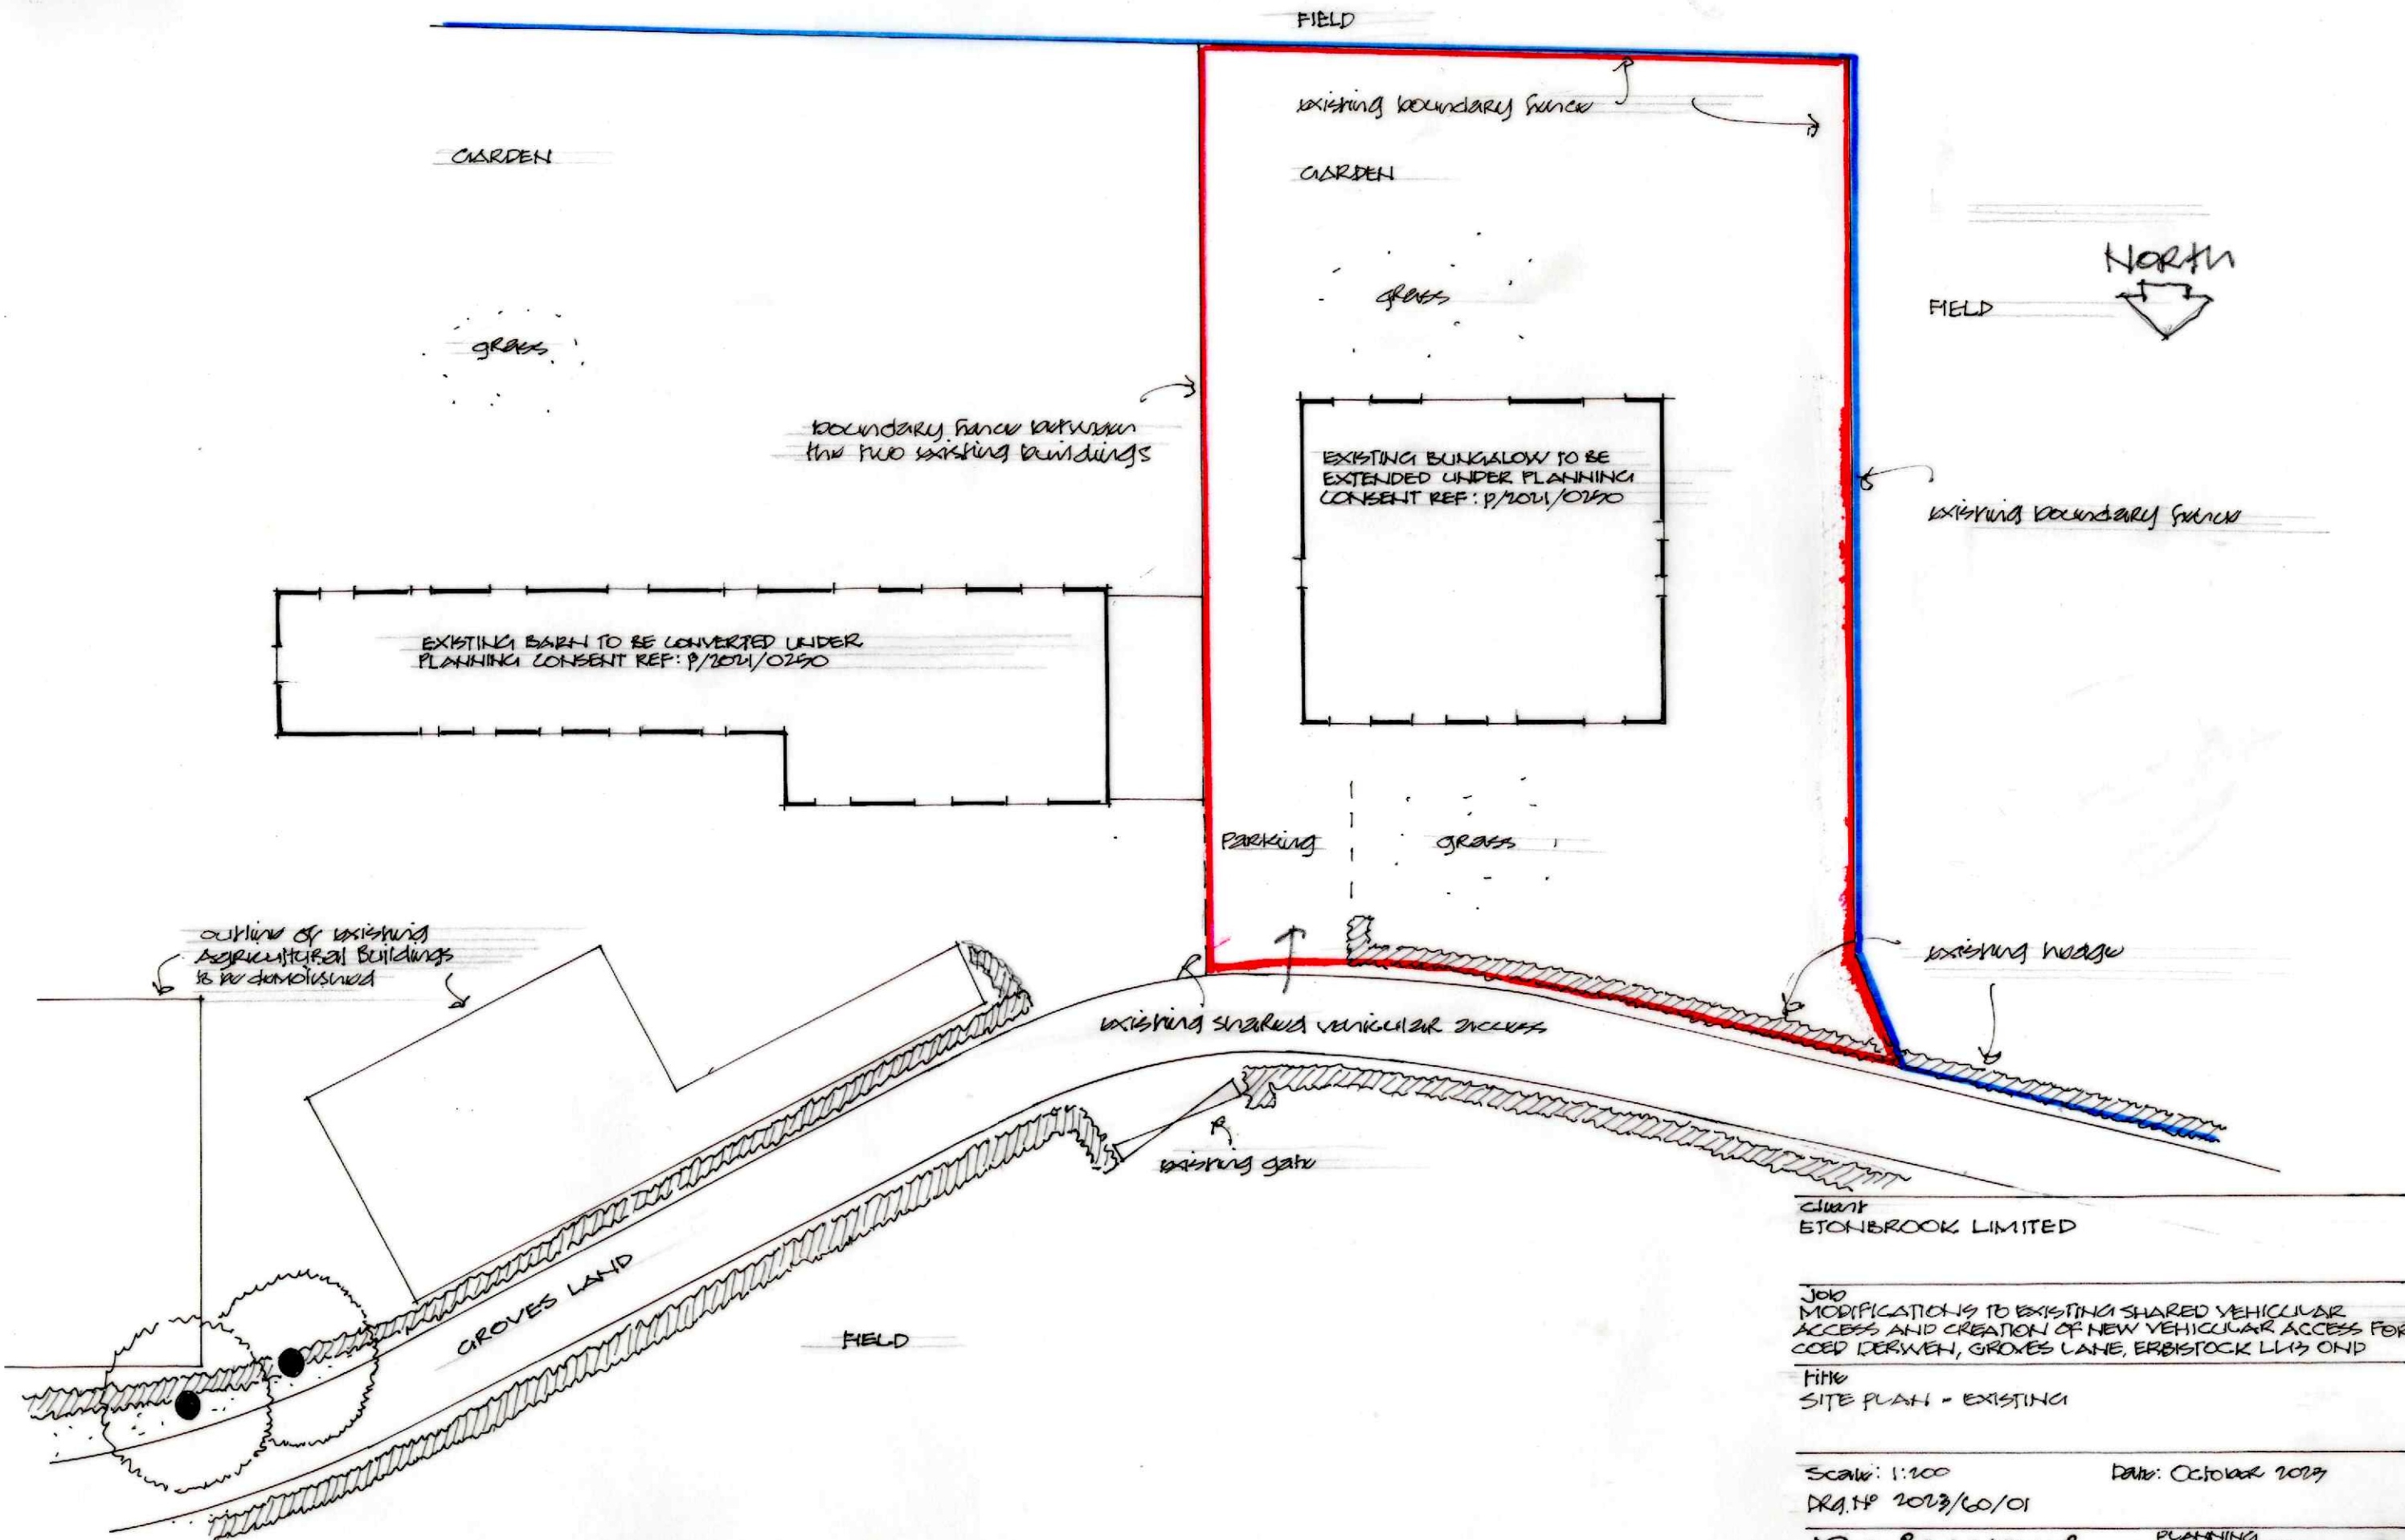

CLIENT
ETONBROOK LIMITED

JOB
MODIFICATIONS TO EXISTING SHARED VEHICULAR
ACCESS AND CREATION OF NEW VEHICULAR ACCESS FOR
COED DERWEN, GROVES LANE, ERBISTOCK LL13 0ND

TITLE
SITE PLAN - EXISTING

Scale: 1:200

DATE: October 2019

DATE: 2019/10/01

David Warkentin

PLANNING
ARCHITECTURAL
PROJECT MANAGEMENT

75 CHURCH ROAD, SALTERSWELL
WILLSFORD, CHESHIRE CW7 2NG

TELEPHONE: 01606 692913

COPYRIGHT ©