




PROPOSED CONVERSION OF EXISTING TAXI OFFICE & GARAGE INTO DETACHED DORMER BUNGALOW AT SITE PREVIOUSLY KNOWN AS THE OLD GOSPEL HALL, CHURCH STREET, RHOS FOR MR S WILLIAMS

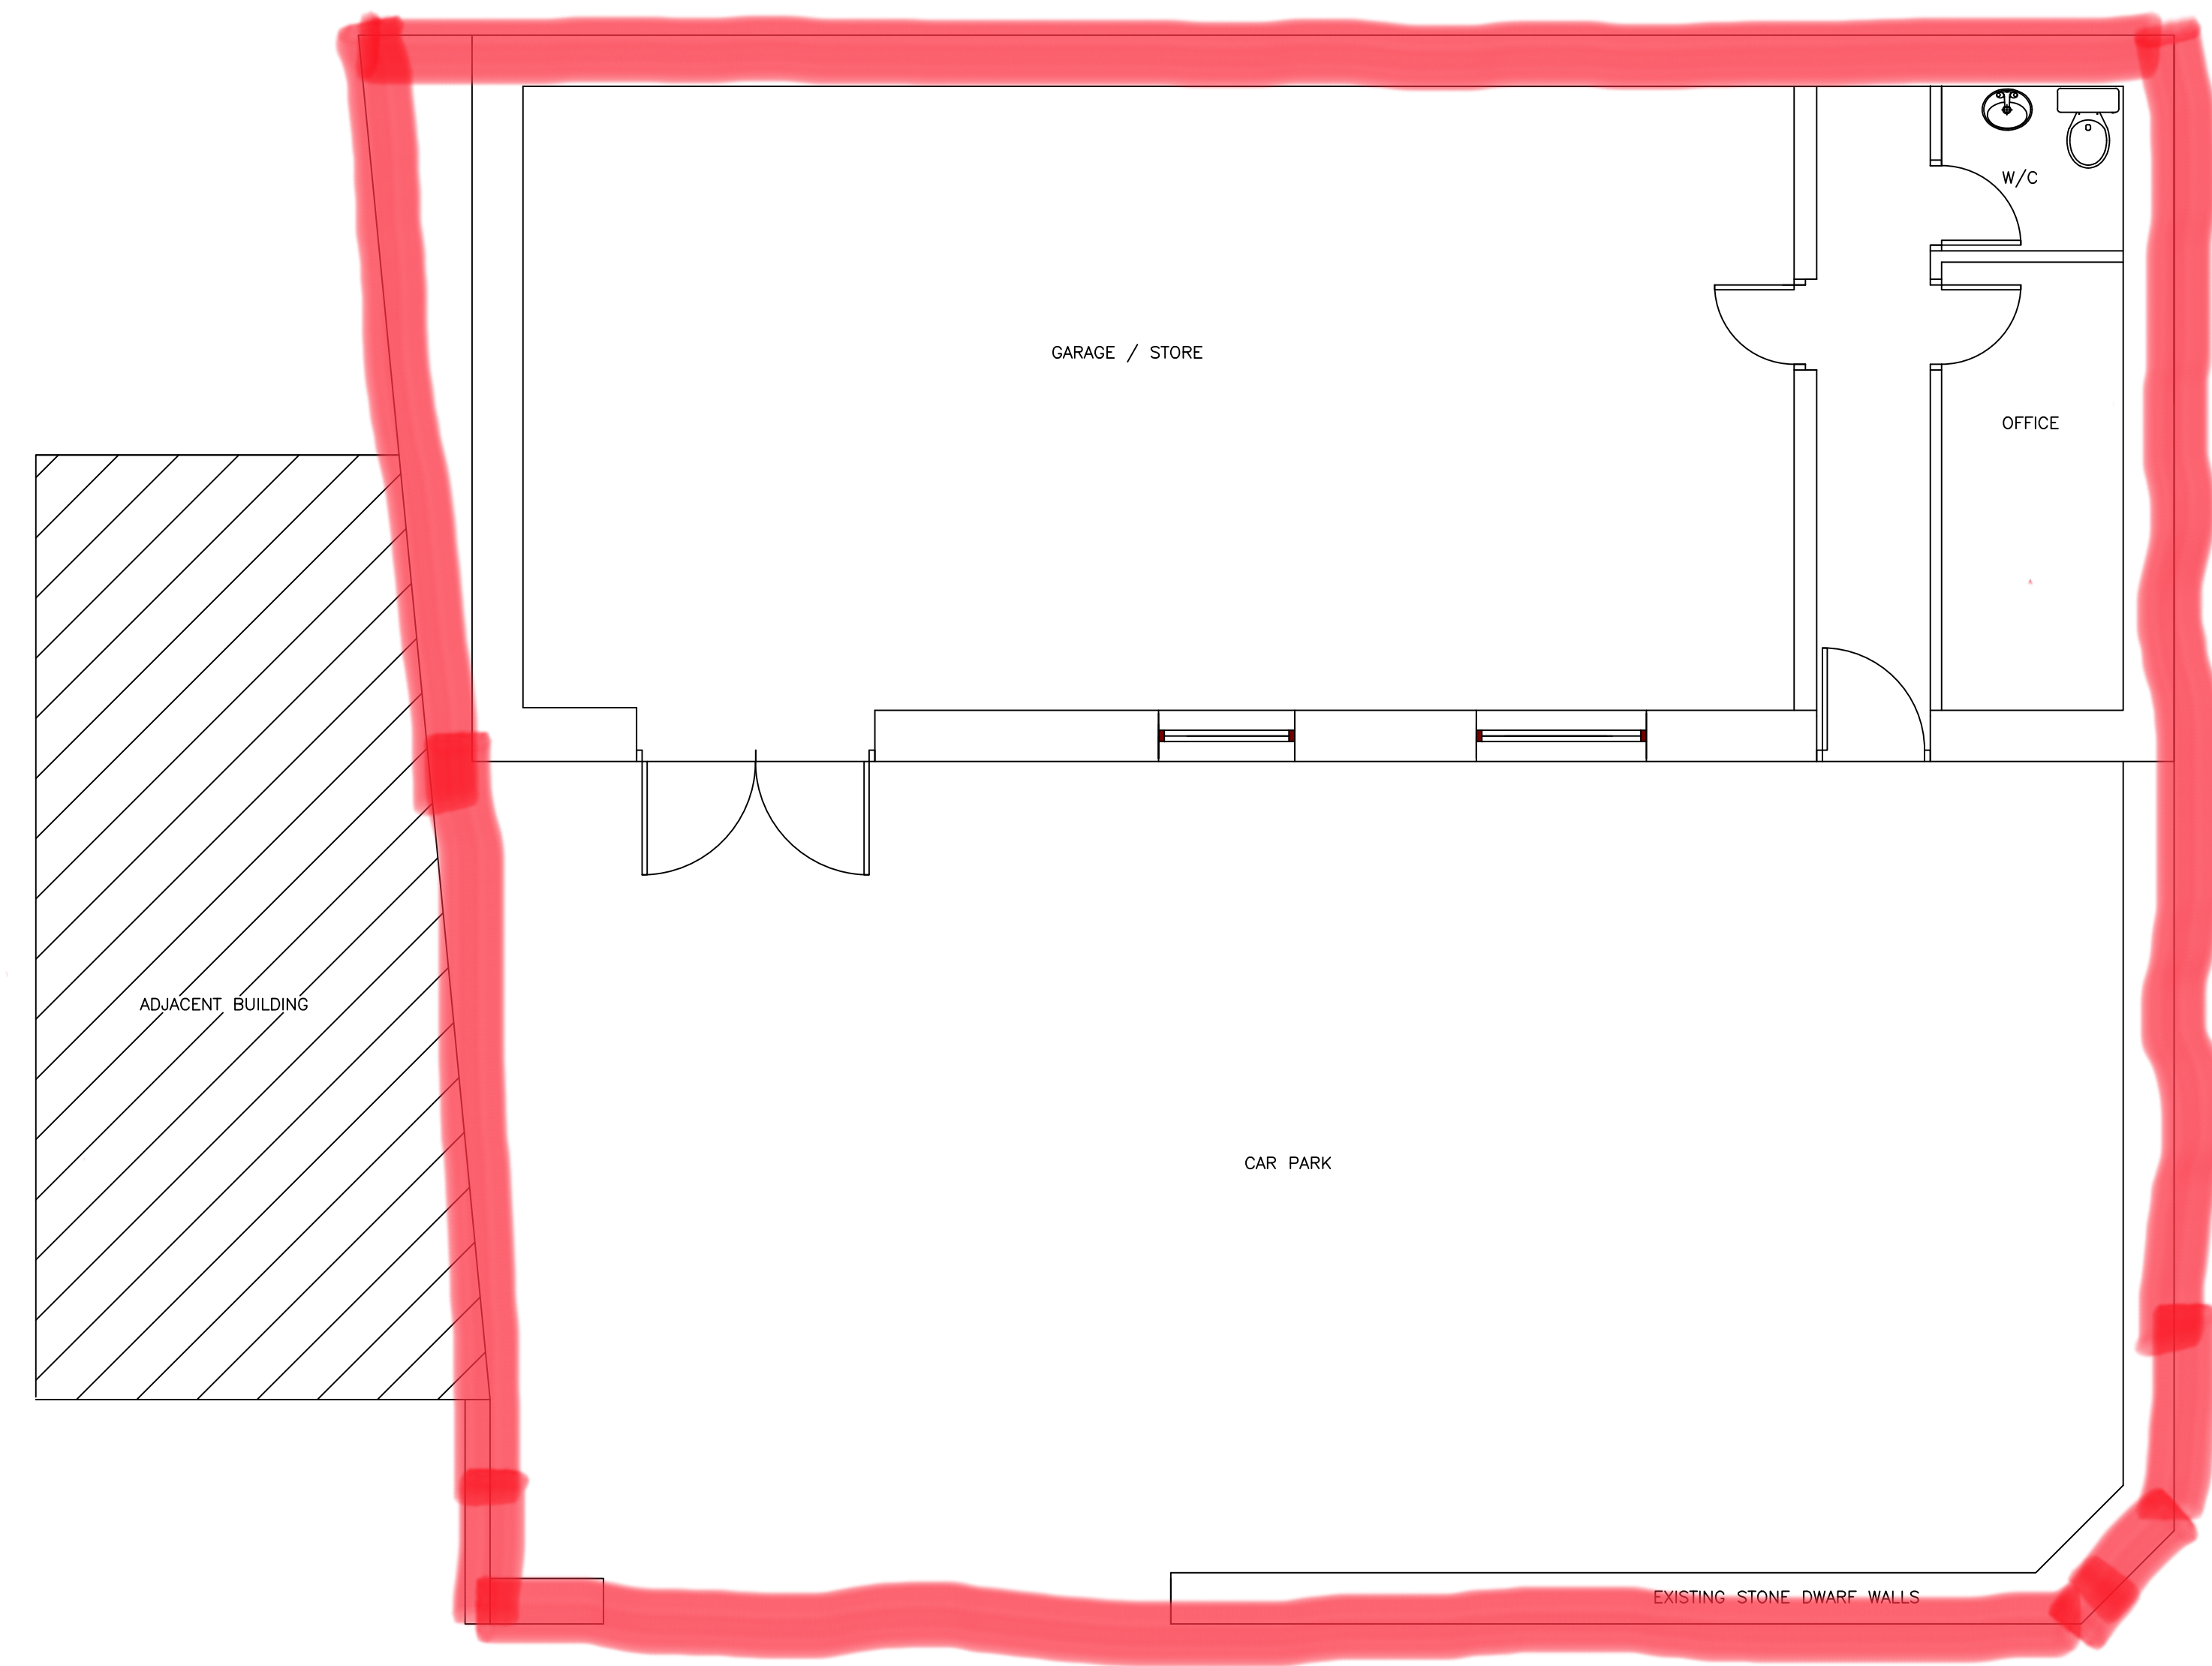


PLAN AS EXISTING

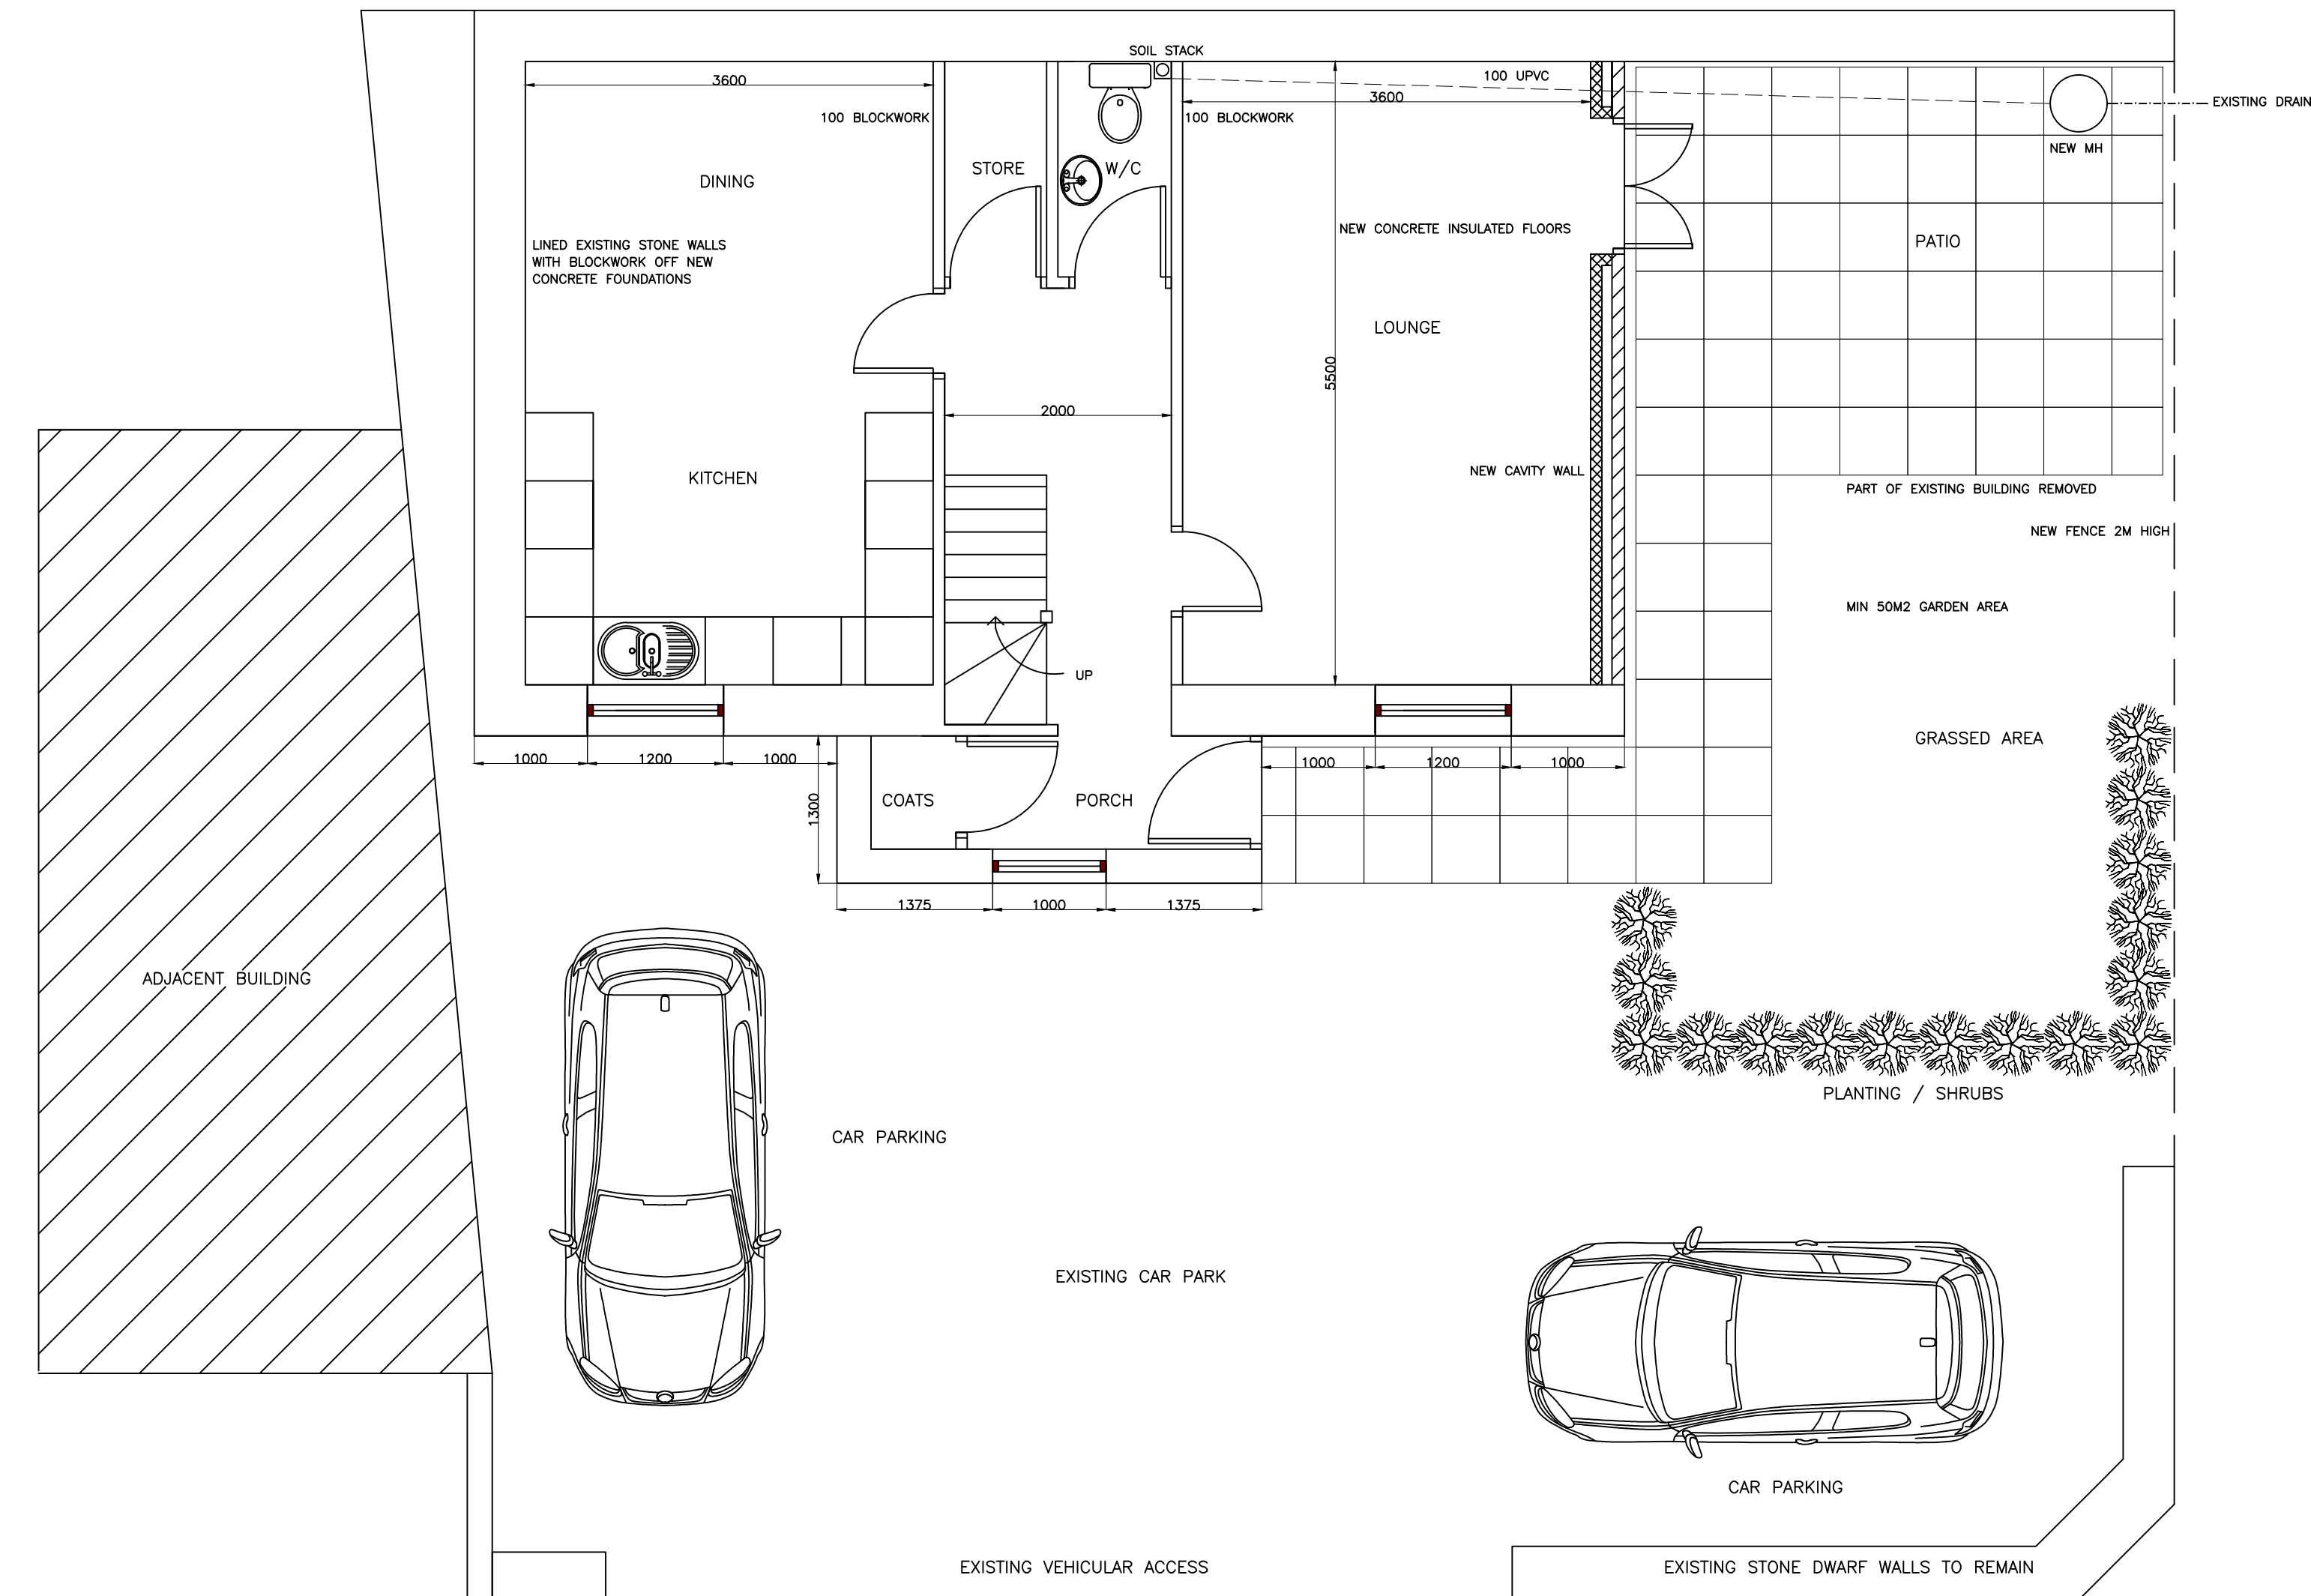


PLAN AS PROPOSED – GROUND FLOOR

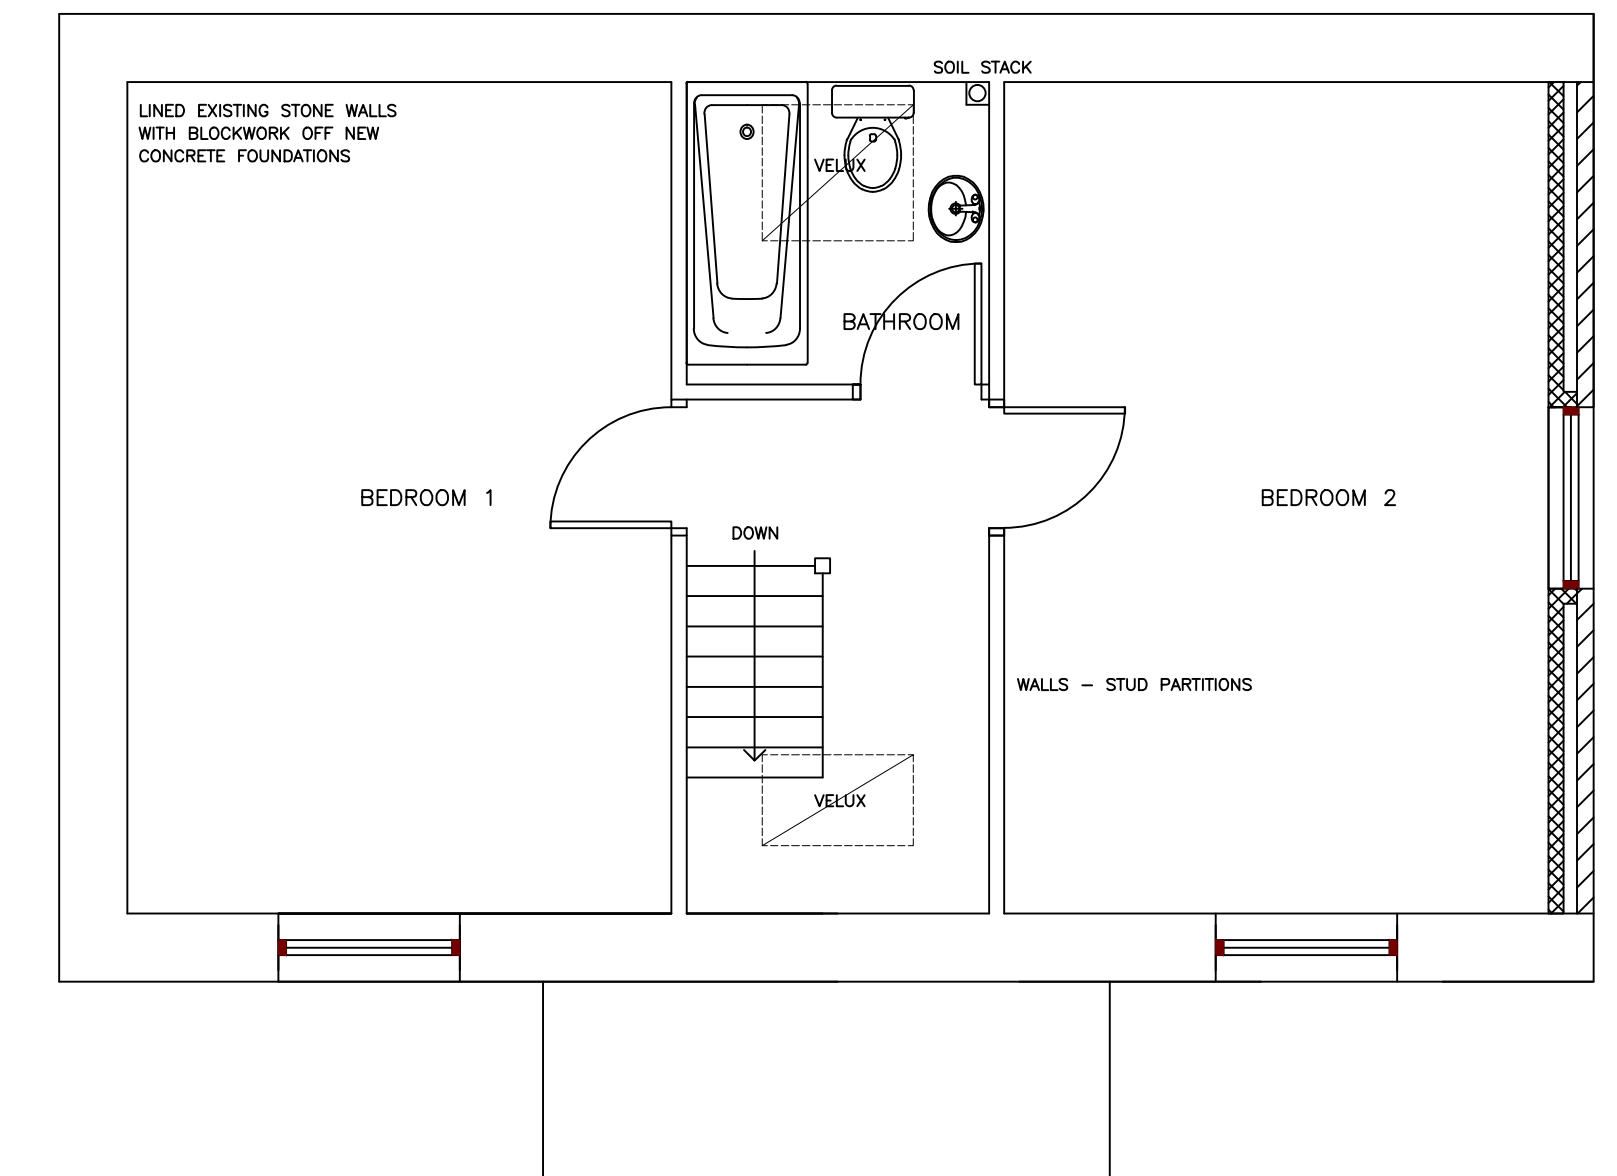


PLAN AS PROPOSED — FIRST FLOOR

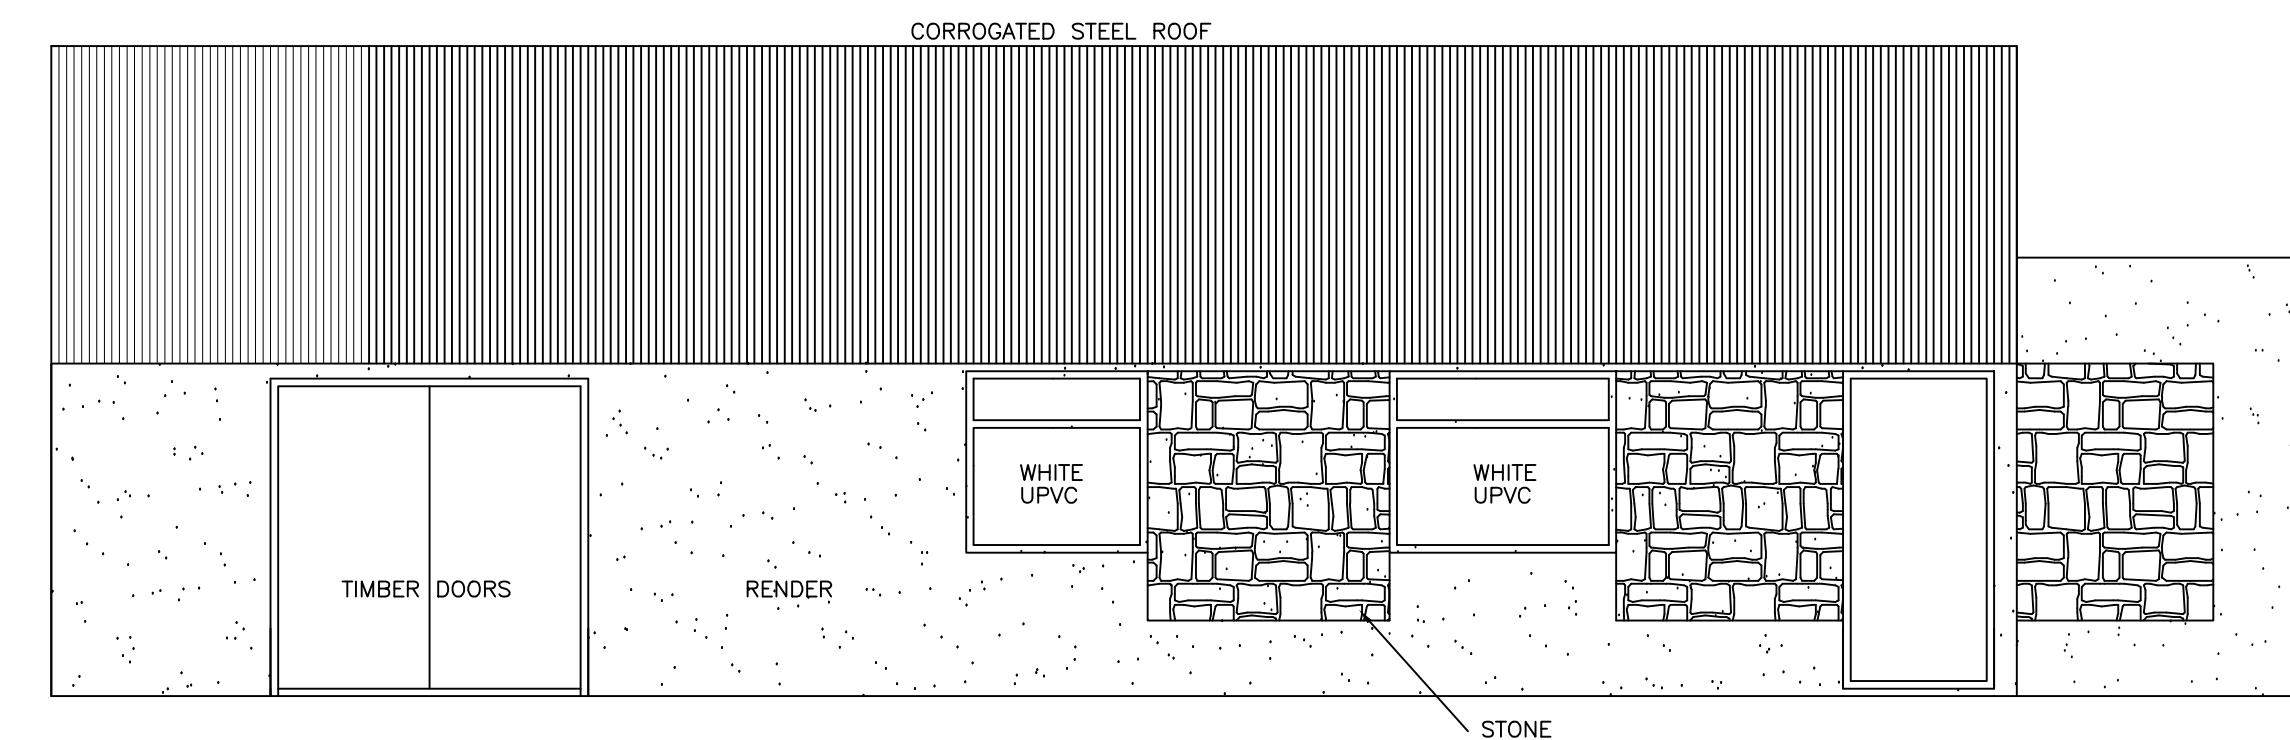


EXISTING FRONT ELEVATION

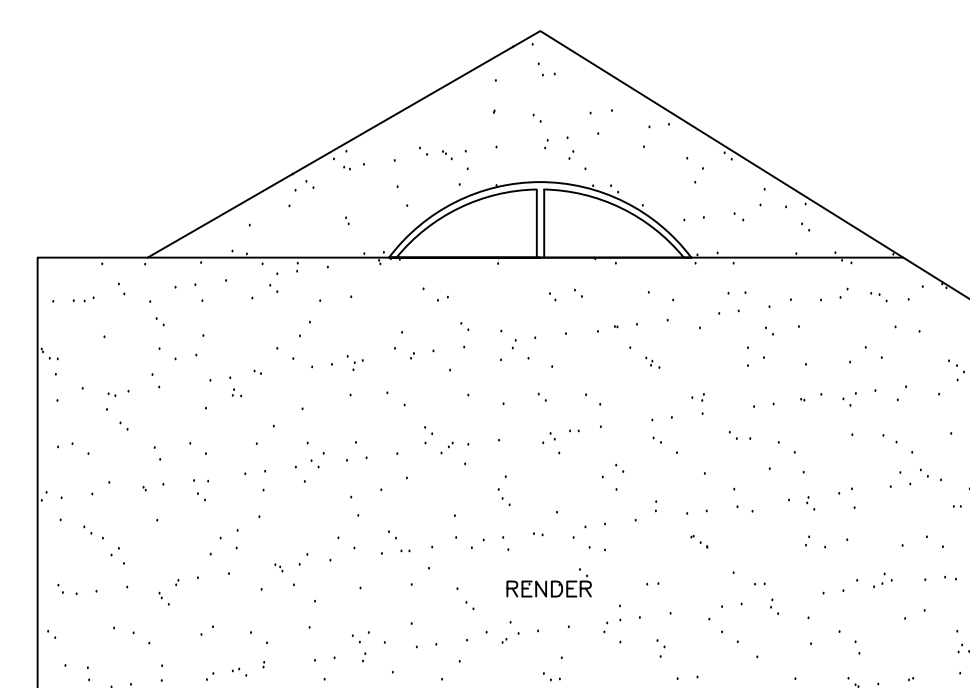


EXISTING SIDE ELEVATION

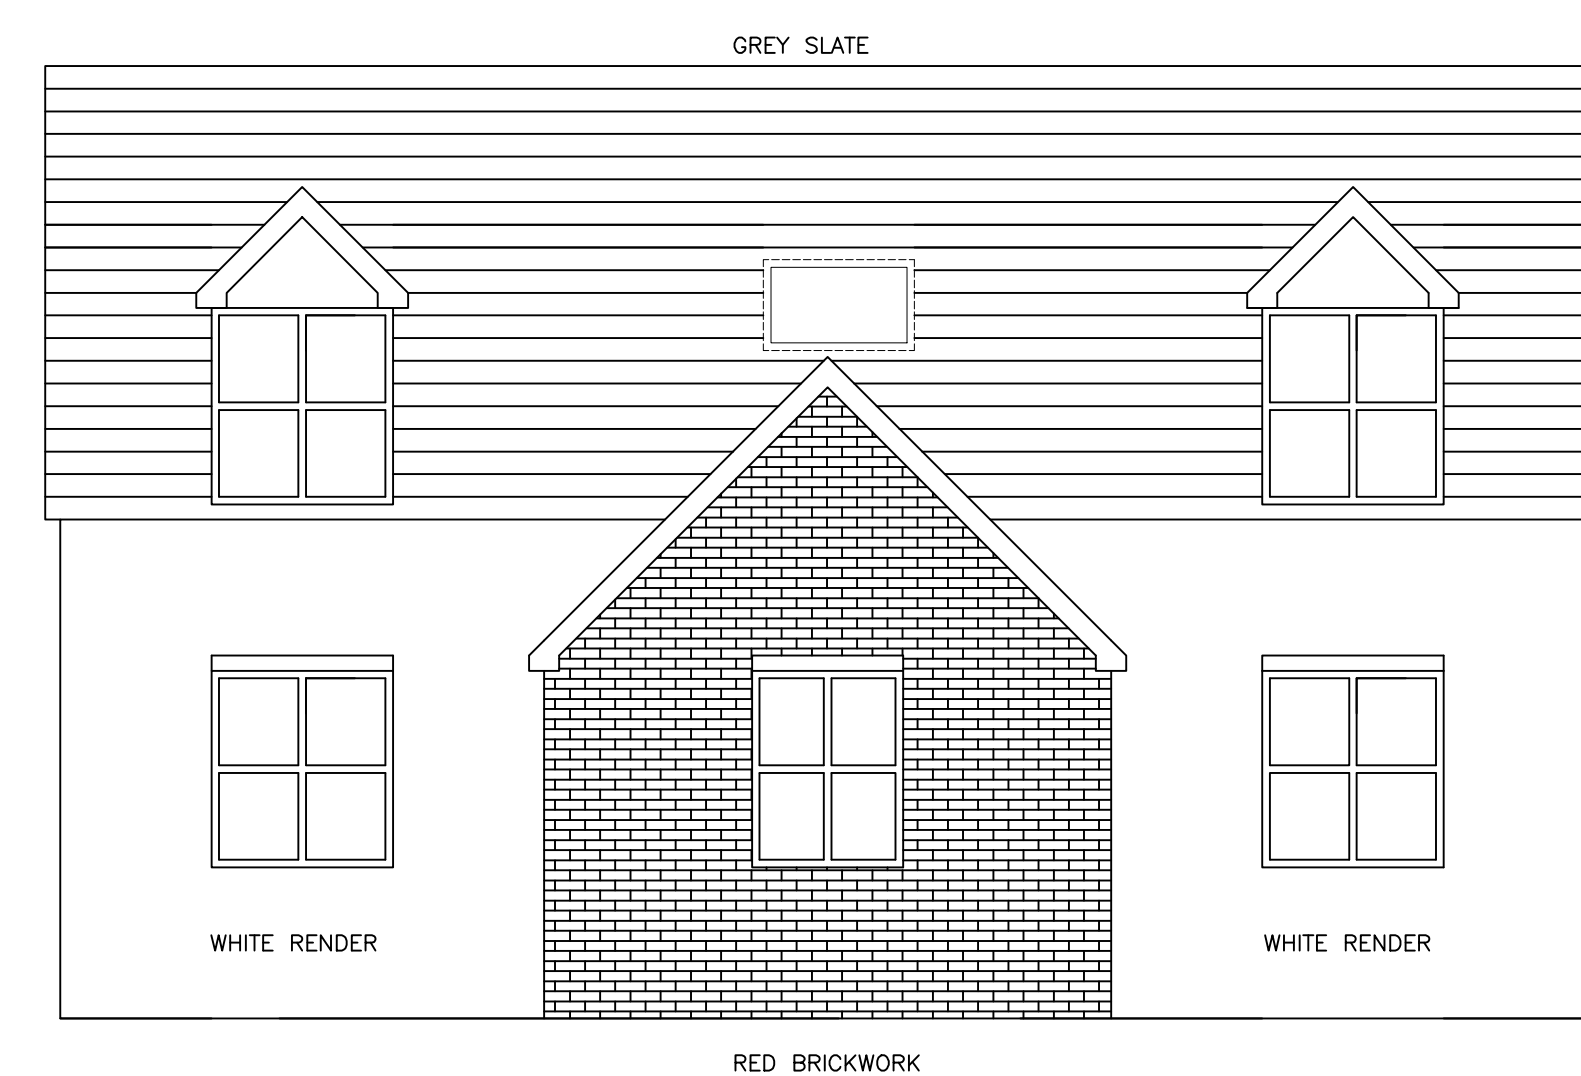

PROPOSED FRONT ELEVATION

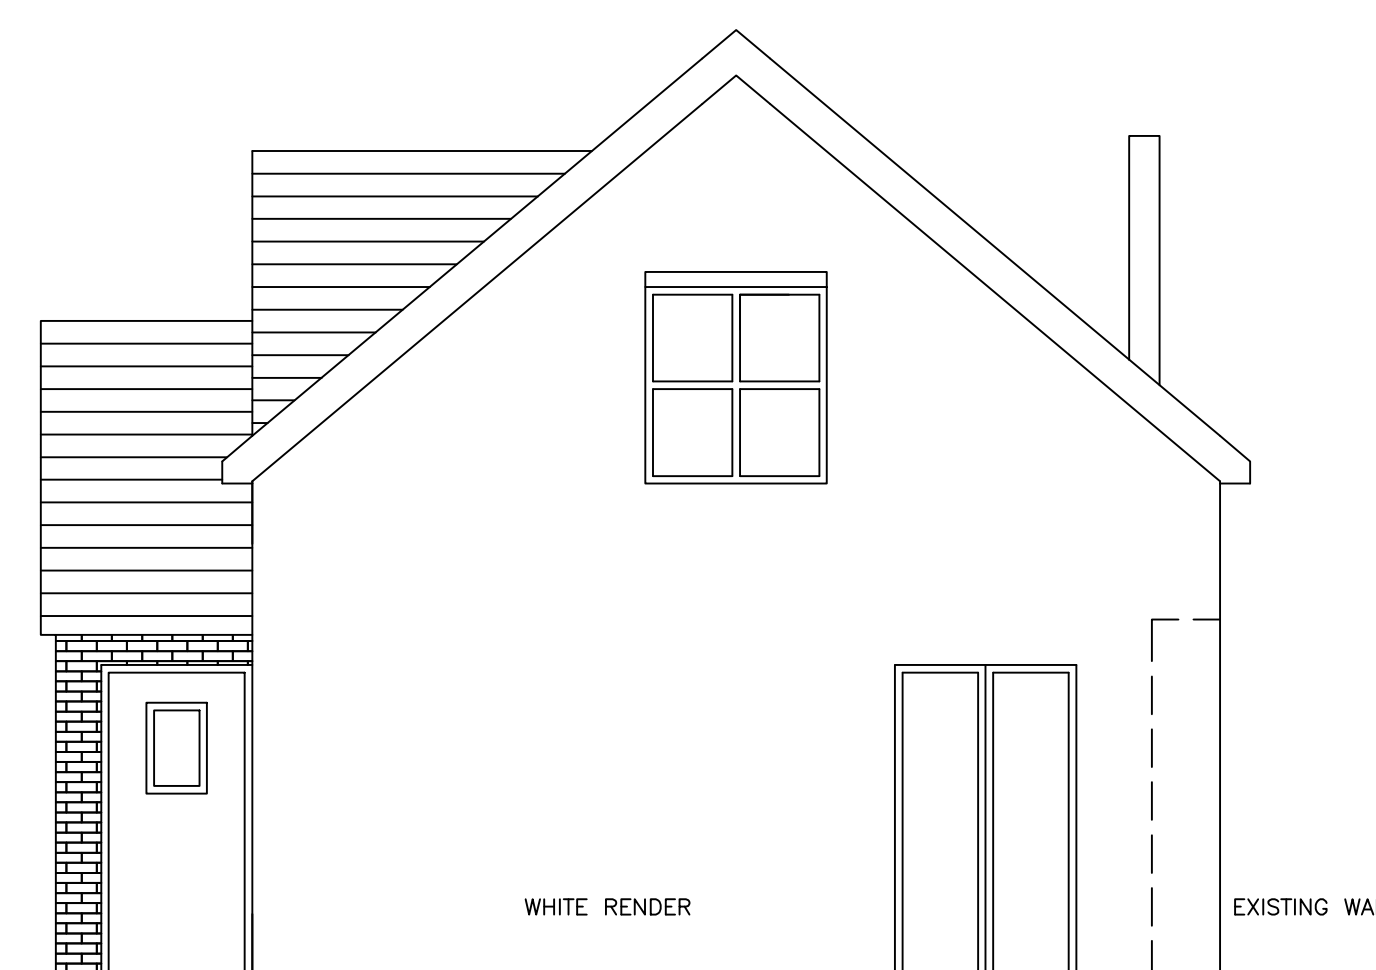

PROPOSED SIDE ELEVATION

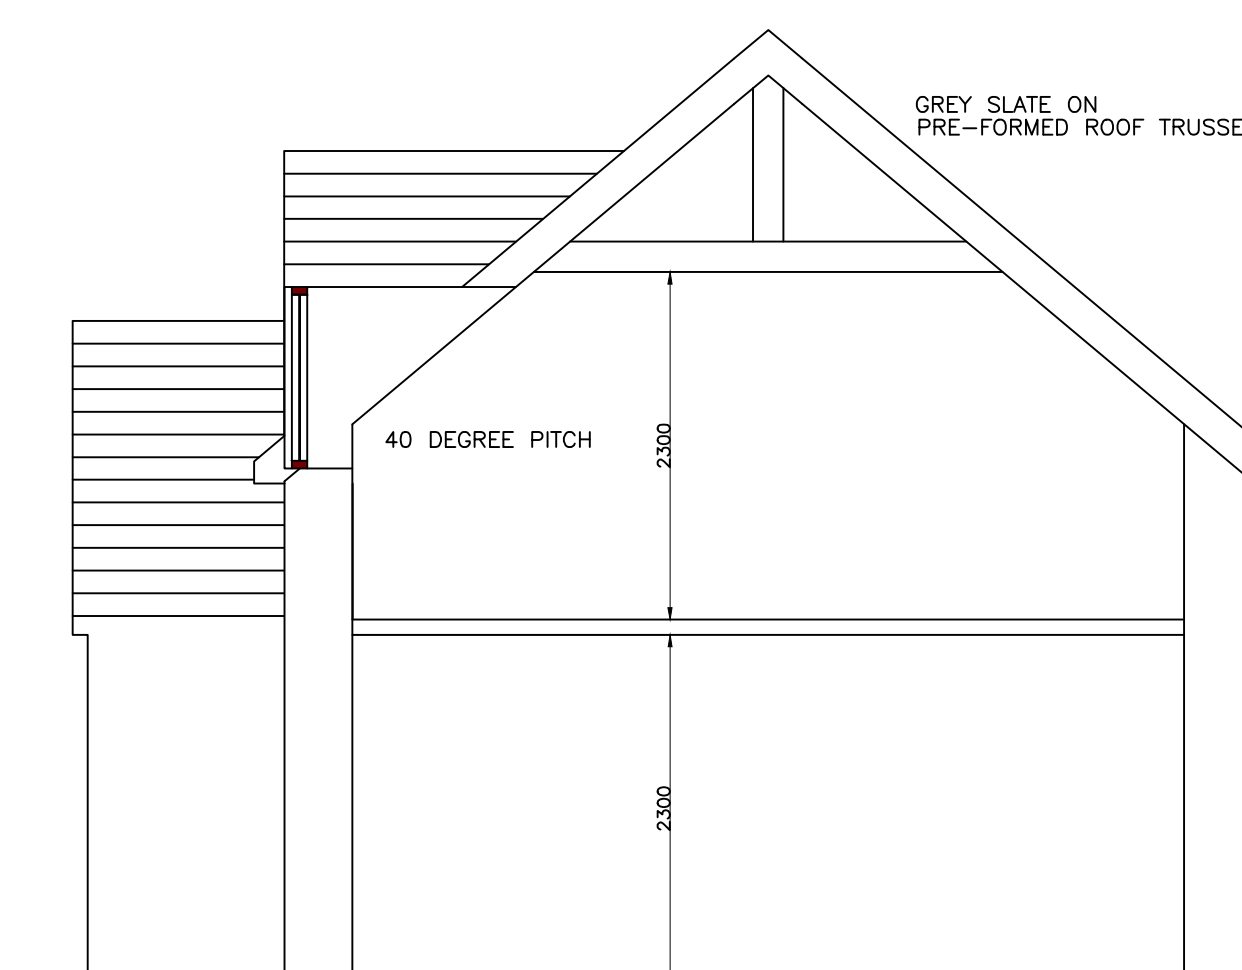

PROPOSED SECTION

Building Design Solutions

Mbl: 07771718692
Email: bds.roberts@btinternet.com

Project Name: Mr Steven Williams
Project Number: BDS001012

DATE: 21.03.2024	SIGN: G Roberts
------------------	-----------------

SCALE: 1:50 @ A0	DRAWING NUMBER
------------------	----------------

NOTE: Plan, Section and Elevations as Existing and Proposed

01