


PROPOSED SINGLE STOREY REAR EXTENSION TO UNIT 3, ABBEY ROAD, WXM. IND. EST. LL13 9RX

Date NOV 2023


Scale 1 : 100 @ A3

Drawing No. 1000/2


Revisions

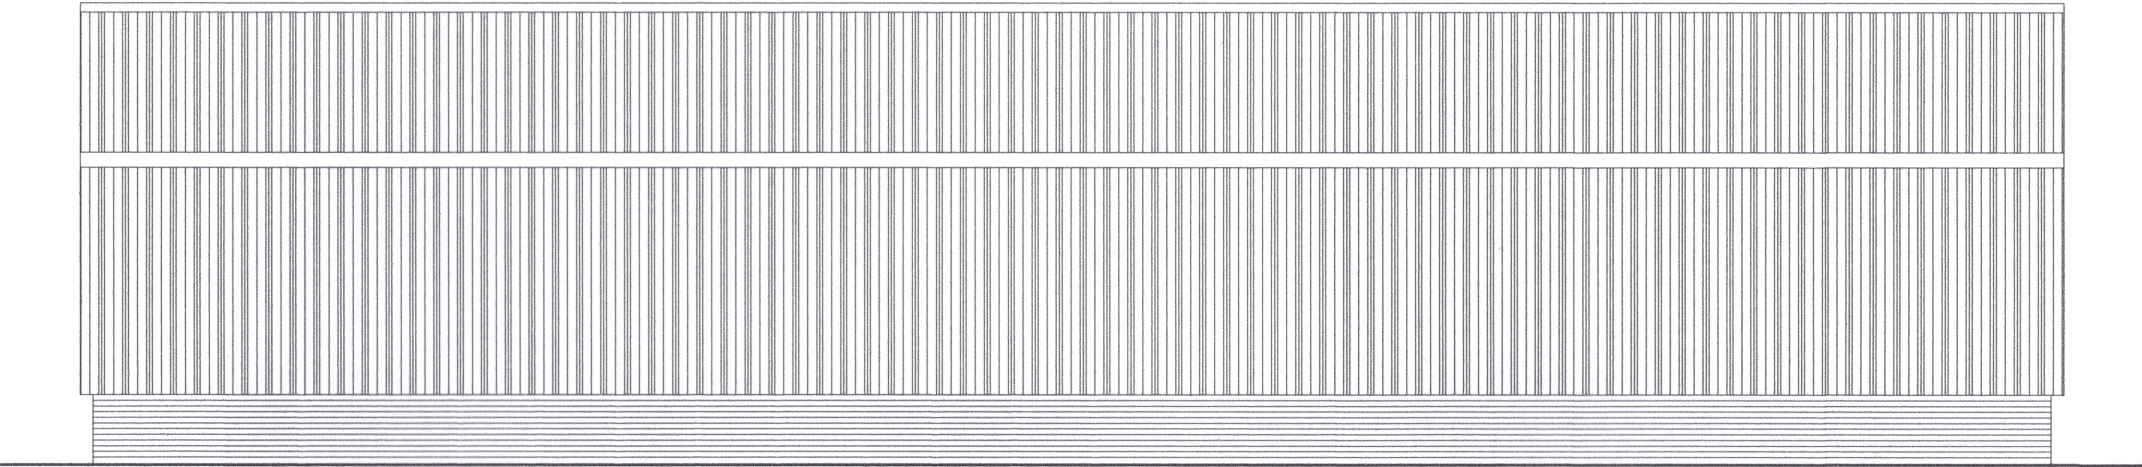

EXISTING REAR ELEVATION

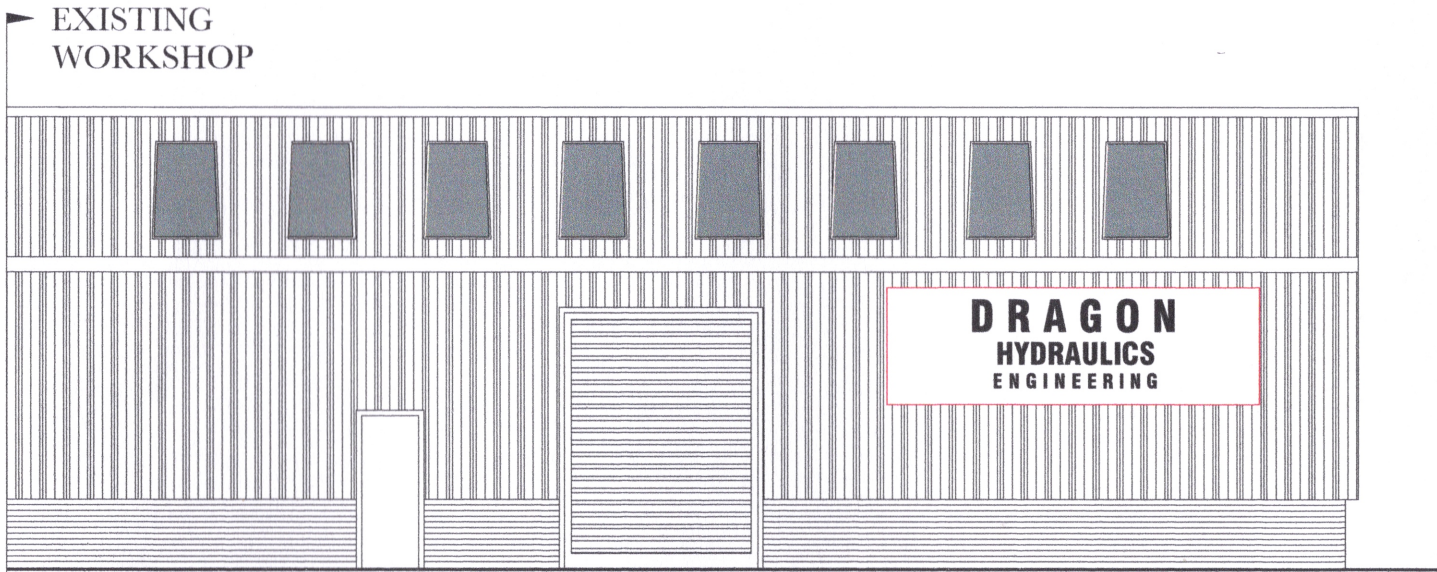

EXISTING FRONT ELEVATION

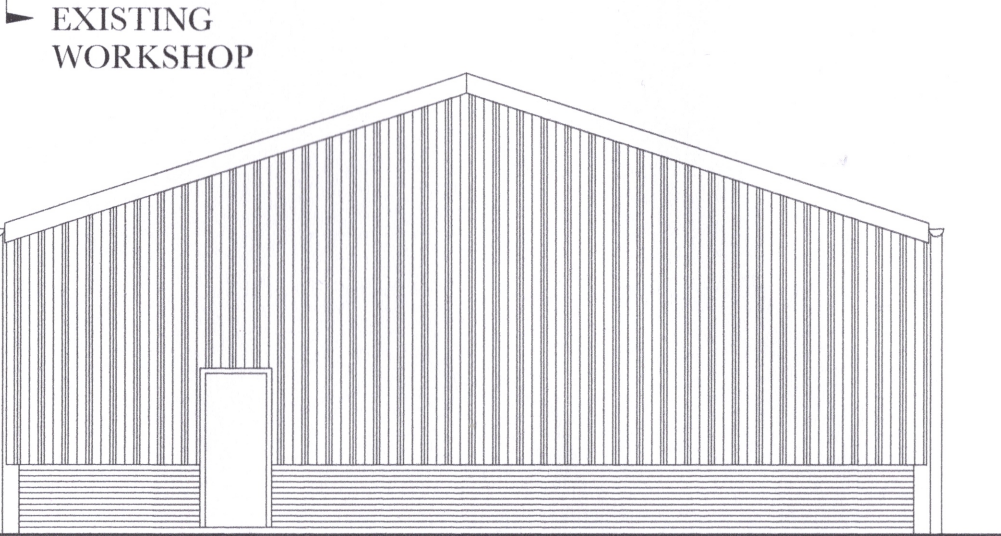

EXISTING SIDE ELEVATION

EXISTING

