




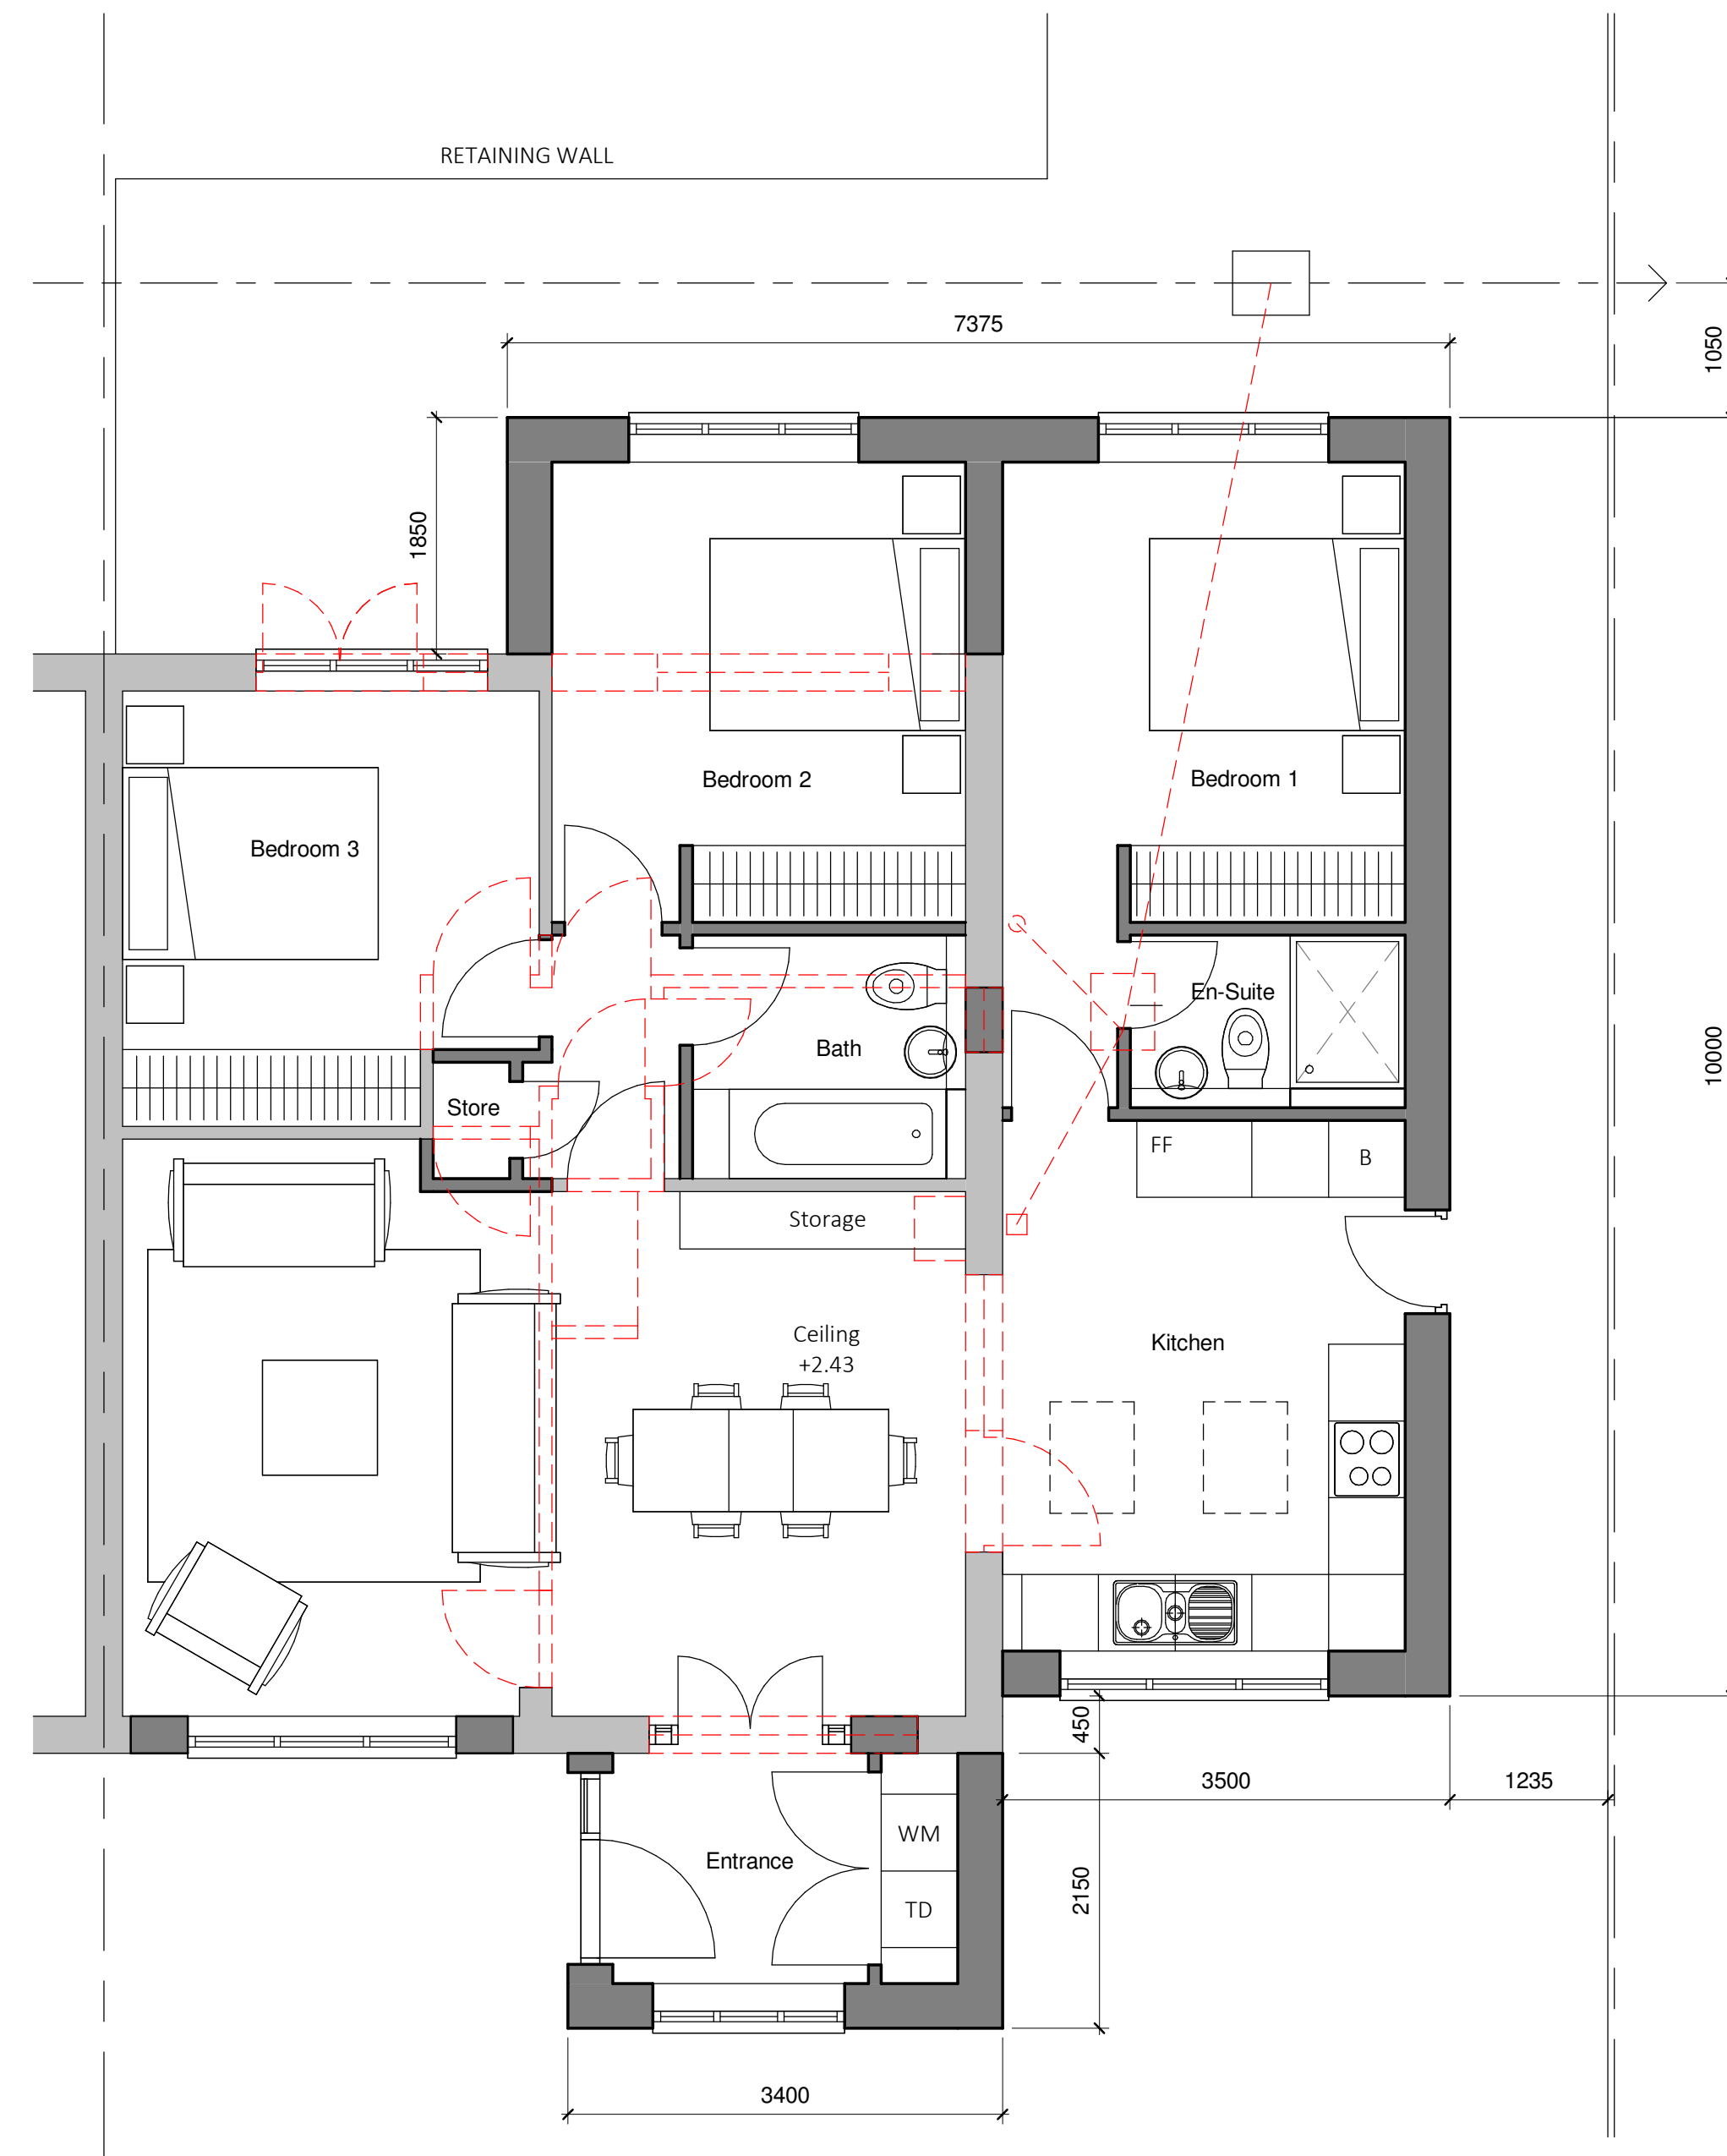

Proposed Ground Floor Plan
1 : 50

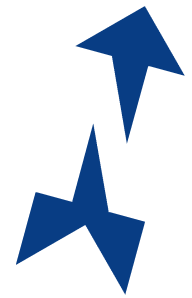

Proposed Roof Plan
1 : 50

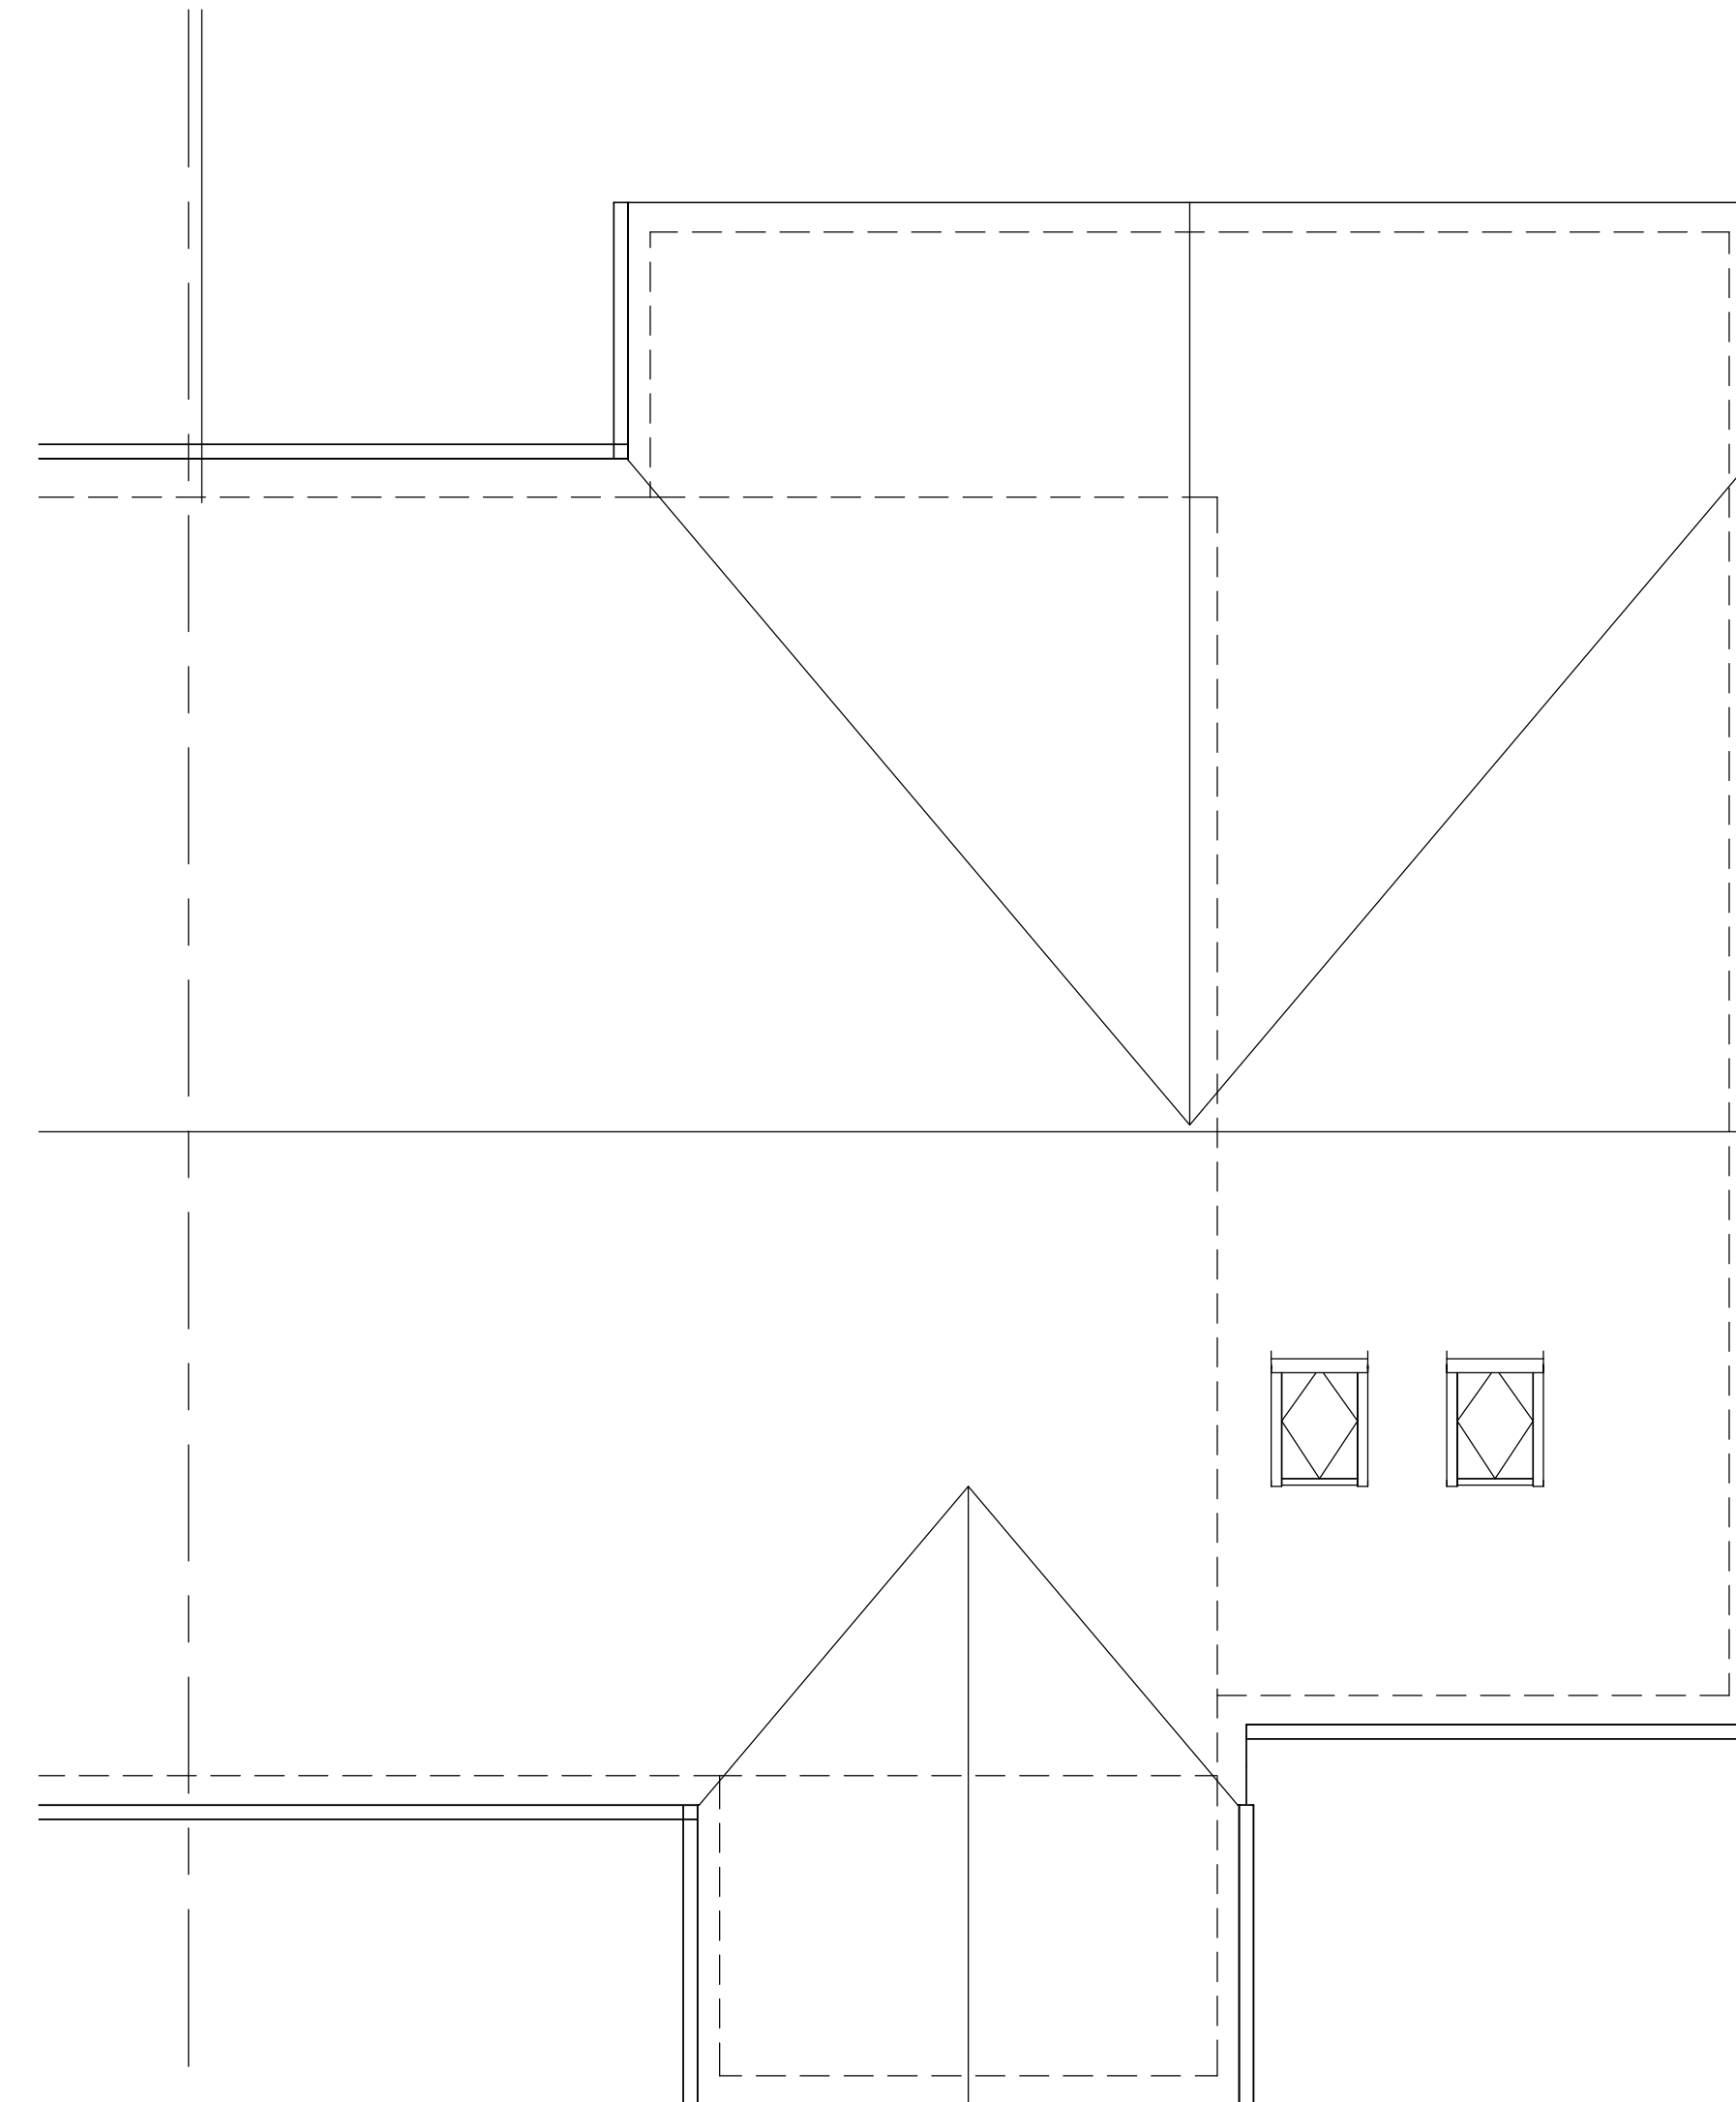

Project:	3 Cefn Parc, Stryt Issa, Penycae		
Title:	Proposed Floor Plans		
Scale @ A1:	1 : 50	Scale @ A3:	1:100
Author:	GE	Date:	11/07/23
Project Ref:	23-35	Drawing No:	A102
Rev:	C		