


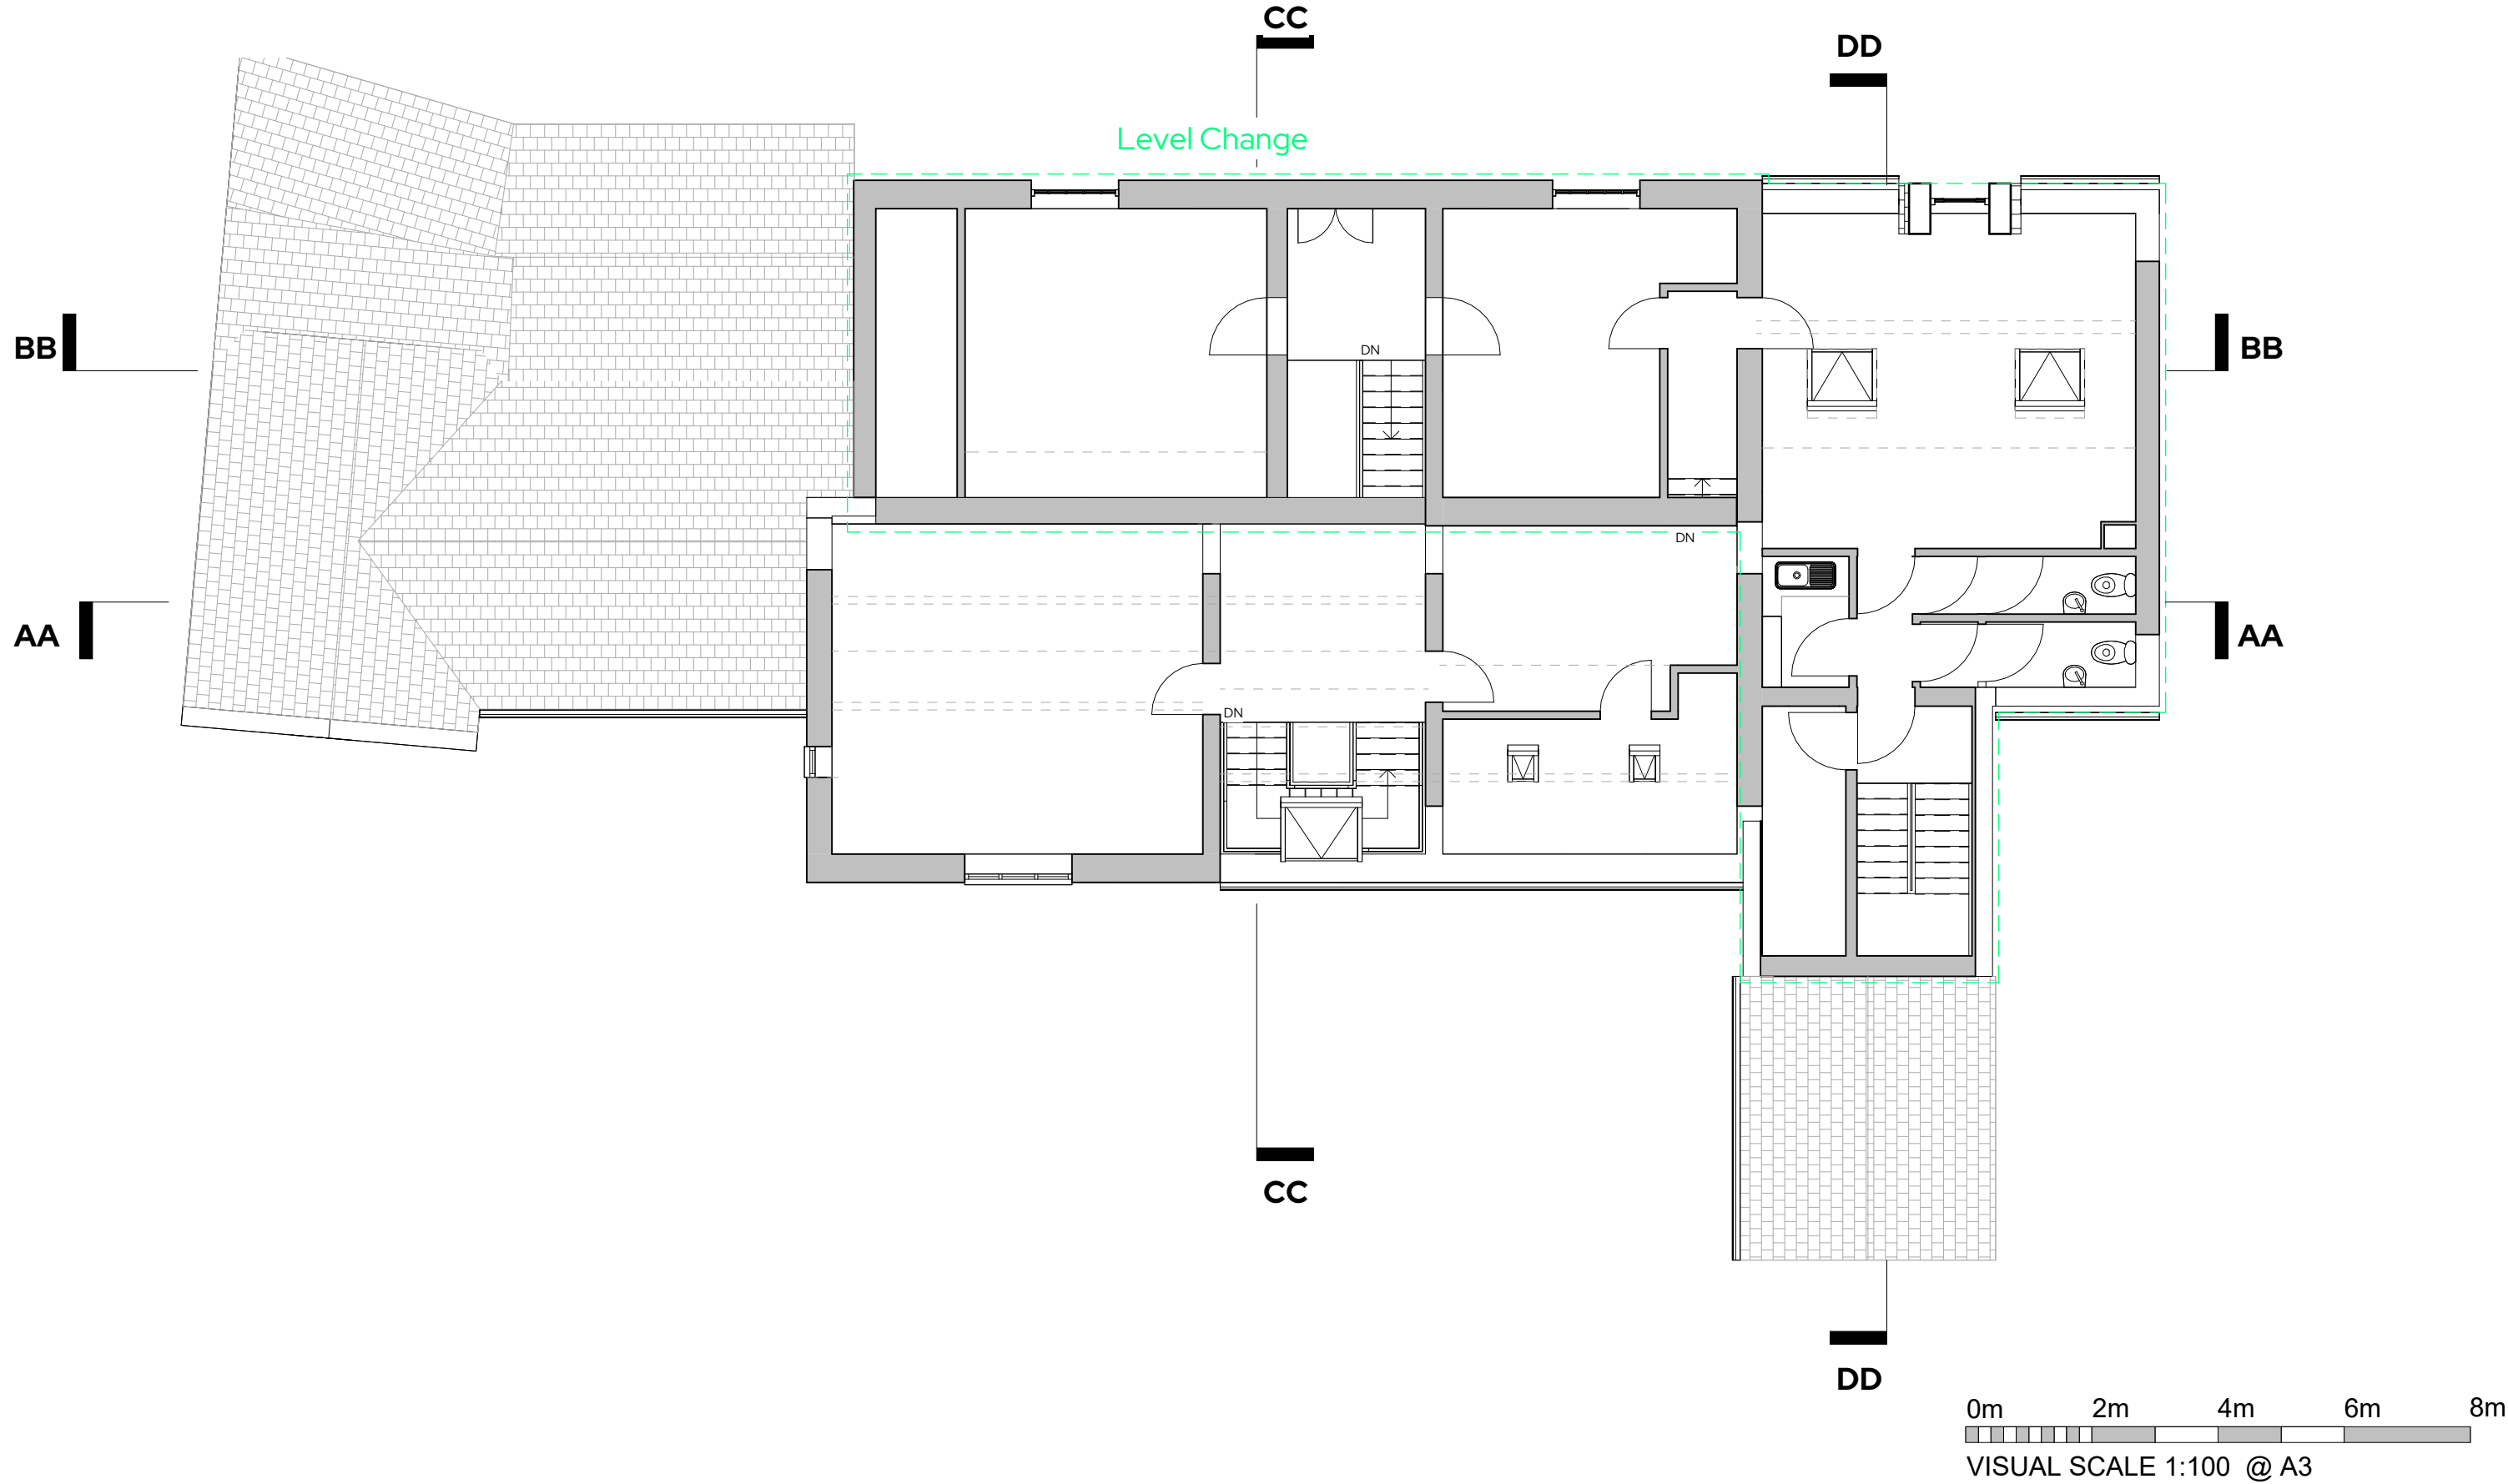

REV	Date	Description	Issued	Additional Notes

Project Title	23 Chester Street, Wrexham
Client Name	Happy Days Group
Project Address	23 Chester Street, Wrexham, LL13 8BG

Title

Second Floor Plan - Existing

Drawing No.

1268-02-03-003

Date	13/10/23	Scale	1:100	Sheet Size	A3	Drawn by	RJ	Checked by	DB
------	----------	-------	-------	------------	----	----------	----	------------	----

STUDIO256
Architecture • Design • Build

Unit 256, Slater Studios, 9 Slater Street, Liverpool, L1 4BW
admin@studio256design.co.uk / +44 (0)151 345 7600