


DO NOT SCALE THIS DOCUMENT - USE FIGURED DIMENSIONS ONLY
ALL DIMENSIONS MUST BE CHECKED ON SITE PRIOR TO COMMENCEMENT OF ANY RELATED WORKS.
THIS DOCUMENT IS COPYRIGHT OF THE ORIGINATOR. IT MUST NOT BE ALTERED, REPRODUCED OR DISTRIBUTED WITHOUT PRIOR CONSENT.
THIS DOCUMENT MUST BE READ IN CONJUNCTION WITH ALL SUPPORTING DOCUMENTS PRODUCED BY THE ORIGINATOR AND OTHER PROJECT DISCIPLINES.
OS MAPPING OBTAINED FROM PROMAP LICENCE No. 100022432
REPRODUCED BY BERRYS UNDER OS LICENCE No. 100003668
DISCLAIMER NOTES:

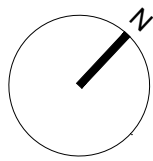


SCALE BAR & NORTH POINT:

RIBA
Chartered Practice


BEECH HOUSE
SHREWSBURY BUSINESS PARK
SHREWSBURY
SHROPSHIRE
SY2 6FG
TEL: 01743 271697
shrewsbury@berrys.uk.com
www.berrys.uk.com

ORIGINATING OFFICE:


PLEASE REFER TO TOPOGRAPHICAL SURVEY DRAWING
DRAWING No. SA47064_BRY_ST_PL_C_0002
FOR FURTHER DETAILS AROUND GROUND FLOOR PLAN

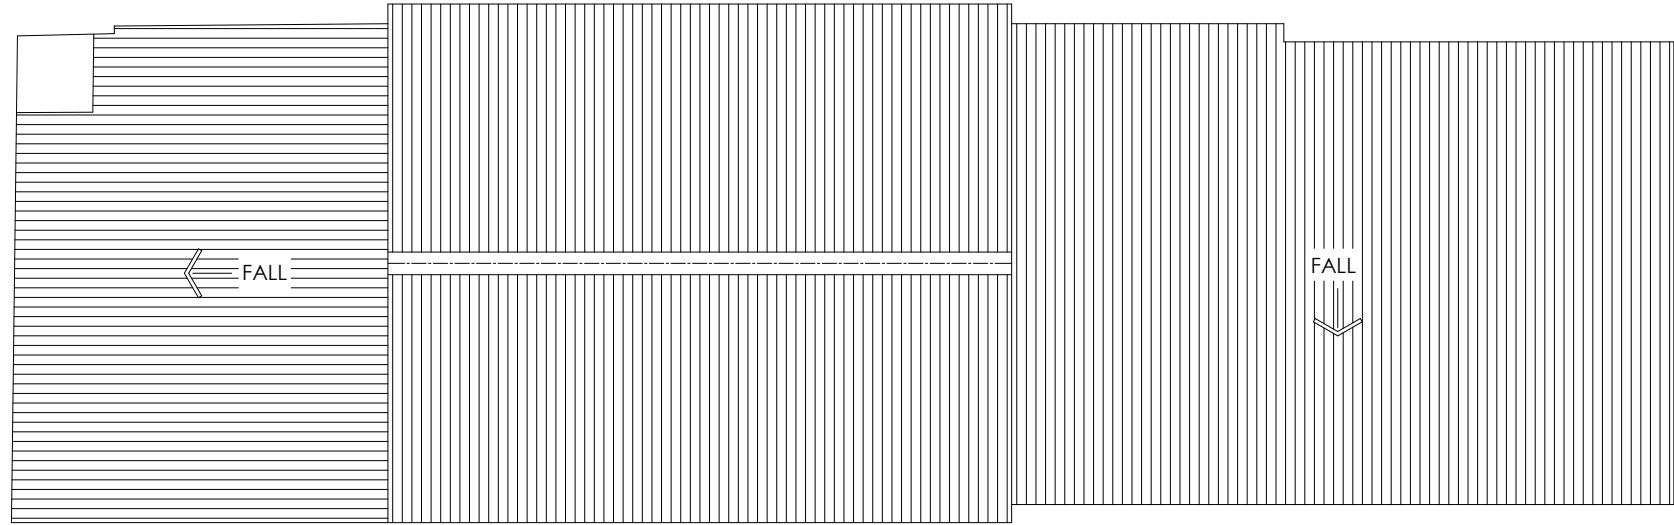

Roof Plan

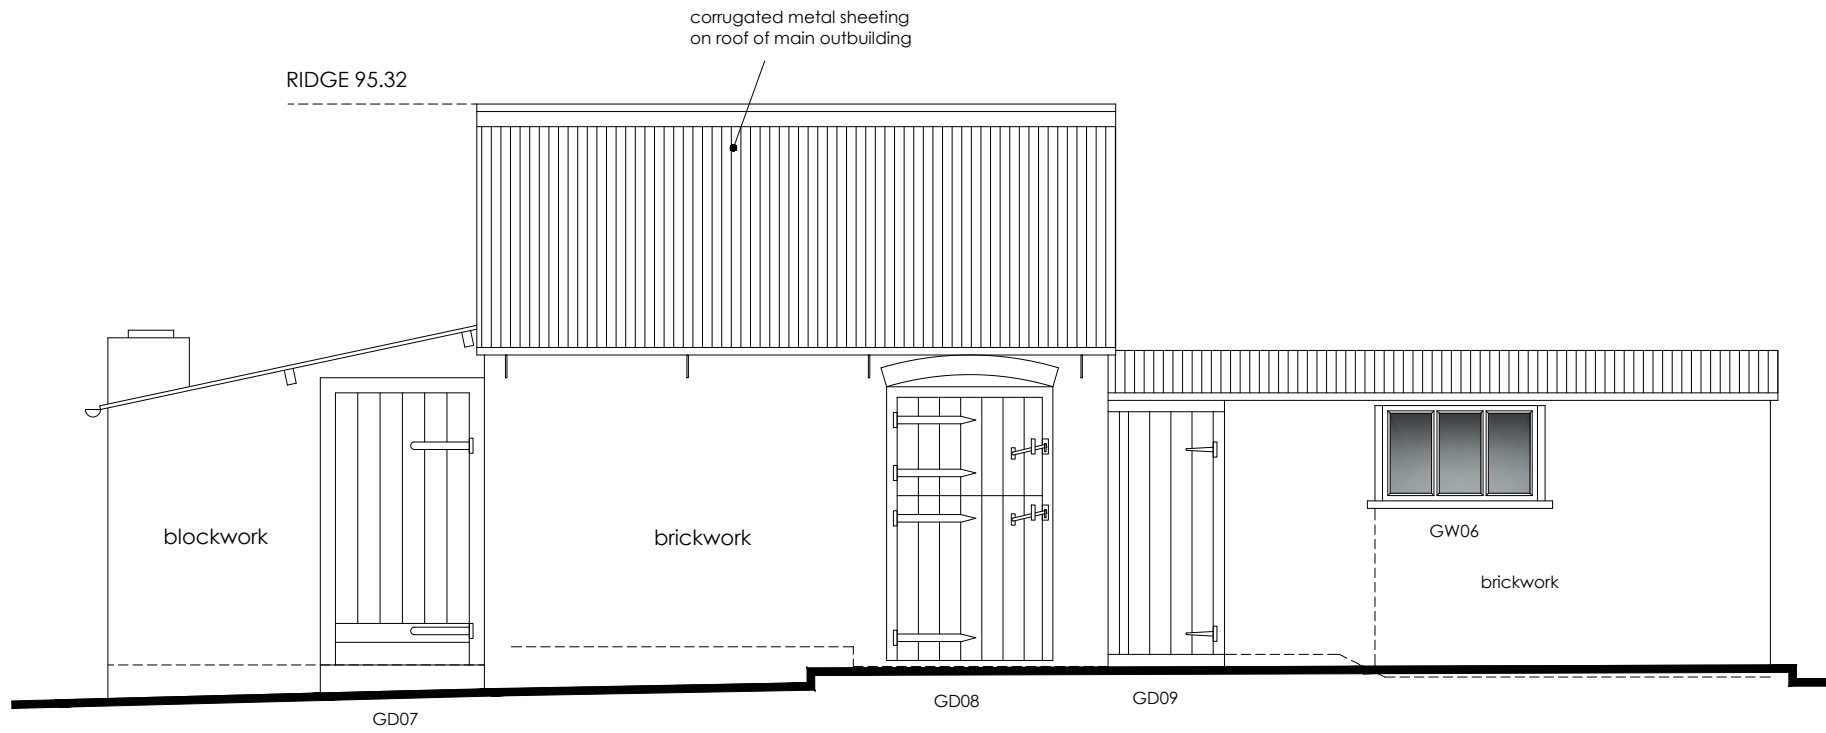


South East Elevation

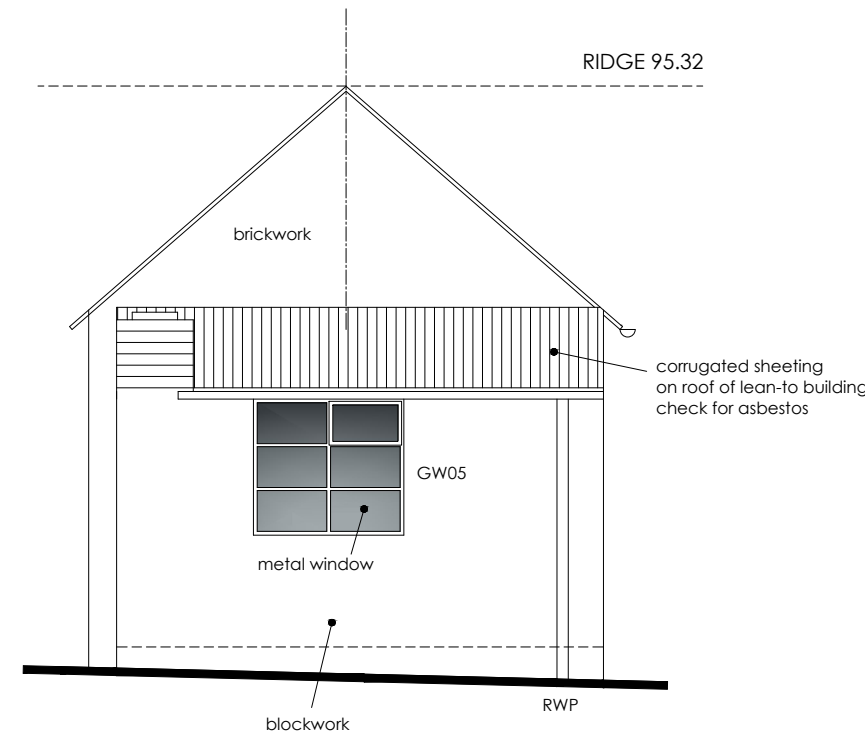


South West Elevation


DATUM 90.00

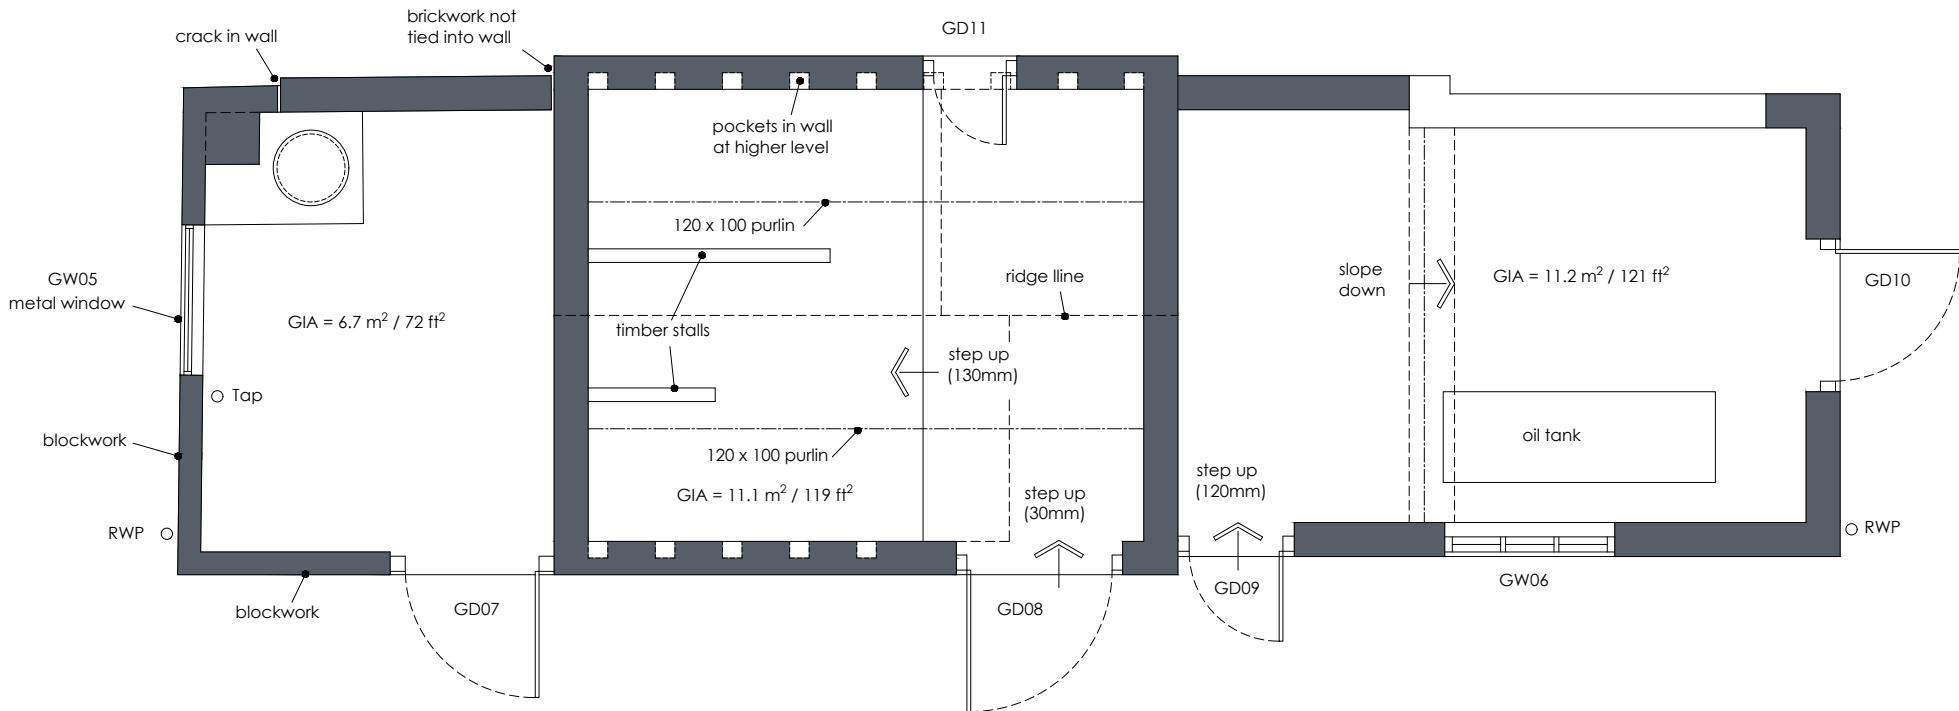

Ground Floor Plan
GIA = 29.0 m² / 312 ft²

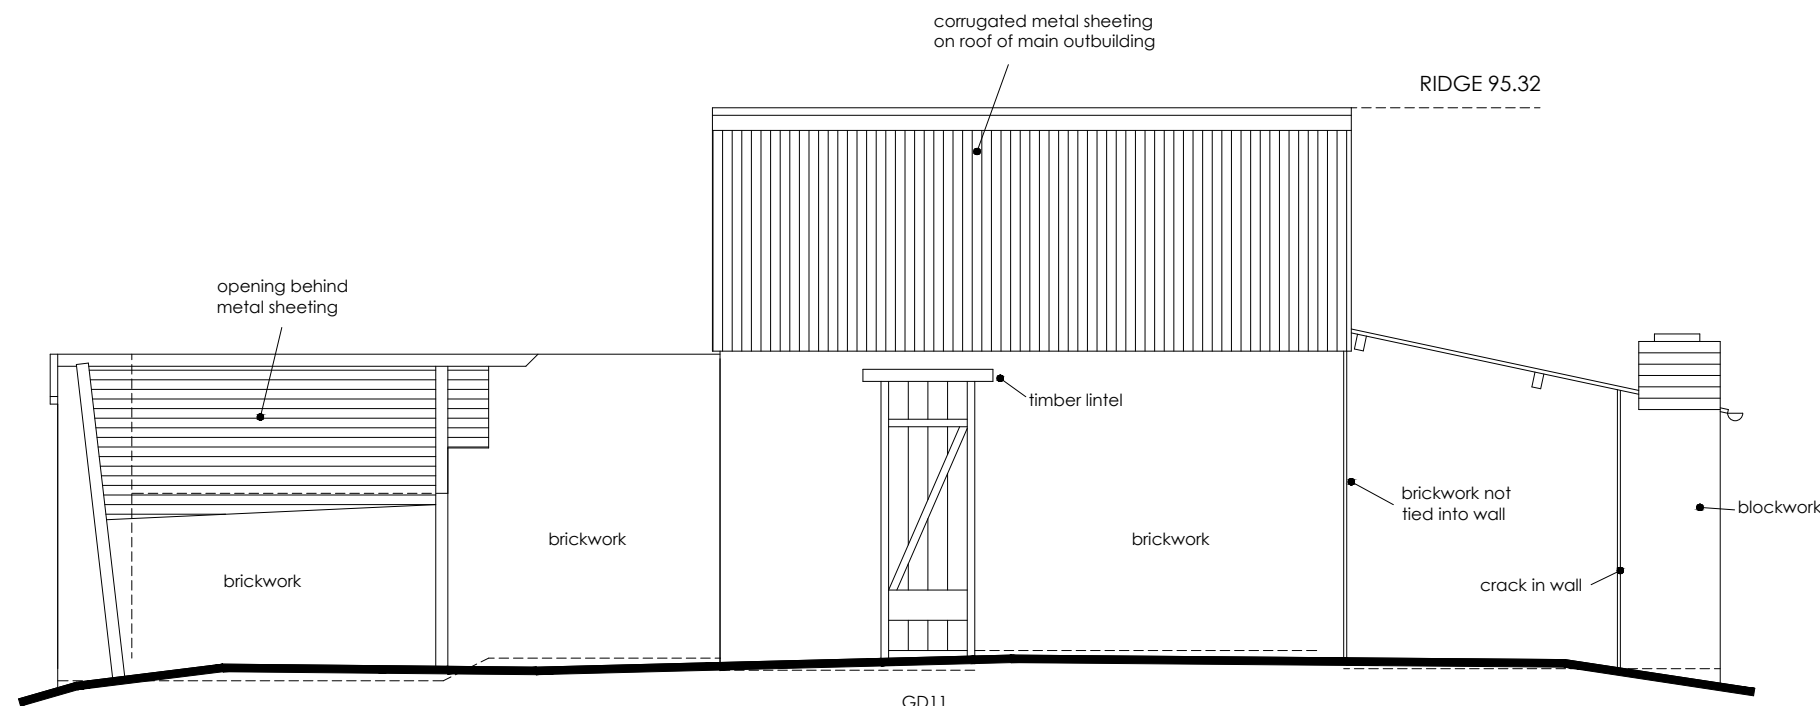

North West Elevation

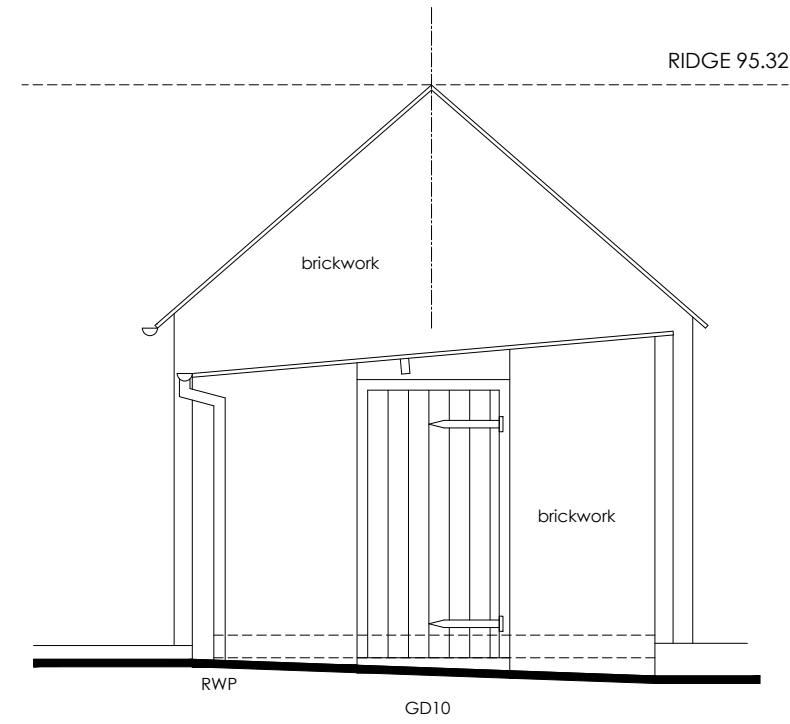

North East Elevation

DATUM 90.00

REV	DESCRIPTION	DATE	BY	CHKD
A	Amend to Planning Status	20.04.23	OH	PF

BERRYS

STATUS:	PLANNING		
CLIENT:	CLARE GRICE		
PROJECT:	MOSS VILLA, CHAPEL LANE BRONINGTON, WHITCHURCH SHROPSHIRE SY13 3HR		
DRAWING:	EXISTING OUTBUILDINGS FLOOR PLANS & ELEVATIONS		
SCALE @ A1:	DRAWN BY:	CHKD BY:	DATE:
1:50	OH	PF	01.03.23
DRAWING No:	SA47065 -BRY-XX -PL- A - 02 _A		REVISION: