




PROPOSED CONVERSION OF EXISTING TAXI OFFICE & GARAGE INTO DETACHED DORMER BUNGALOW AT SITE PREVIOUSLY KNOWN AS THE OLD GOSPEL HALL, CHURCH STREET, RHOS FOR MR S WILLIAMS

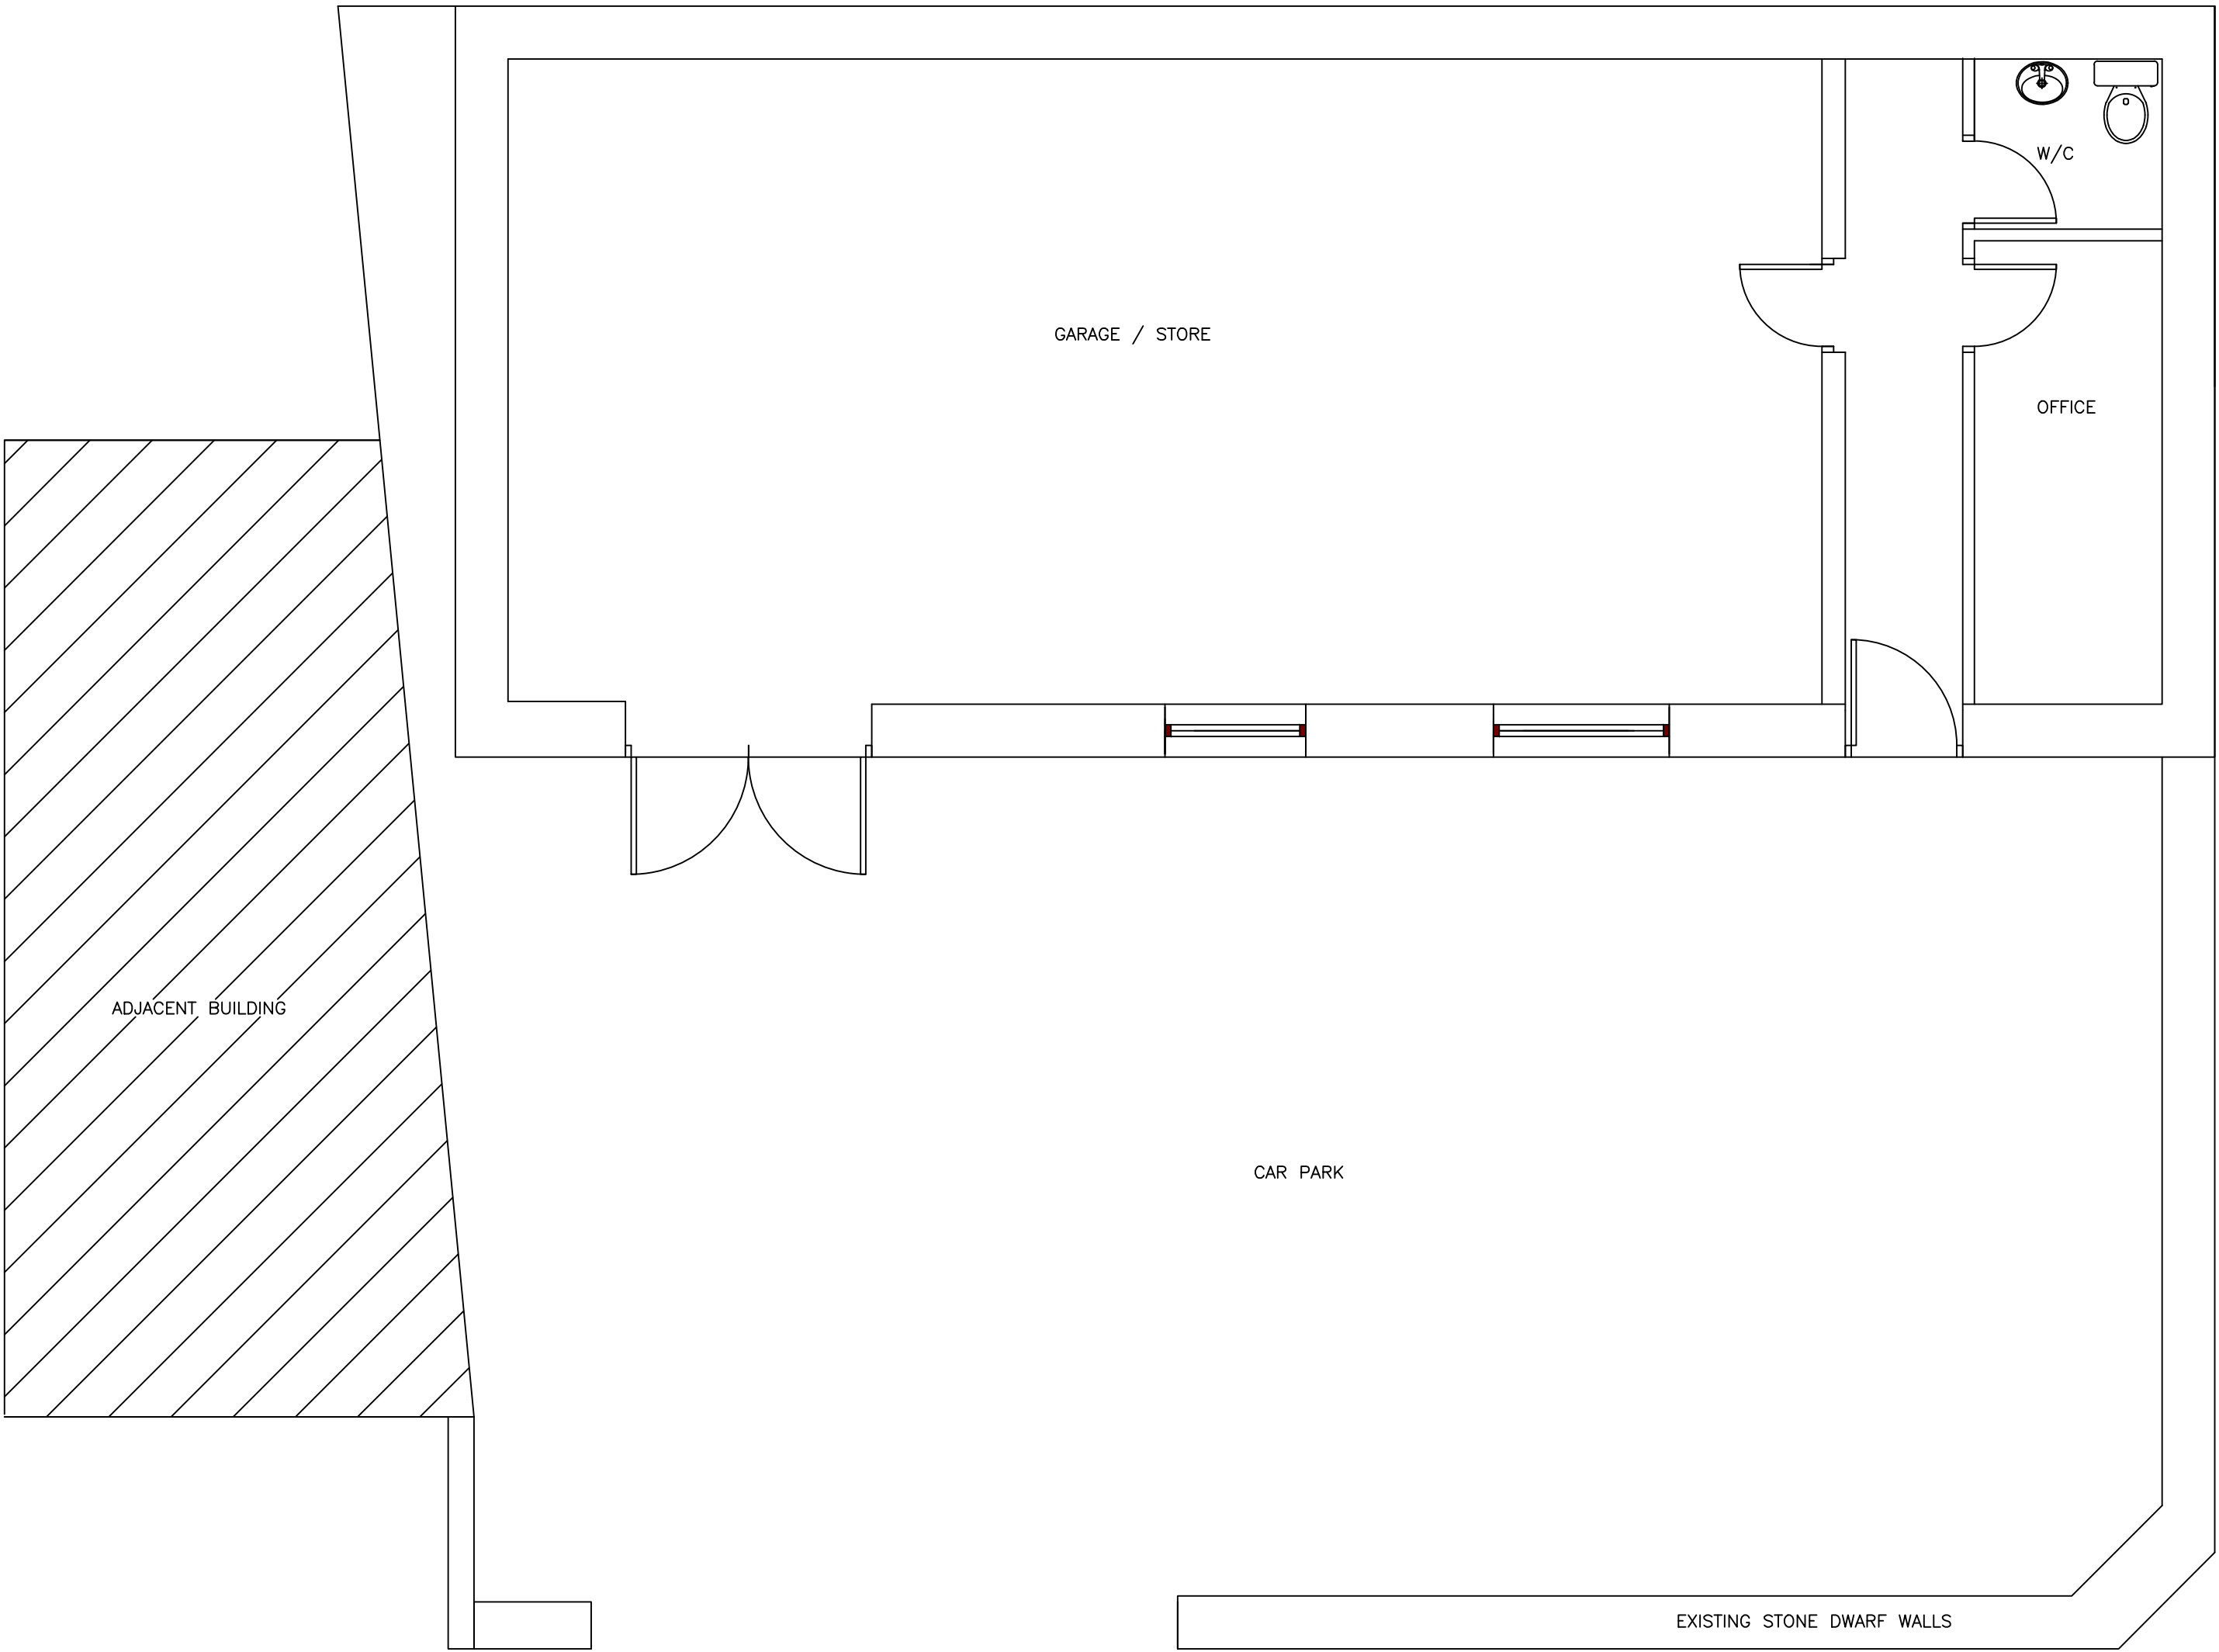


PLAN AS EXISTING

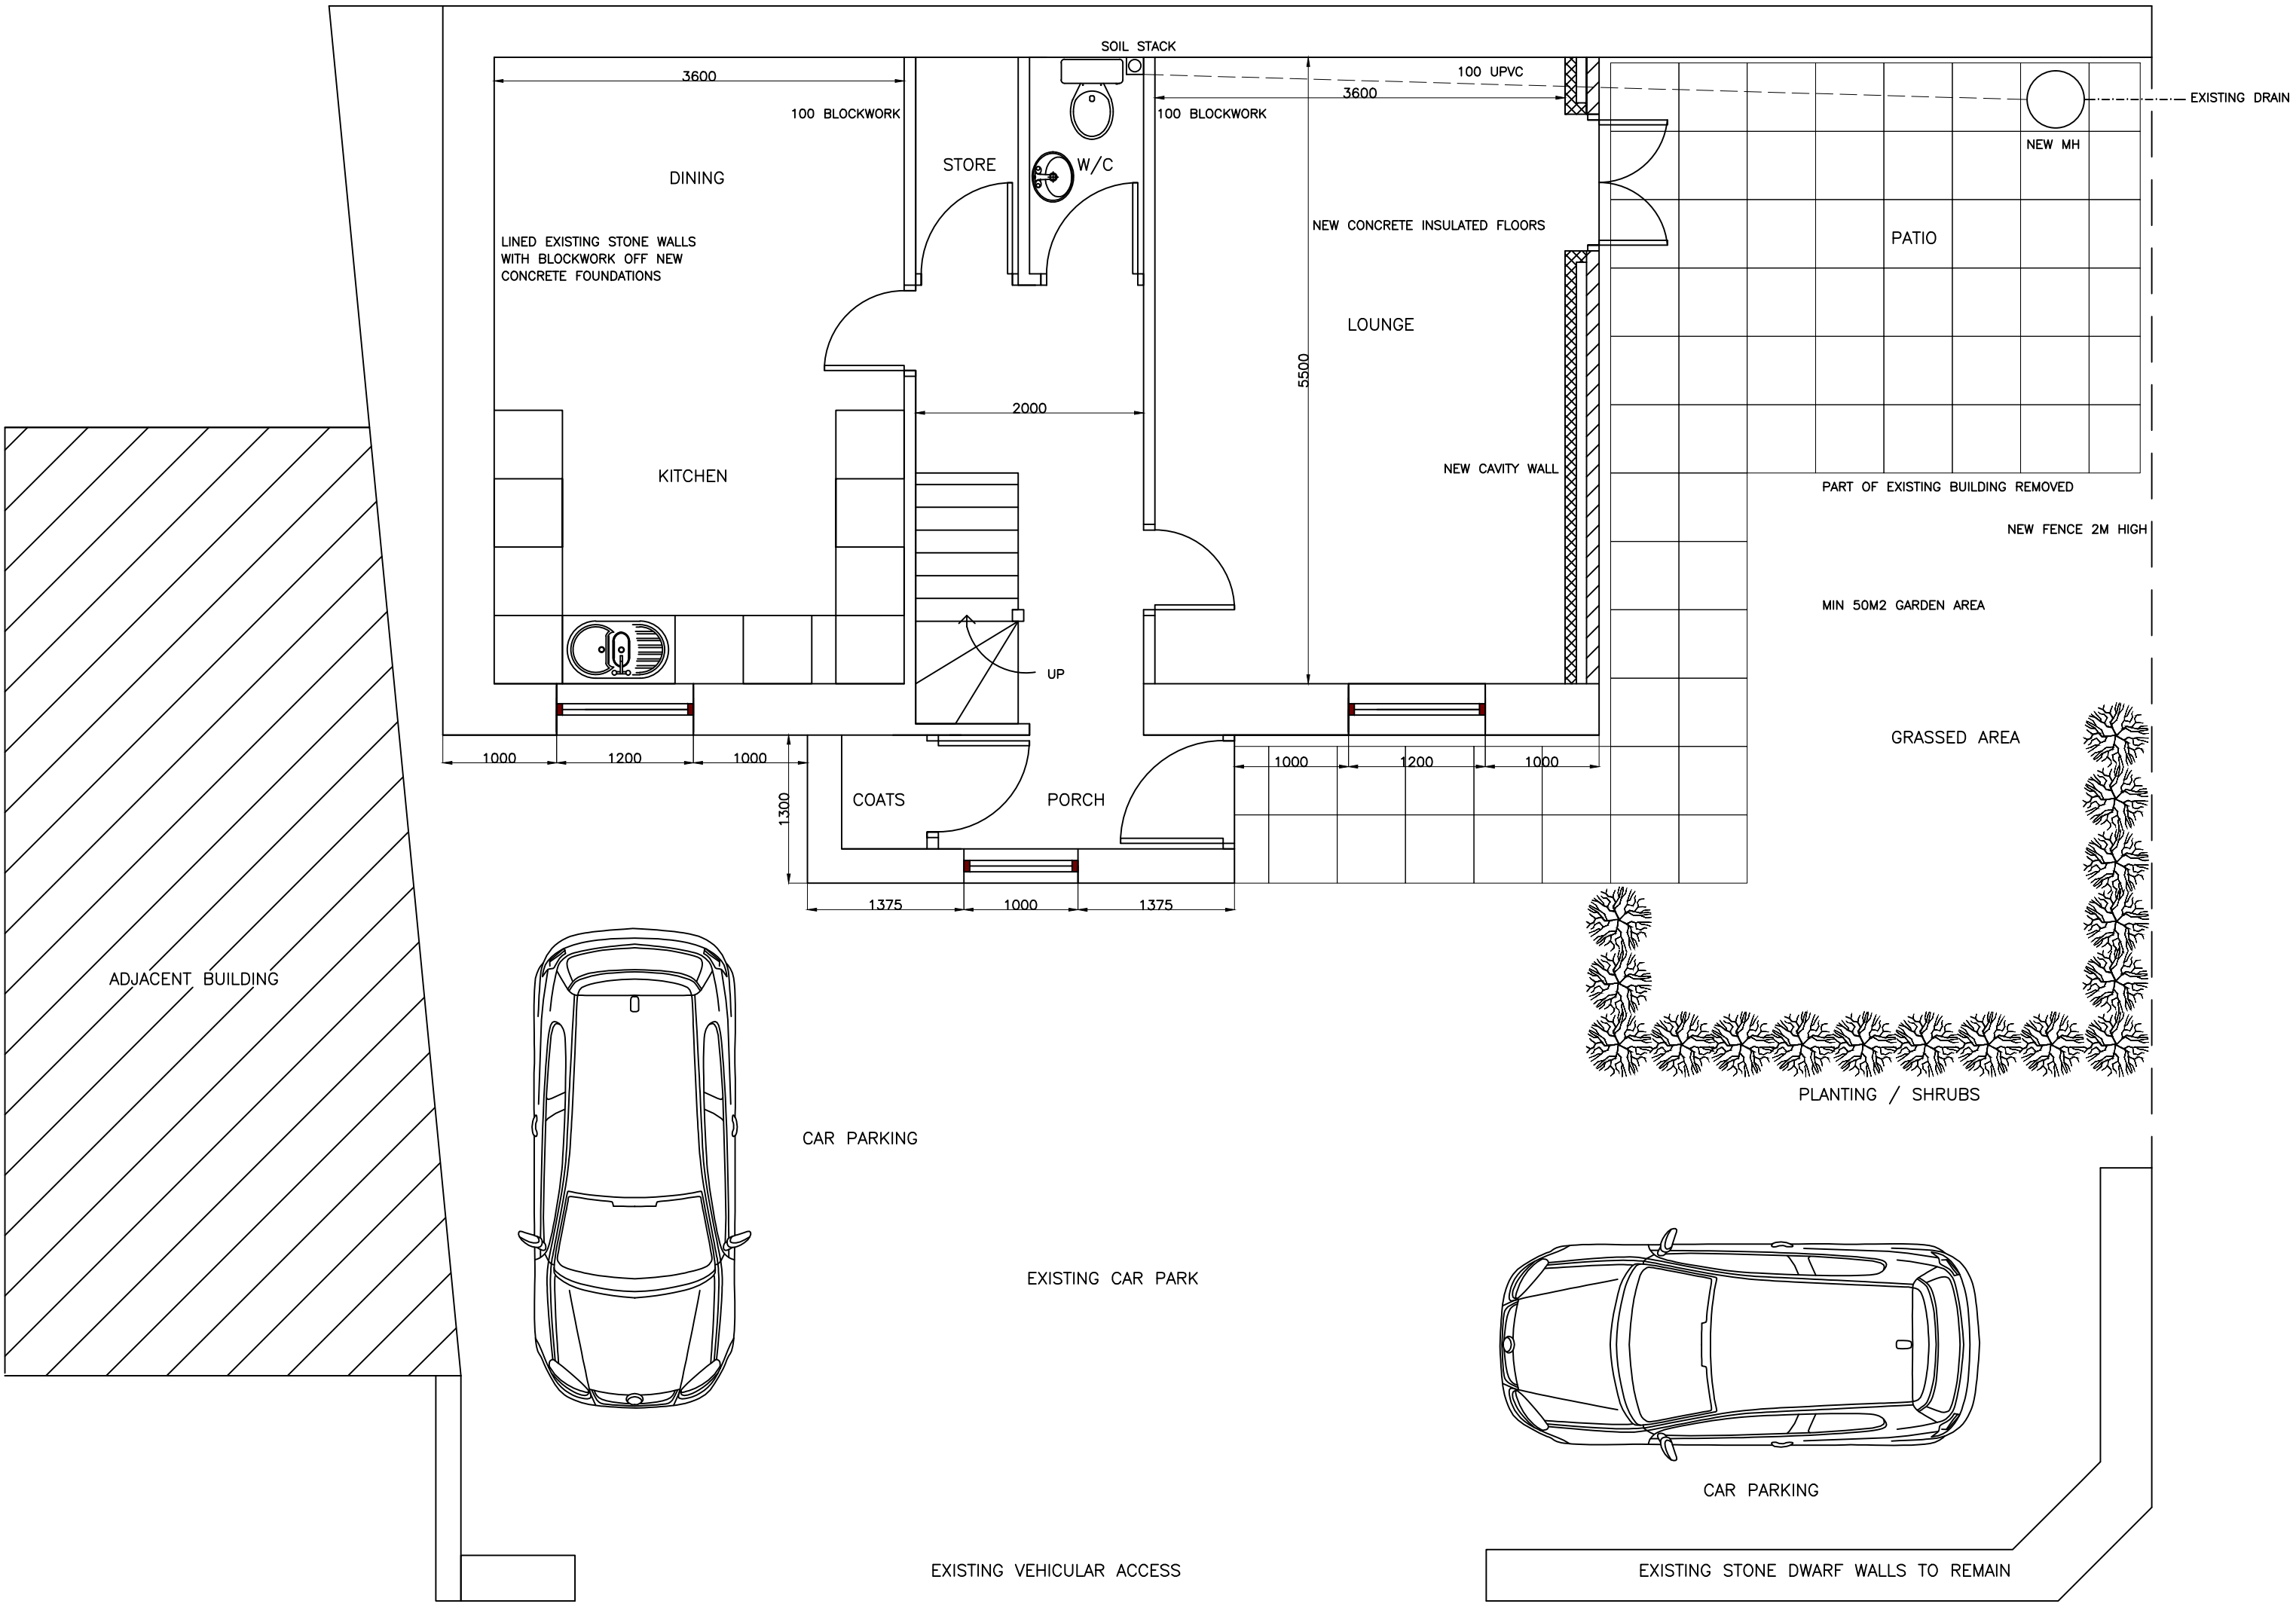


PLAN AS PROPOSED – GROUND FLOOR

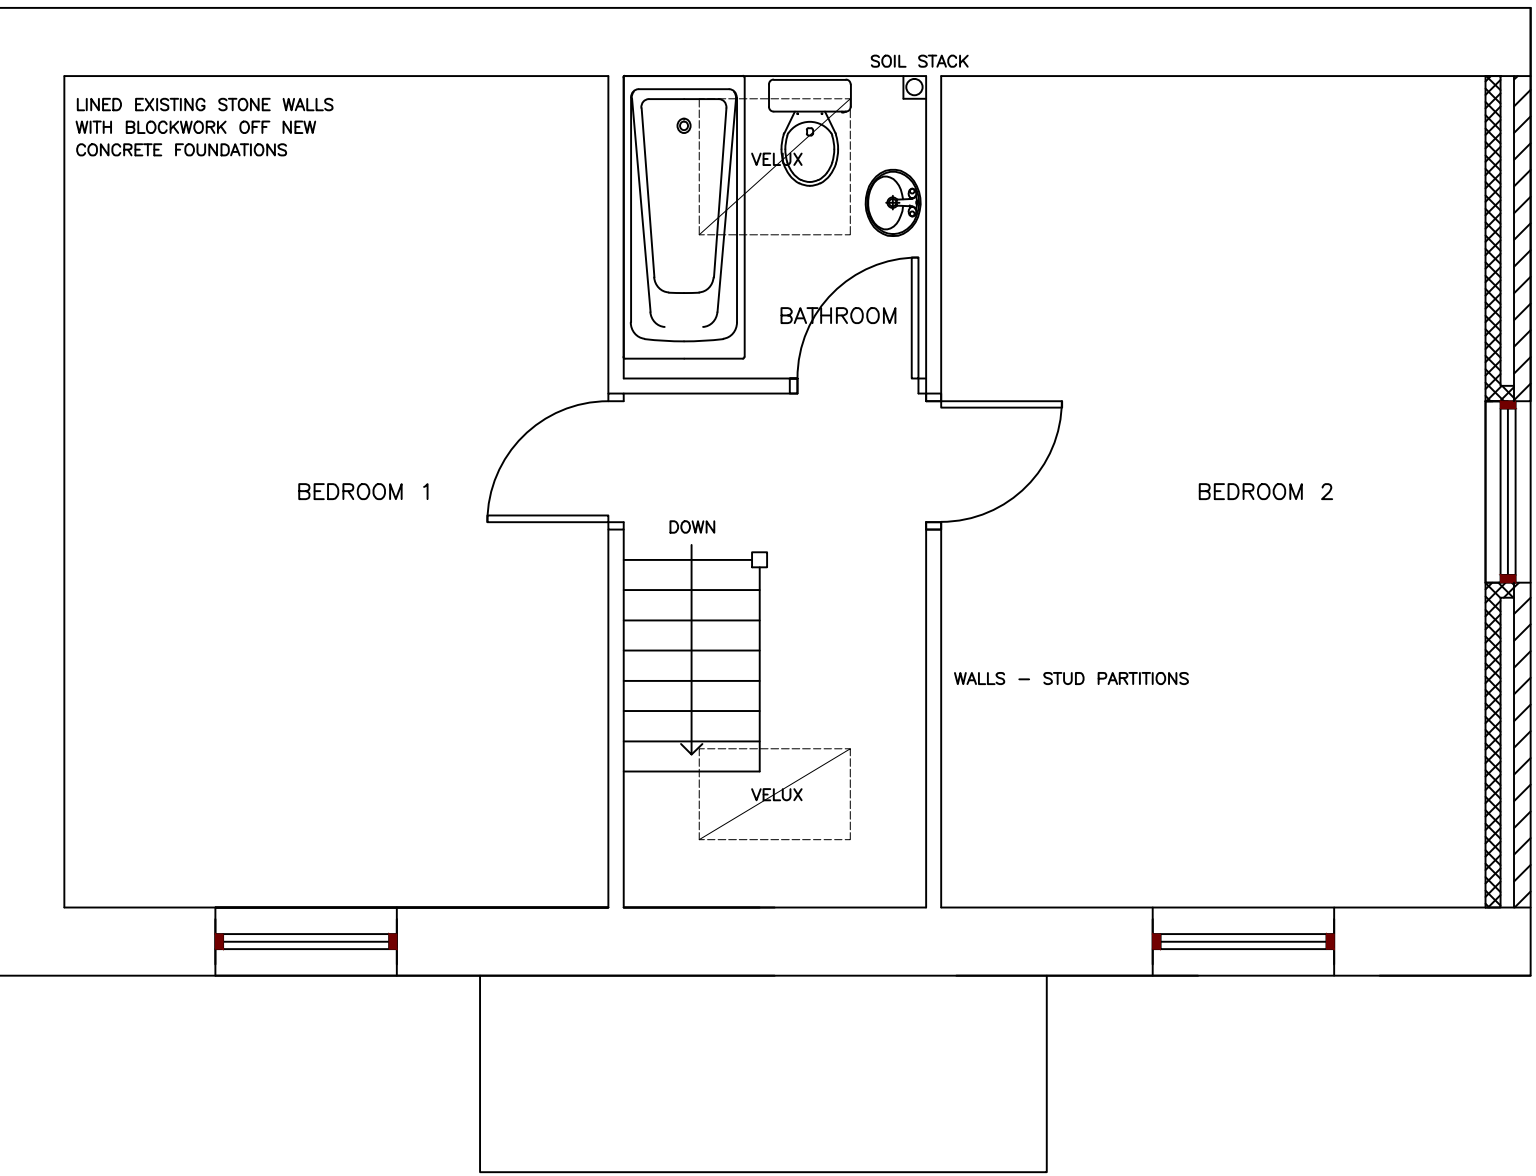


PLAN AS PROPOSED – FIRST FLOOR

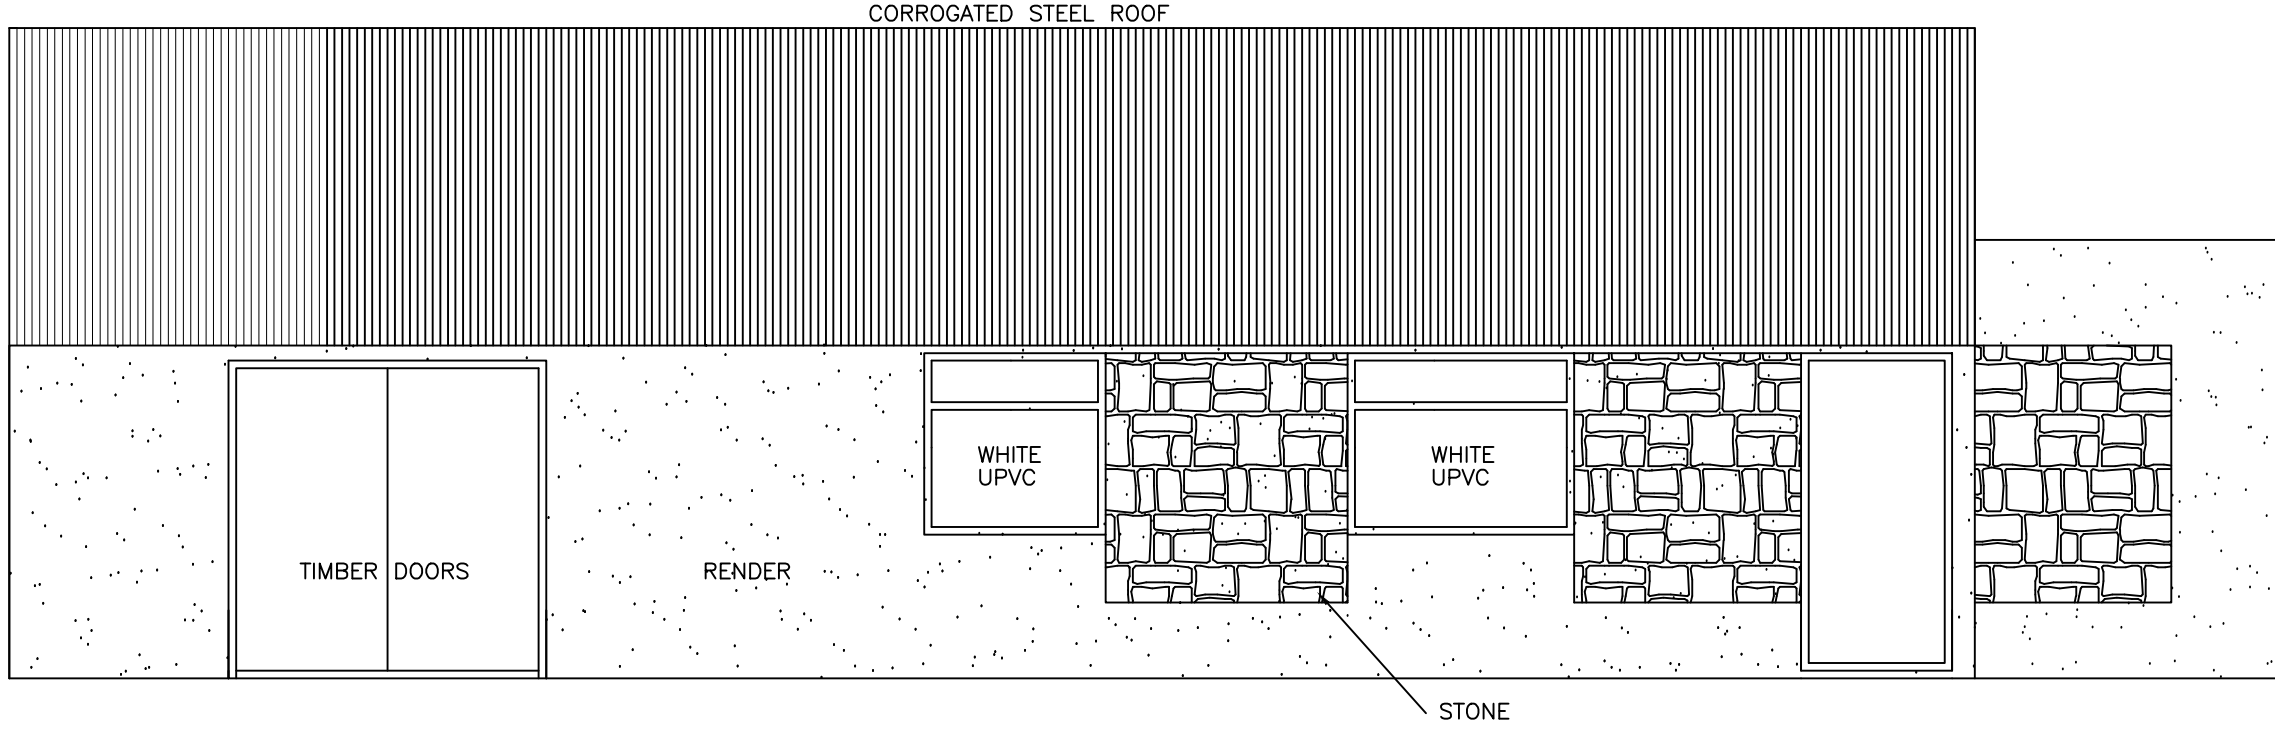


EXISTING FRONT ELEVATION

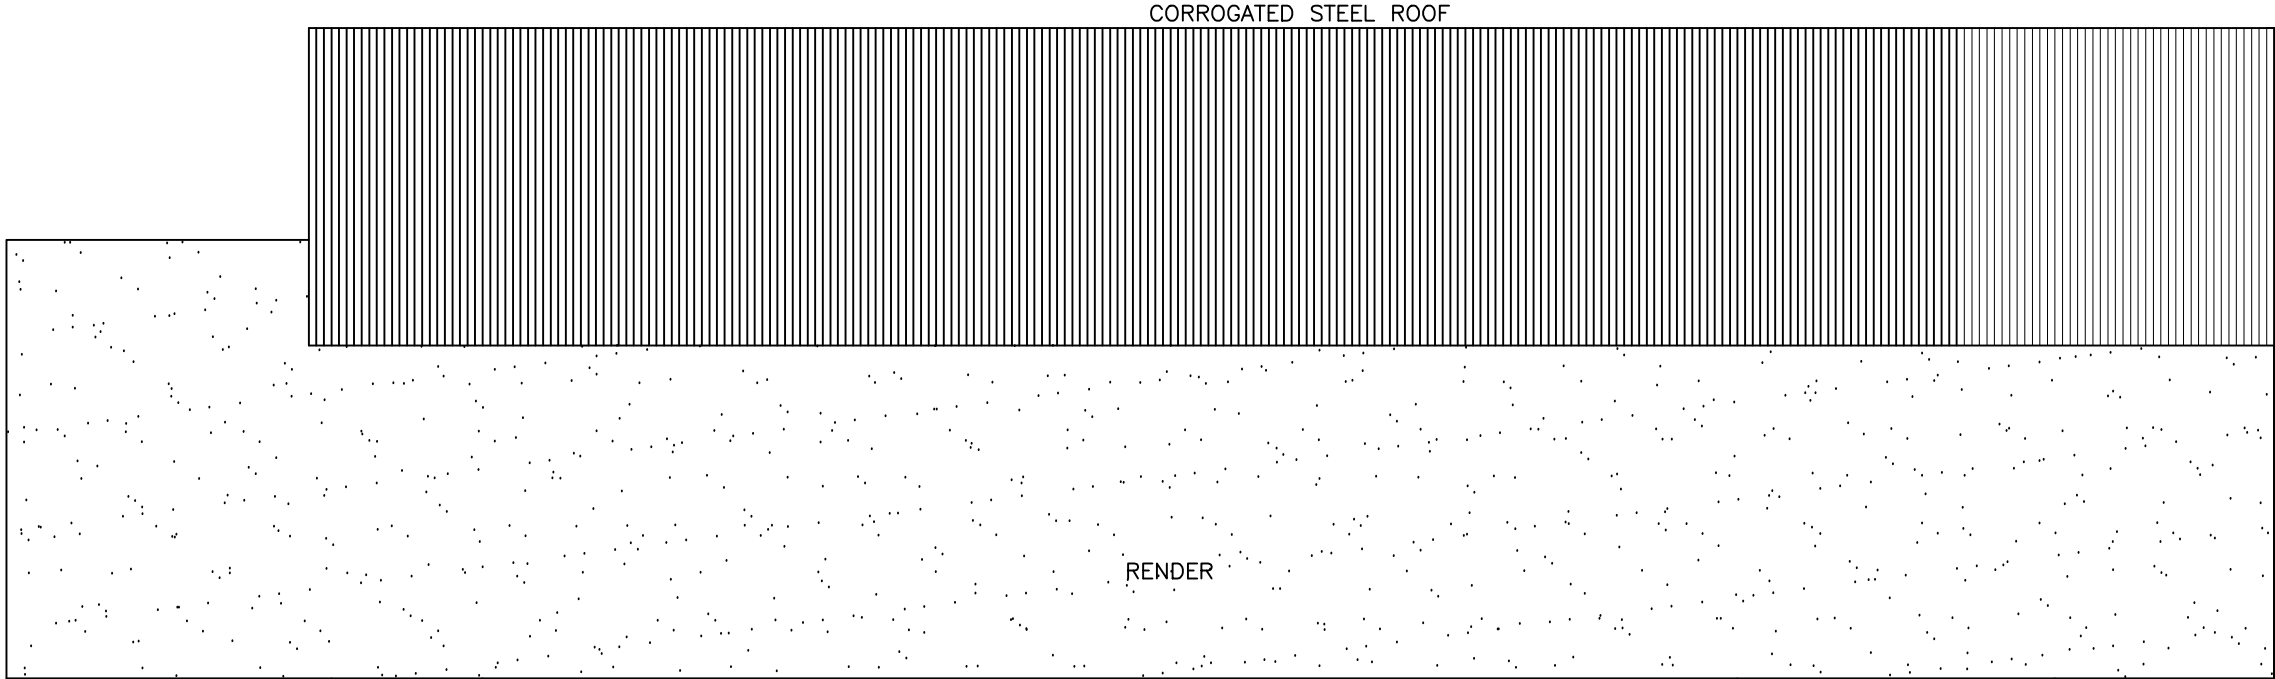

EXISTING REAR ELEVATION

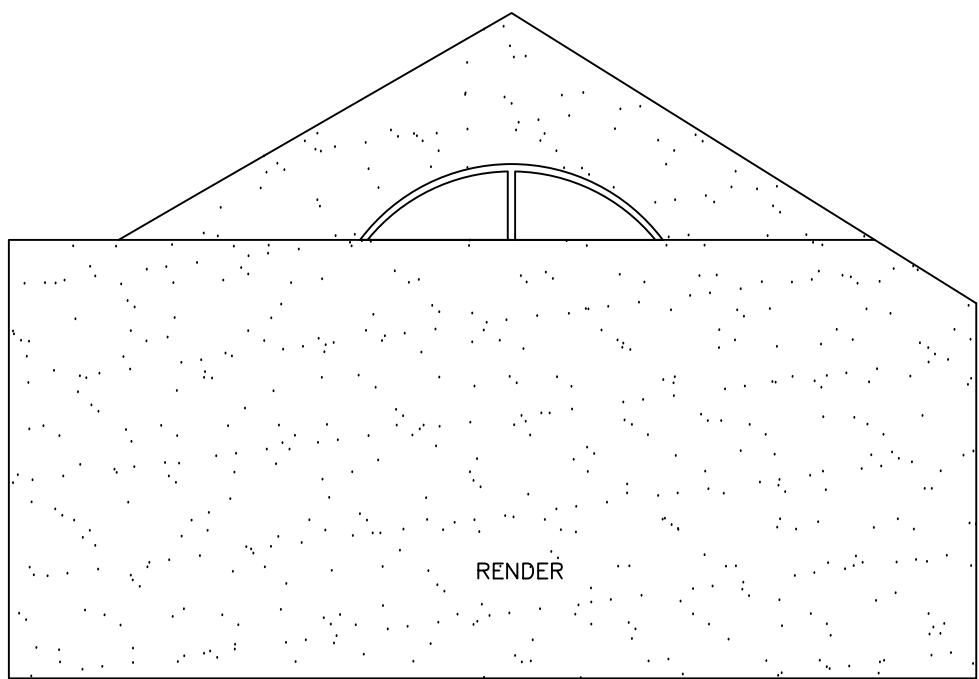


EXISTING SIDE ELEVATION

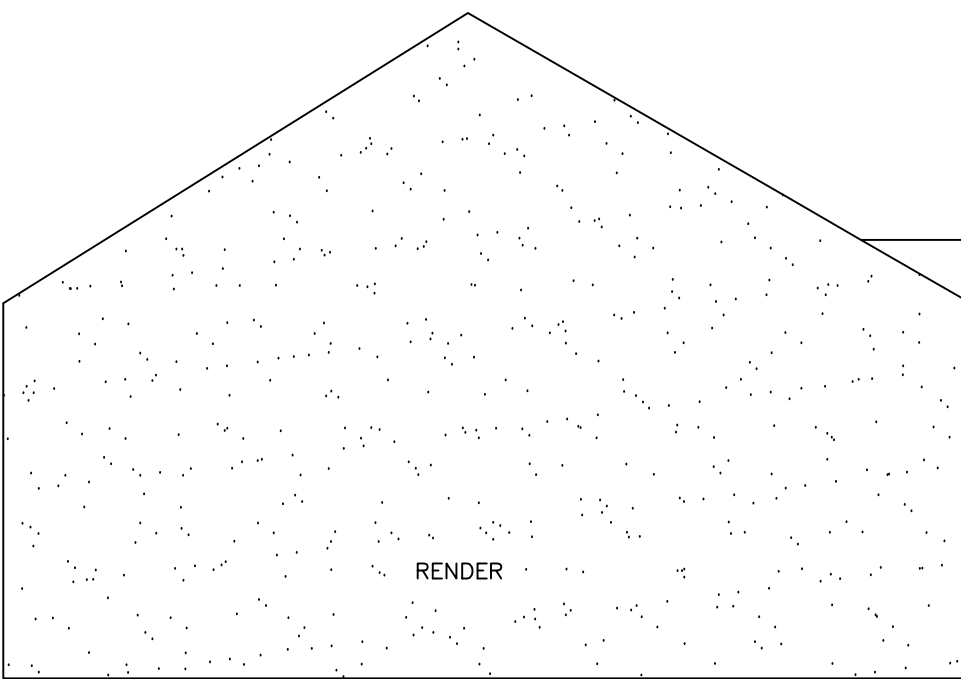

EXISTING SIDE ELEVATION




PROPOSED FRONT ELEVATION

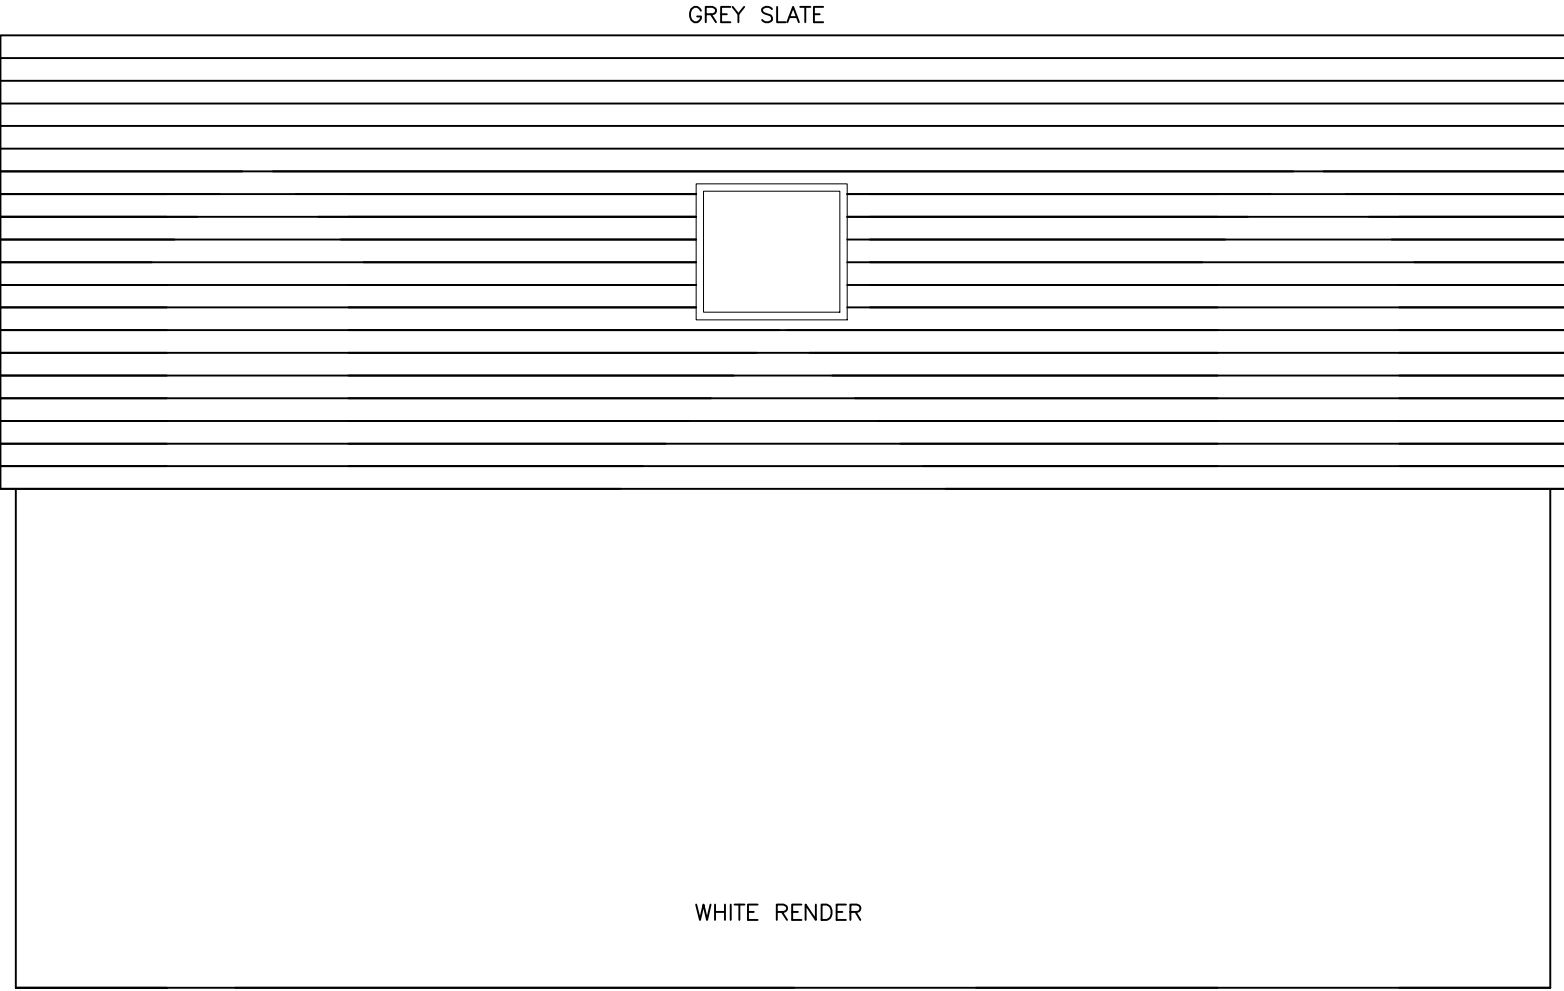


PROPOSED REAR ELEVATION



PROPOSED SIDE ELEVATION

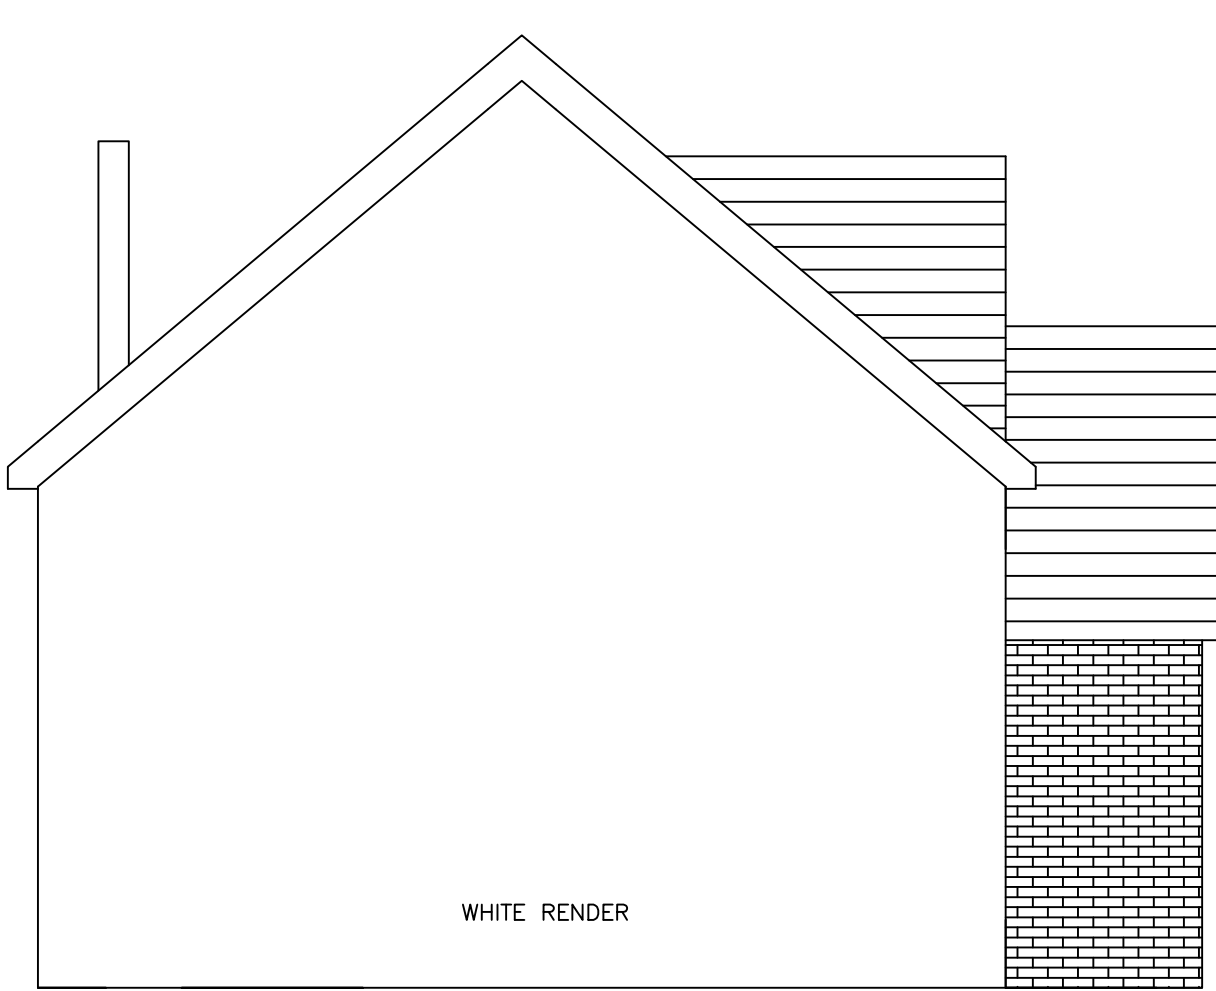

PROPOSED SIDE ELEVATION

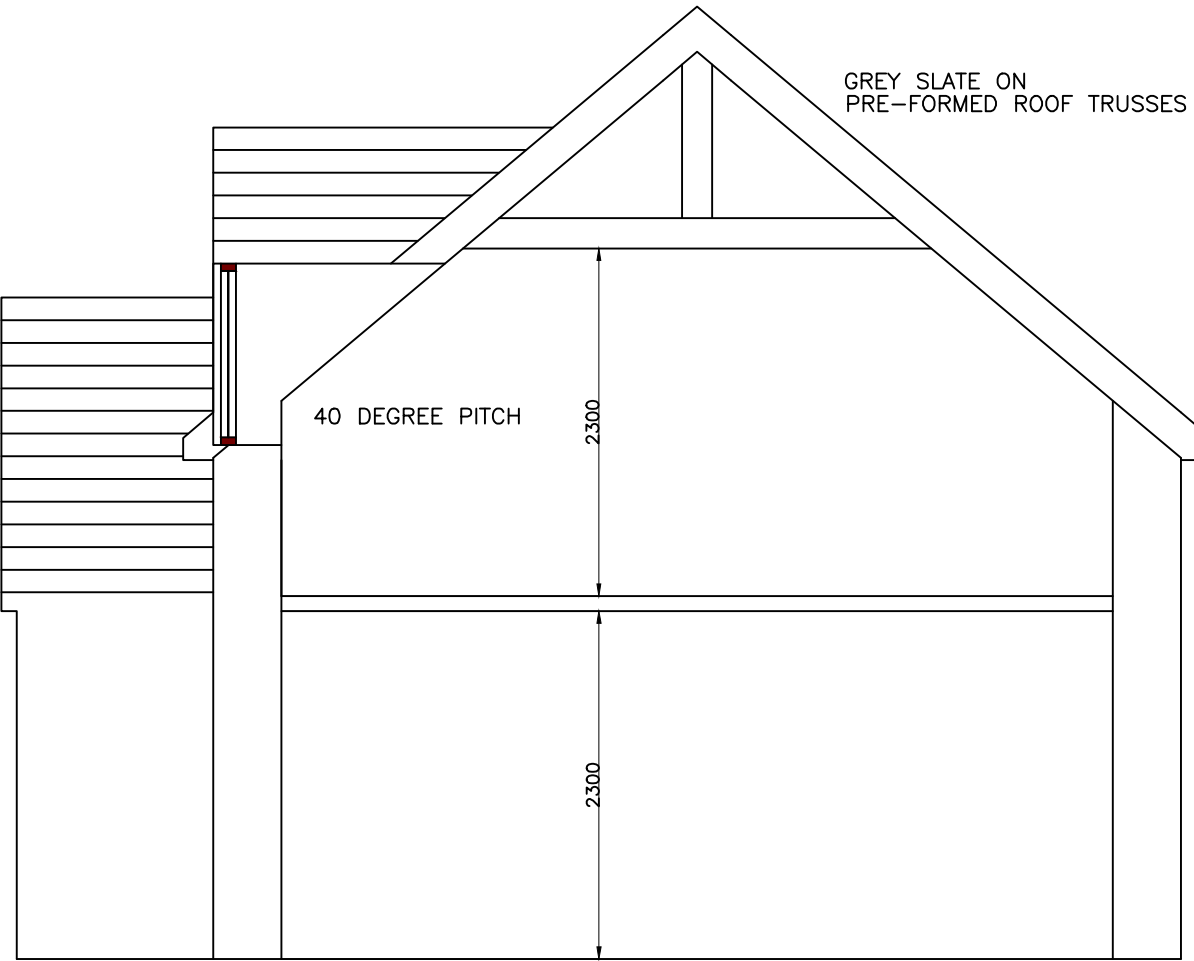

PROPOSED SECTION

Building Design Solutions

Mbl: 07771718692
Email: bds.roberts@btinternet.com

Project Name: Mr Steven Williams
Project Number: BDS001012

DATE: 09.05.2024 SIGN: G Roberts

SCALE: 1:50 @ A0 DRAWING NUMBER

NOTE: Plan, Section and Elevations as
Existing and Proposed

02