



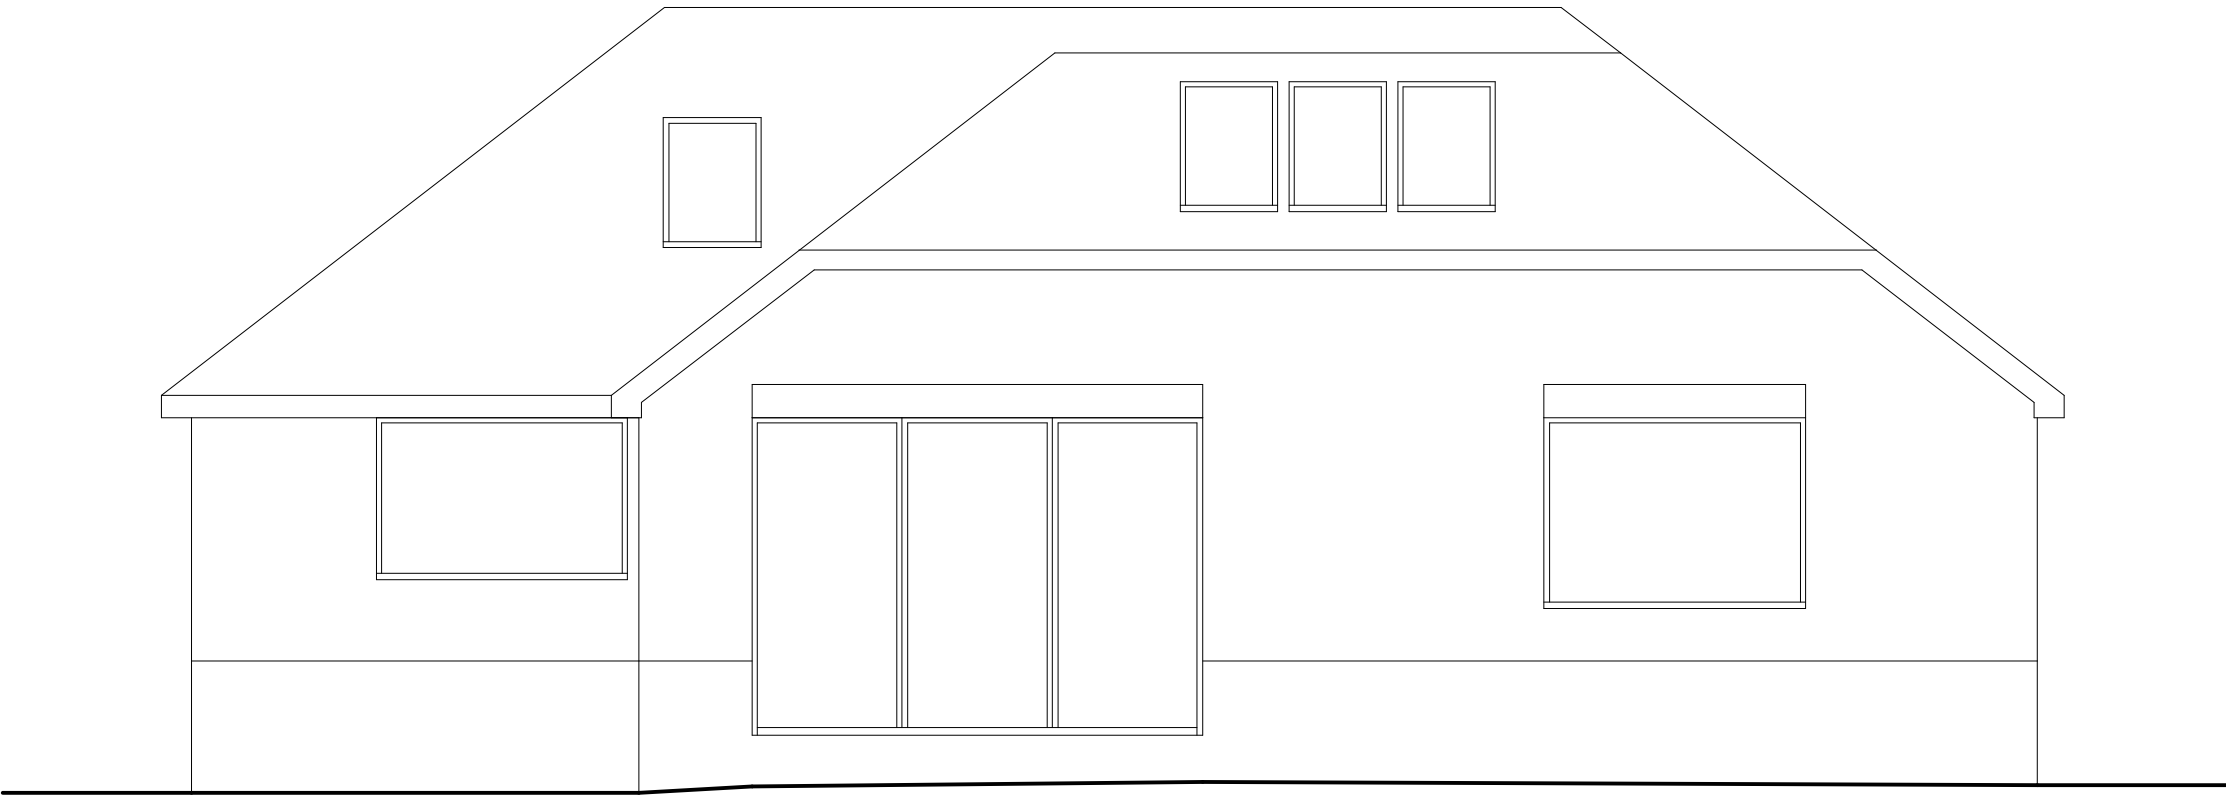

Rear Elevation 1:50

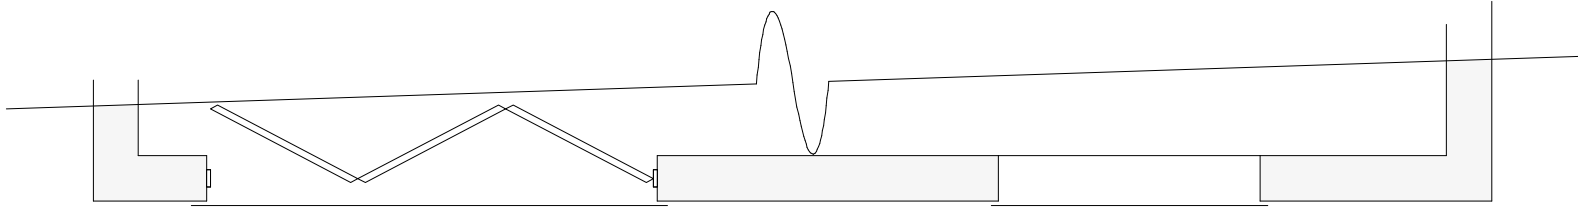

Floor Plan 1:50

Rev	Date	Detail	Initial

Project: Proposed Alterations at
Rose Cottage,
Newell Drive,
Ruabon,
Wrexham,
LL14 6PT

Title: Existing	Scale: (A2) 1:50
--------------------	---------------------

Drawn By: L.Roberts	Date: Feb 24
------------------------	-----------------

Drawing No: R134/001	Sheet: 1 of 1
-------------------------	------------------

blueprint

architectural services

partner

LABC

Office 3K4,
Redwither Business Tower,
Wrexham. LL13 9XT
Tel: 01978 356500
www.blueprintarchitectural.com

© copyright all rights reserved