



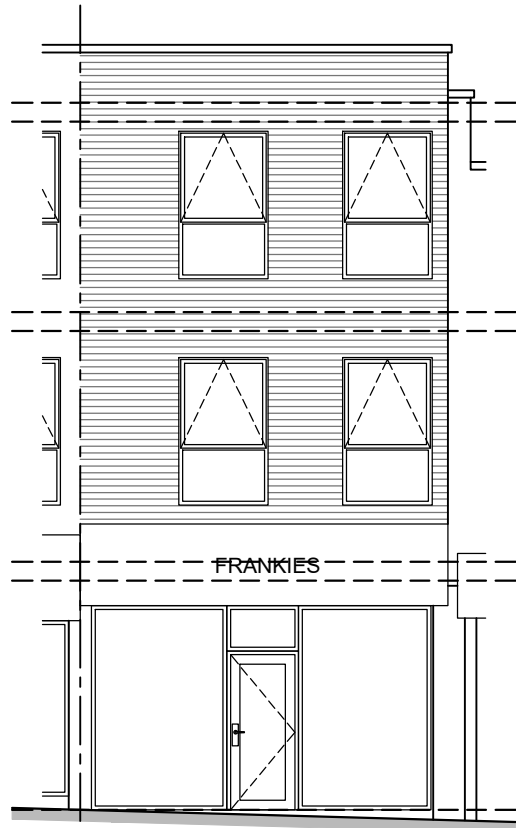


FRONT ELEVATION
1:100

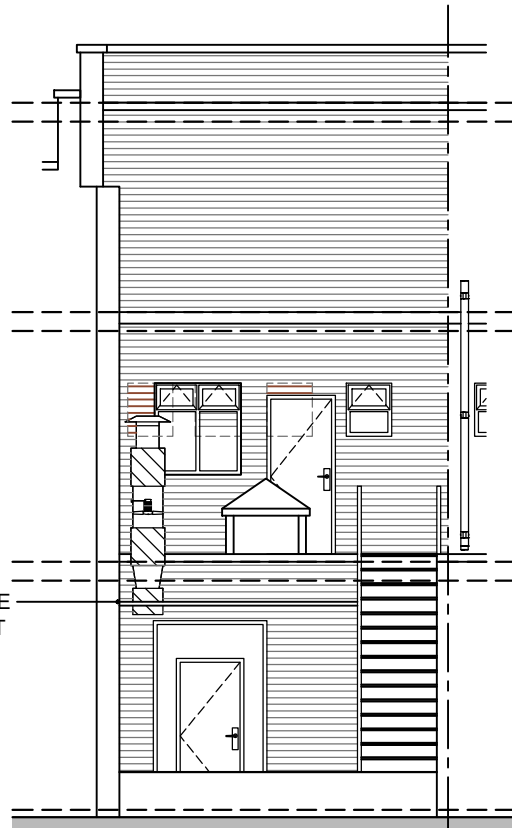

REAR ELEVATION
1:100

CANOPY ROOFING TO BE MADE
WITH POLYCARBONATE SHEET

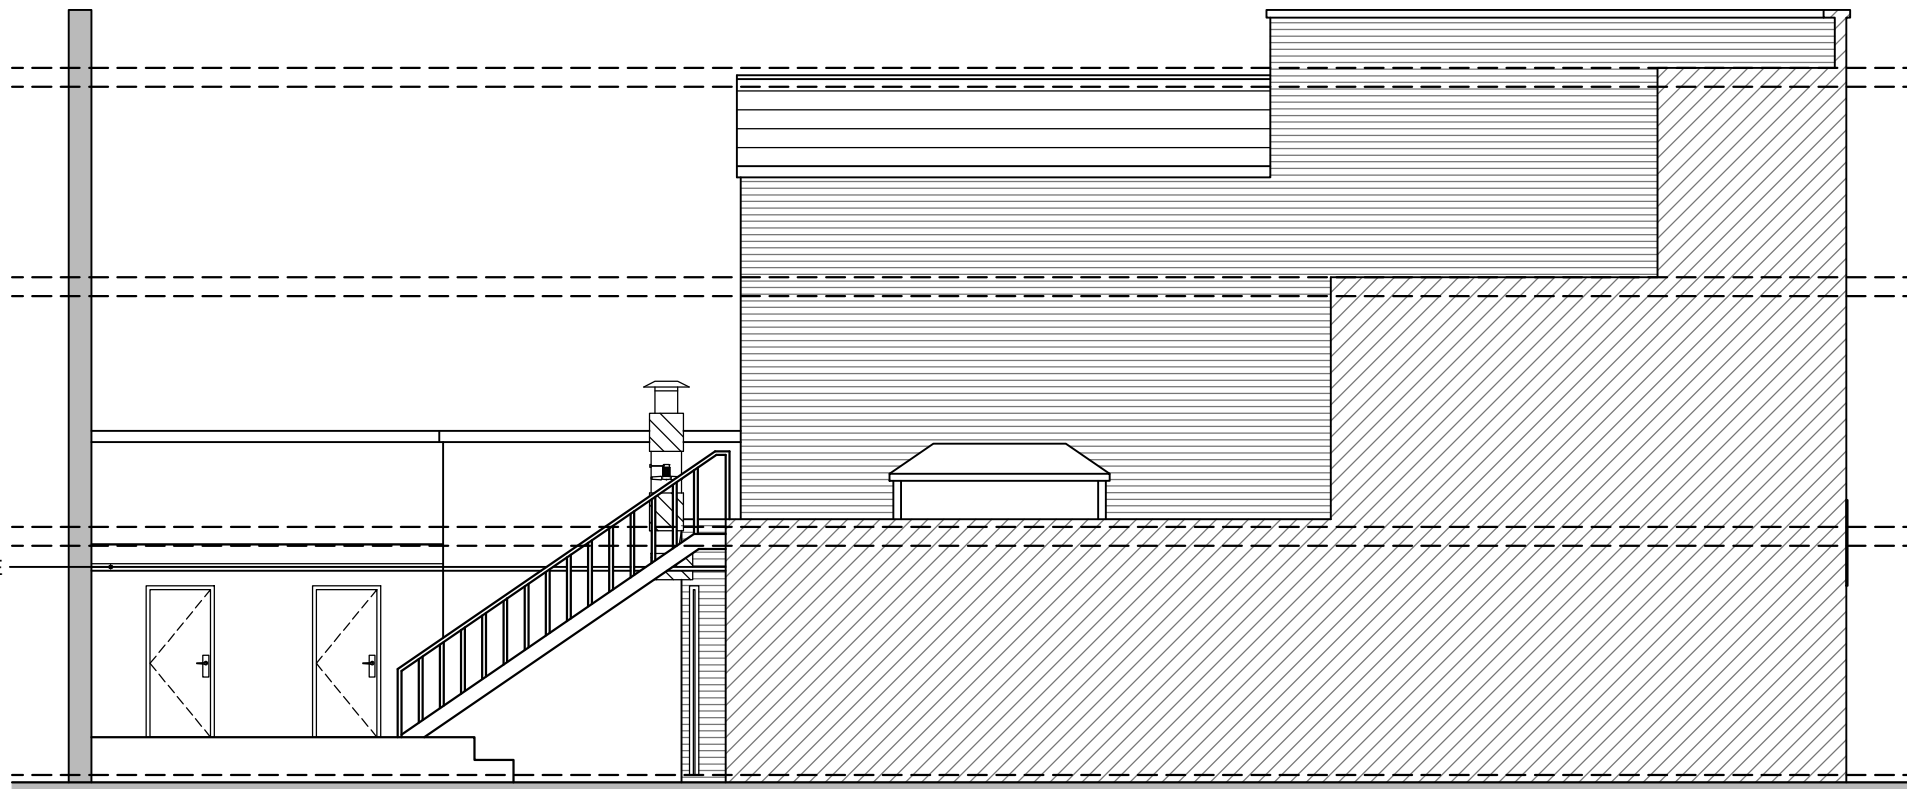

LEFT ELEVATION
1:100

CANOPY ROOFING TO BE MADE
WITH POLYCARBONATE SHEET

Scale 1:100



NOTES:

No scaling or dimensions other than those figured are to be taken from this drawing. All dimensions to be checked on site

This drawing is for use at the named location and for Planning Permission purposes only and as such should not be used at any other location or for any other purposes

Project Location:

7 HIGH STREET,
WREXHAM,
LL13 8HP

Drawing:

04 Proposed
Elevation REV G

Scale:
1:100

Size:
A3

Date:
02/24