


Red dotted line indicates
floor area - 151m²

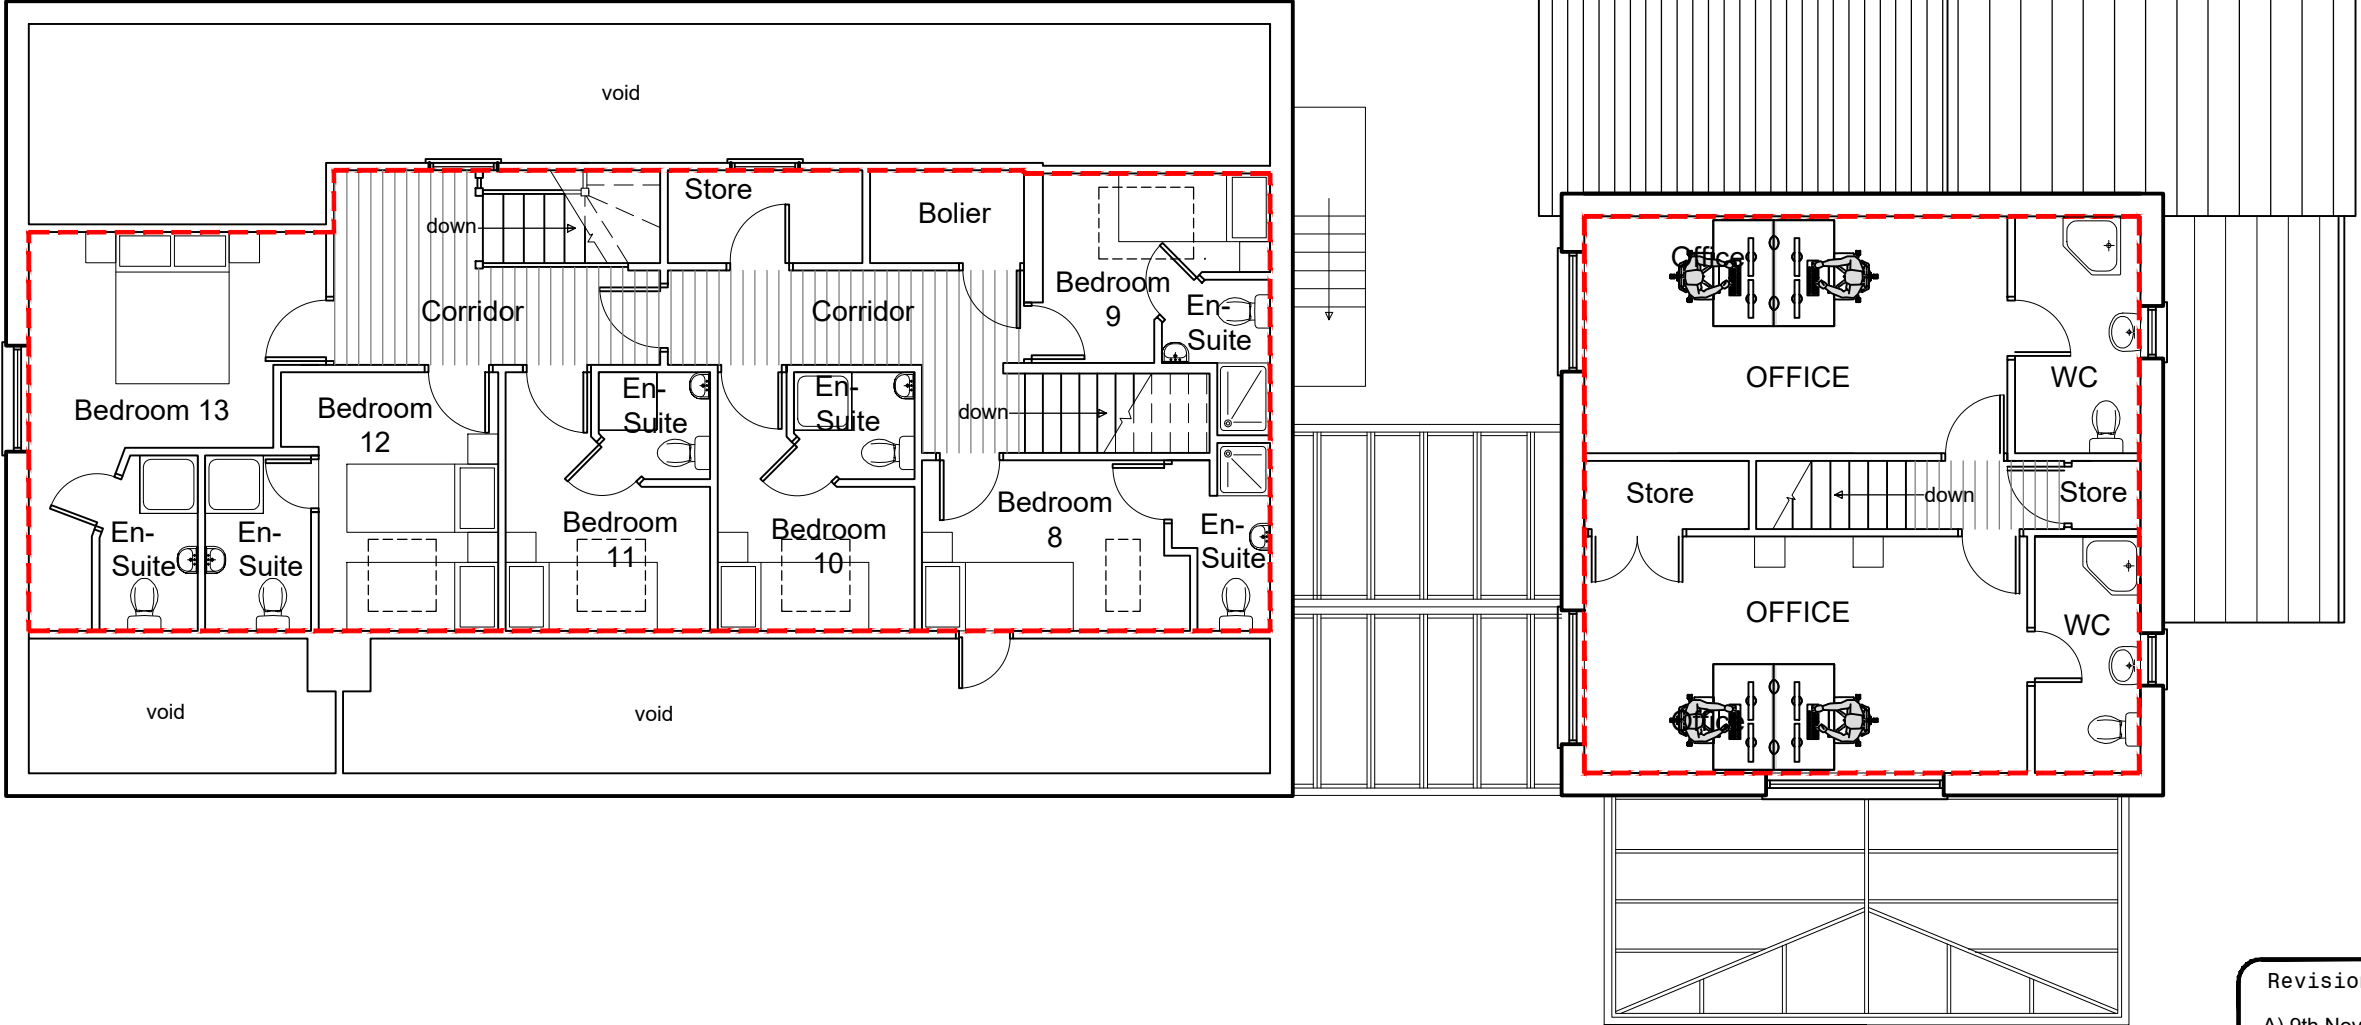

Revisions:

- A) 9th November 2021 - Floor Area shown
- B) 15th November 2023 - Layout amended



WREXHAM COUNTY BOROUGH COUNCIL.

JULIE M FRANCIS
CHIEF OFFICER HOUSING
RUTHIN ROAD,
WREXHAM, LL13 7TU.

Tel: (01978) 315620 Fax: (01978) 315320

Project: The Groves, 36 Chester Road, Wrexham
LL11 2SD

Detail: Existing First Floor Plan - no change
scale as shown when printed at A3

Drawn/Checked: BH	Date: Oct. 2021	AutoCad File Ref:	
Scale: Scale Bar	Project No: PS/2021/17	Dwg No: PLN/03	Rev: B

First Floor Plan -
0 1m 2m 3m
scale bar - 1:100