



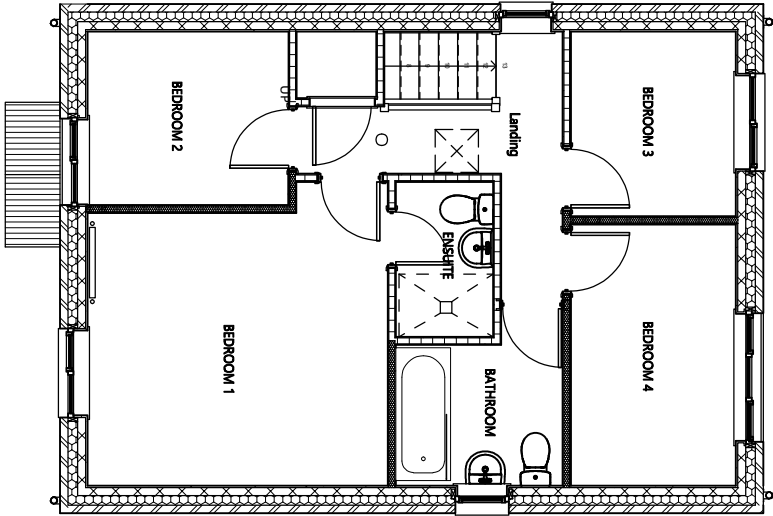


01 FIRST FLOOR STRUCTURAL

SCALE: 1 : 50

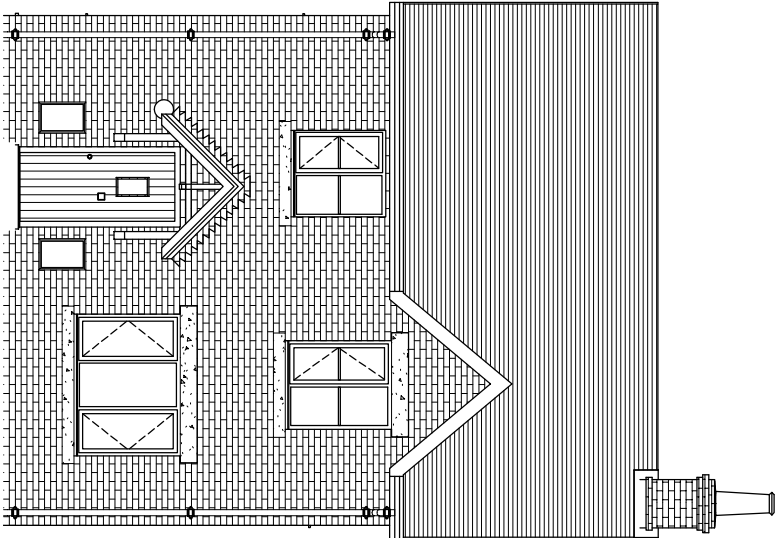


FRONT ELEVATION

SCALE: 1 : 50

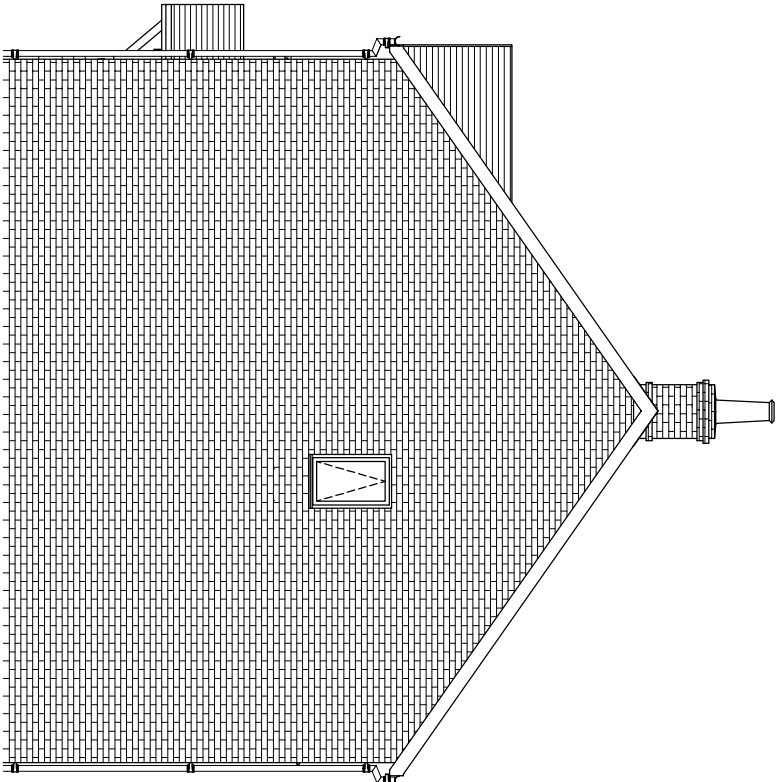


RH GABLE ELEVATION

SCALE: 1 : 50

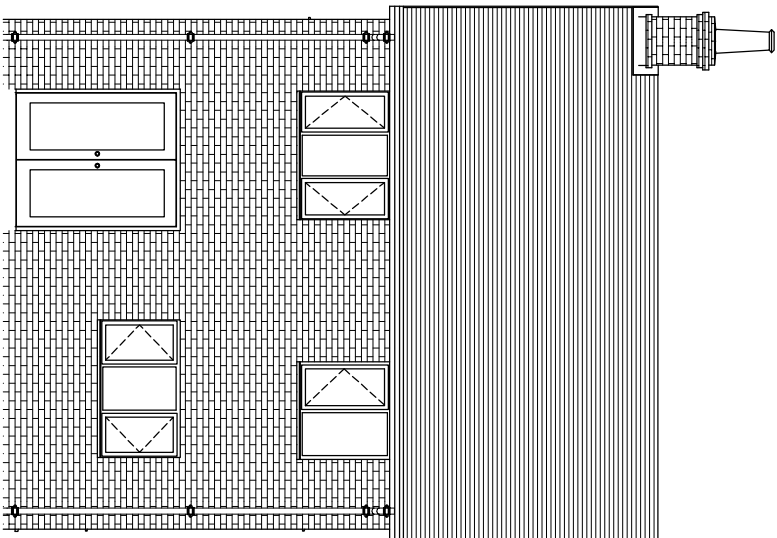


REAR ELEVATION

SCALE: 1 : 50

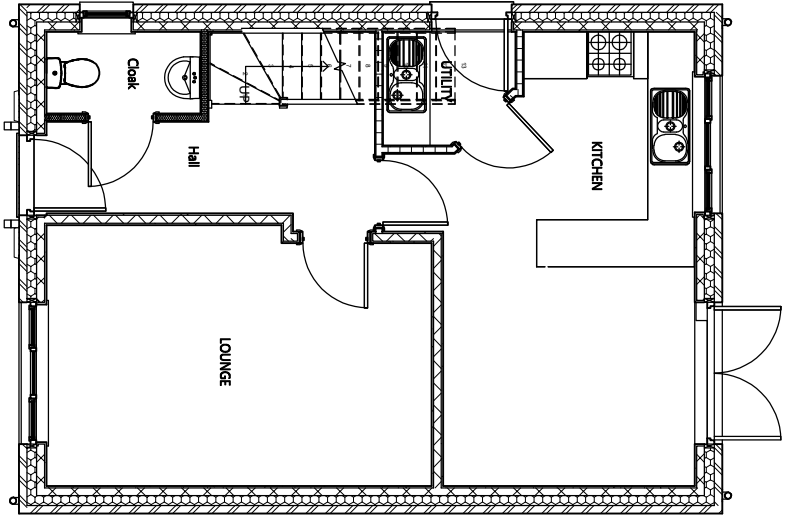


00 GROUND FLOOR STRUCTURAL

SCALE: 1 : 50

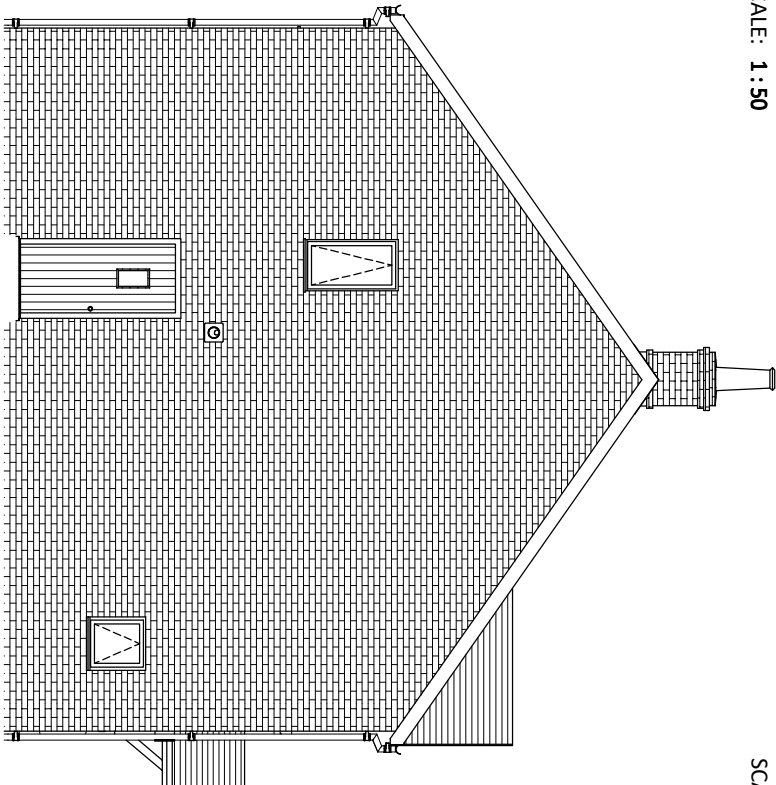


LH GABLE ELEVATION

SCALE: 1 : 50

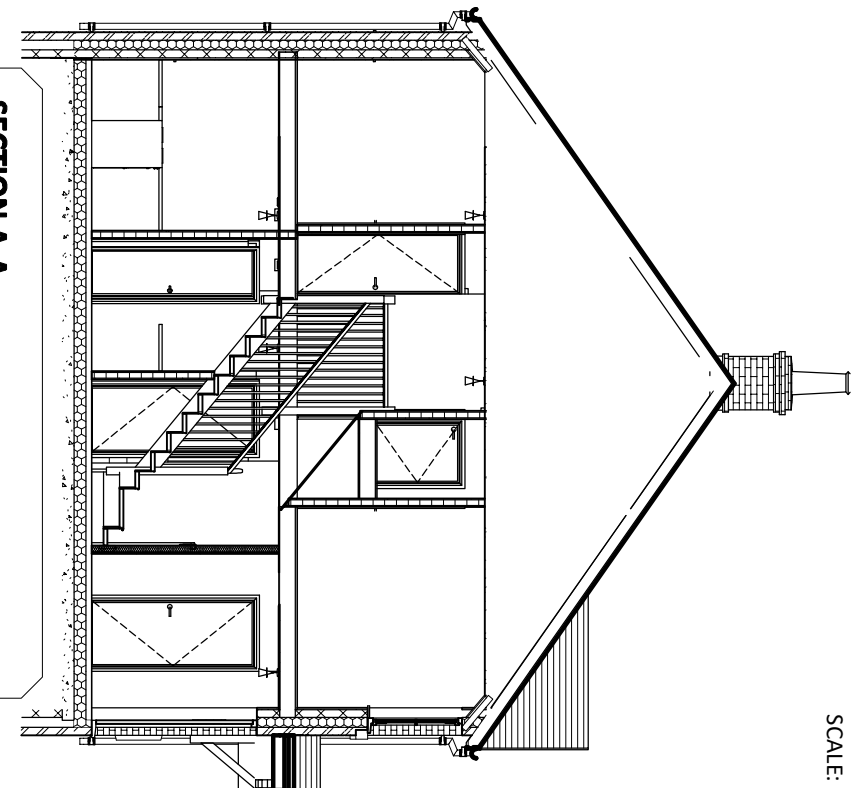

SECTION A-A

SCALE: 1 : 50

 

1:50 @ A1

www.sgar-masters | 01482 472478 | studio@sgar-masters

This drawing is a technical drawing for construction purposes only. It is not to be used for any other purpose without the written consent of the architect. The architect is not responsible for any errors or omissions in this drawing. The client is responsible for ensuring that the drawing is used for the intended purpose.

PROJECT

SG HOUSE TYPES

CLIENT

S.G. ESTATES

DRAWING TITLE
CORWEN MASTER

DRAWING STATUS		STATUS
FOR CONSTRUCTION		SS
DRAWING NO.		PROJECT NO.
SGH-SAL-C3-ZZ-DR-A-0100		P1242
SCALE	REVISION	
1 : 50@A1	P1	