


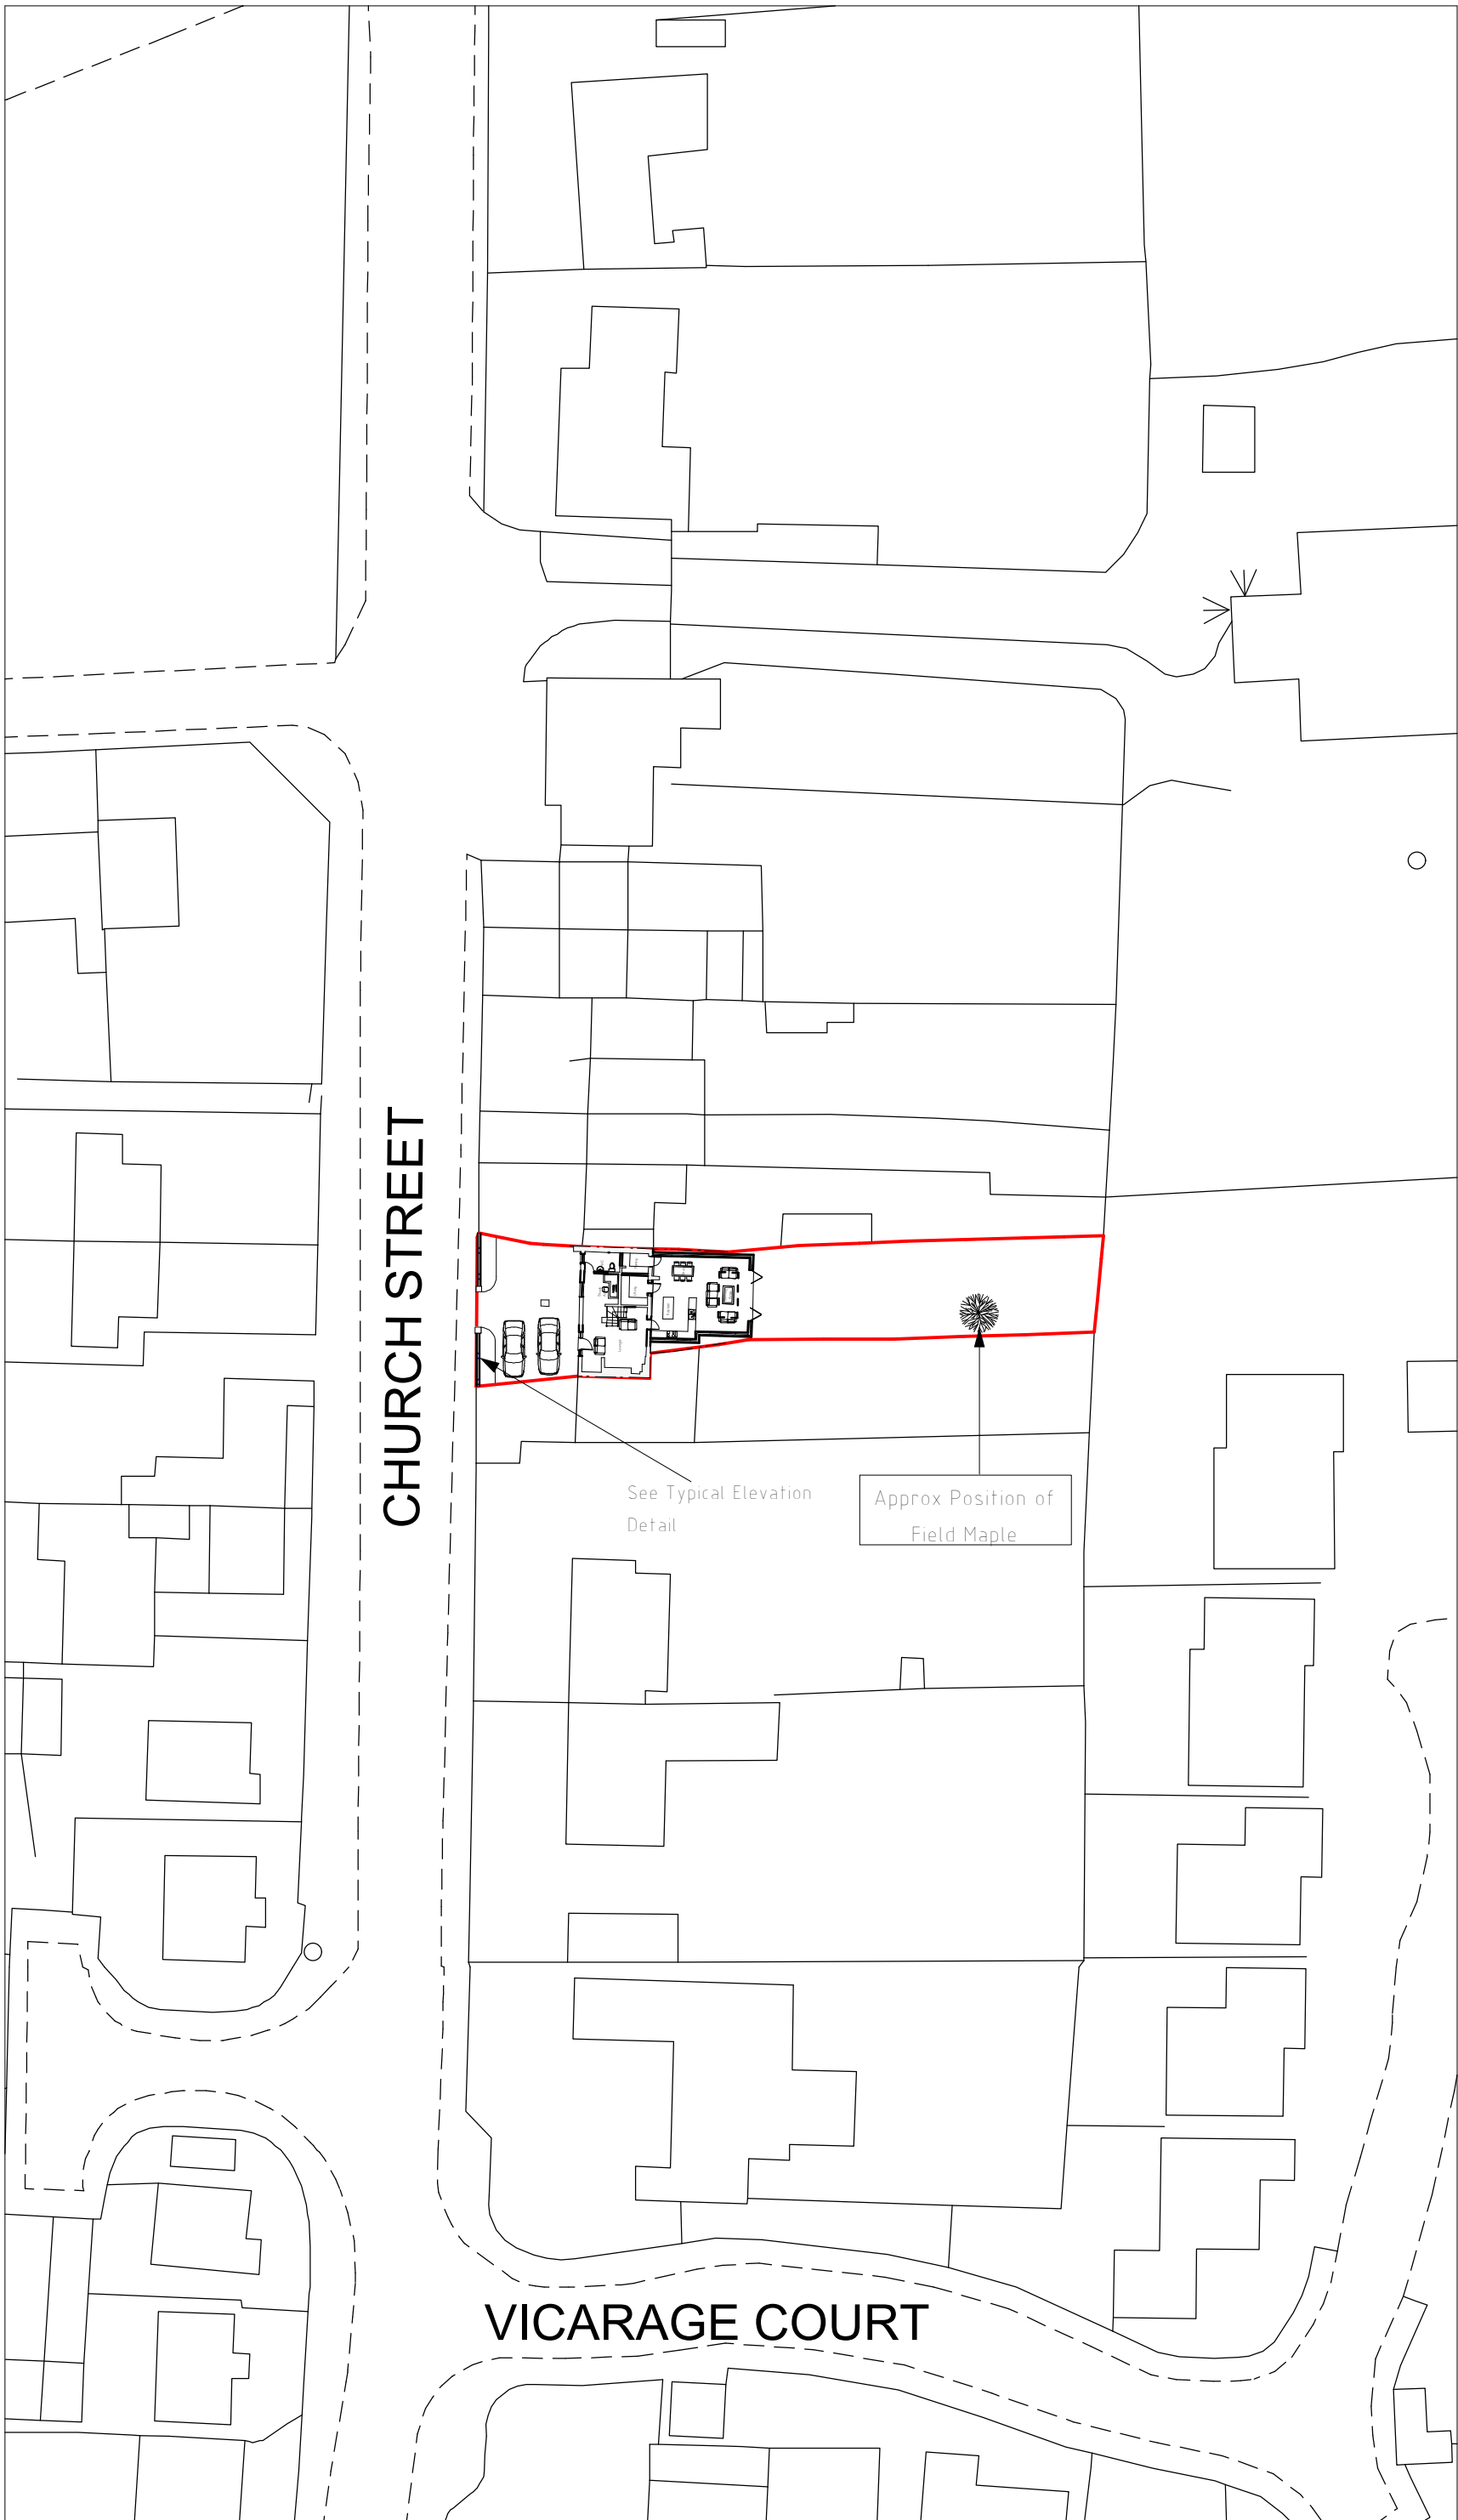


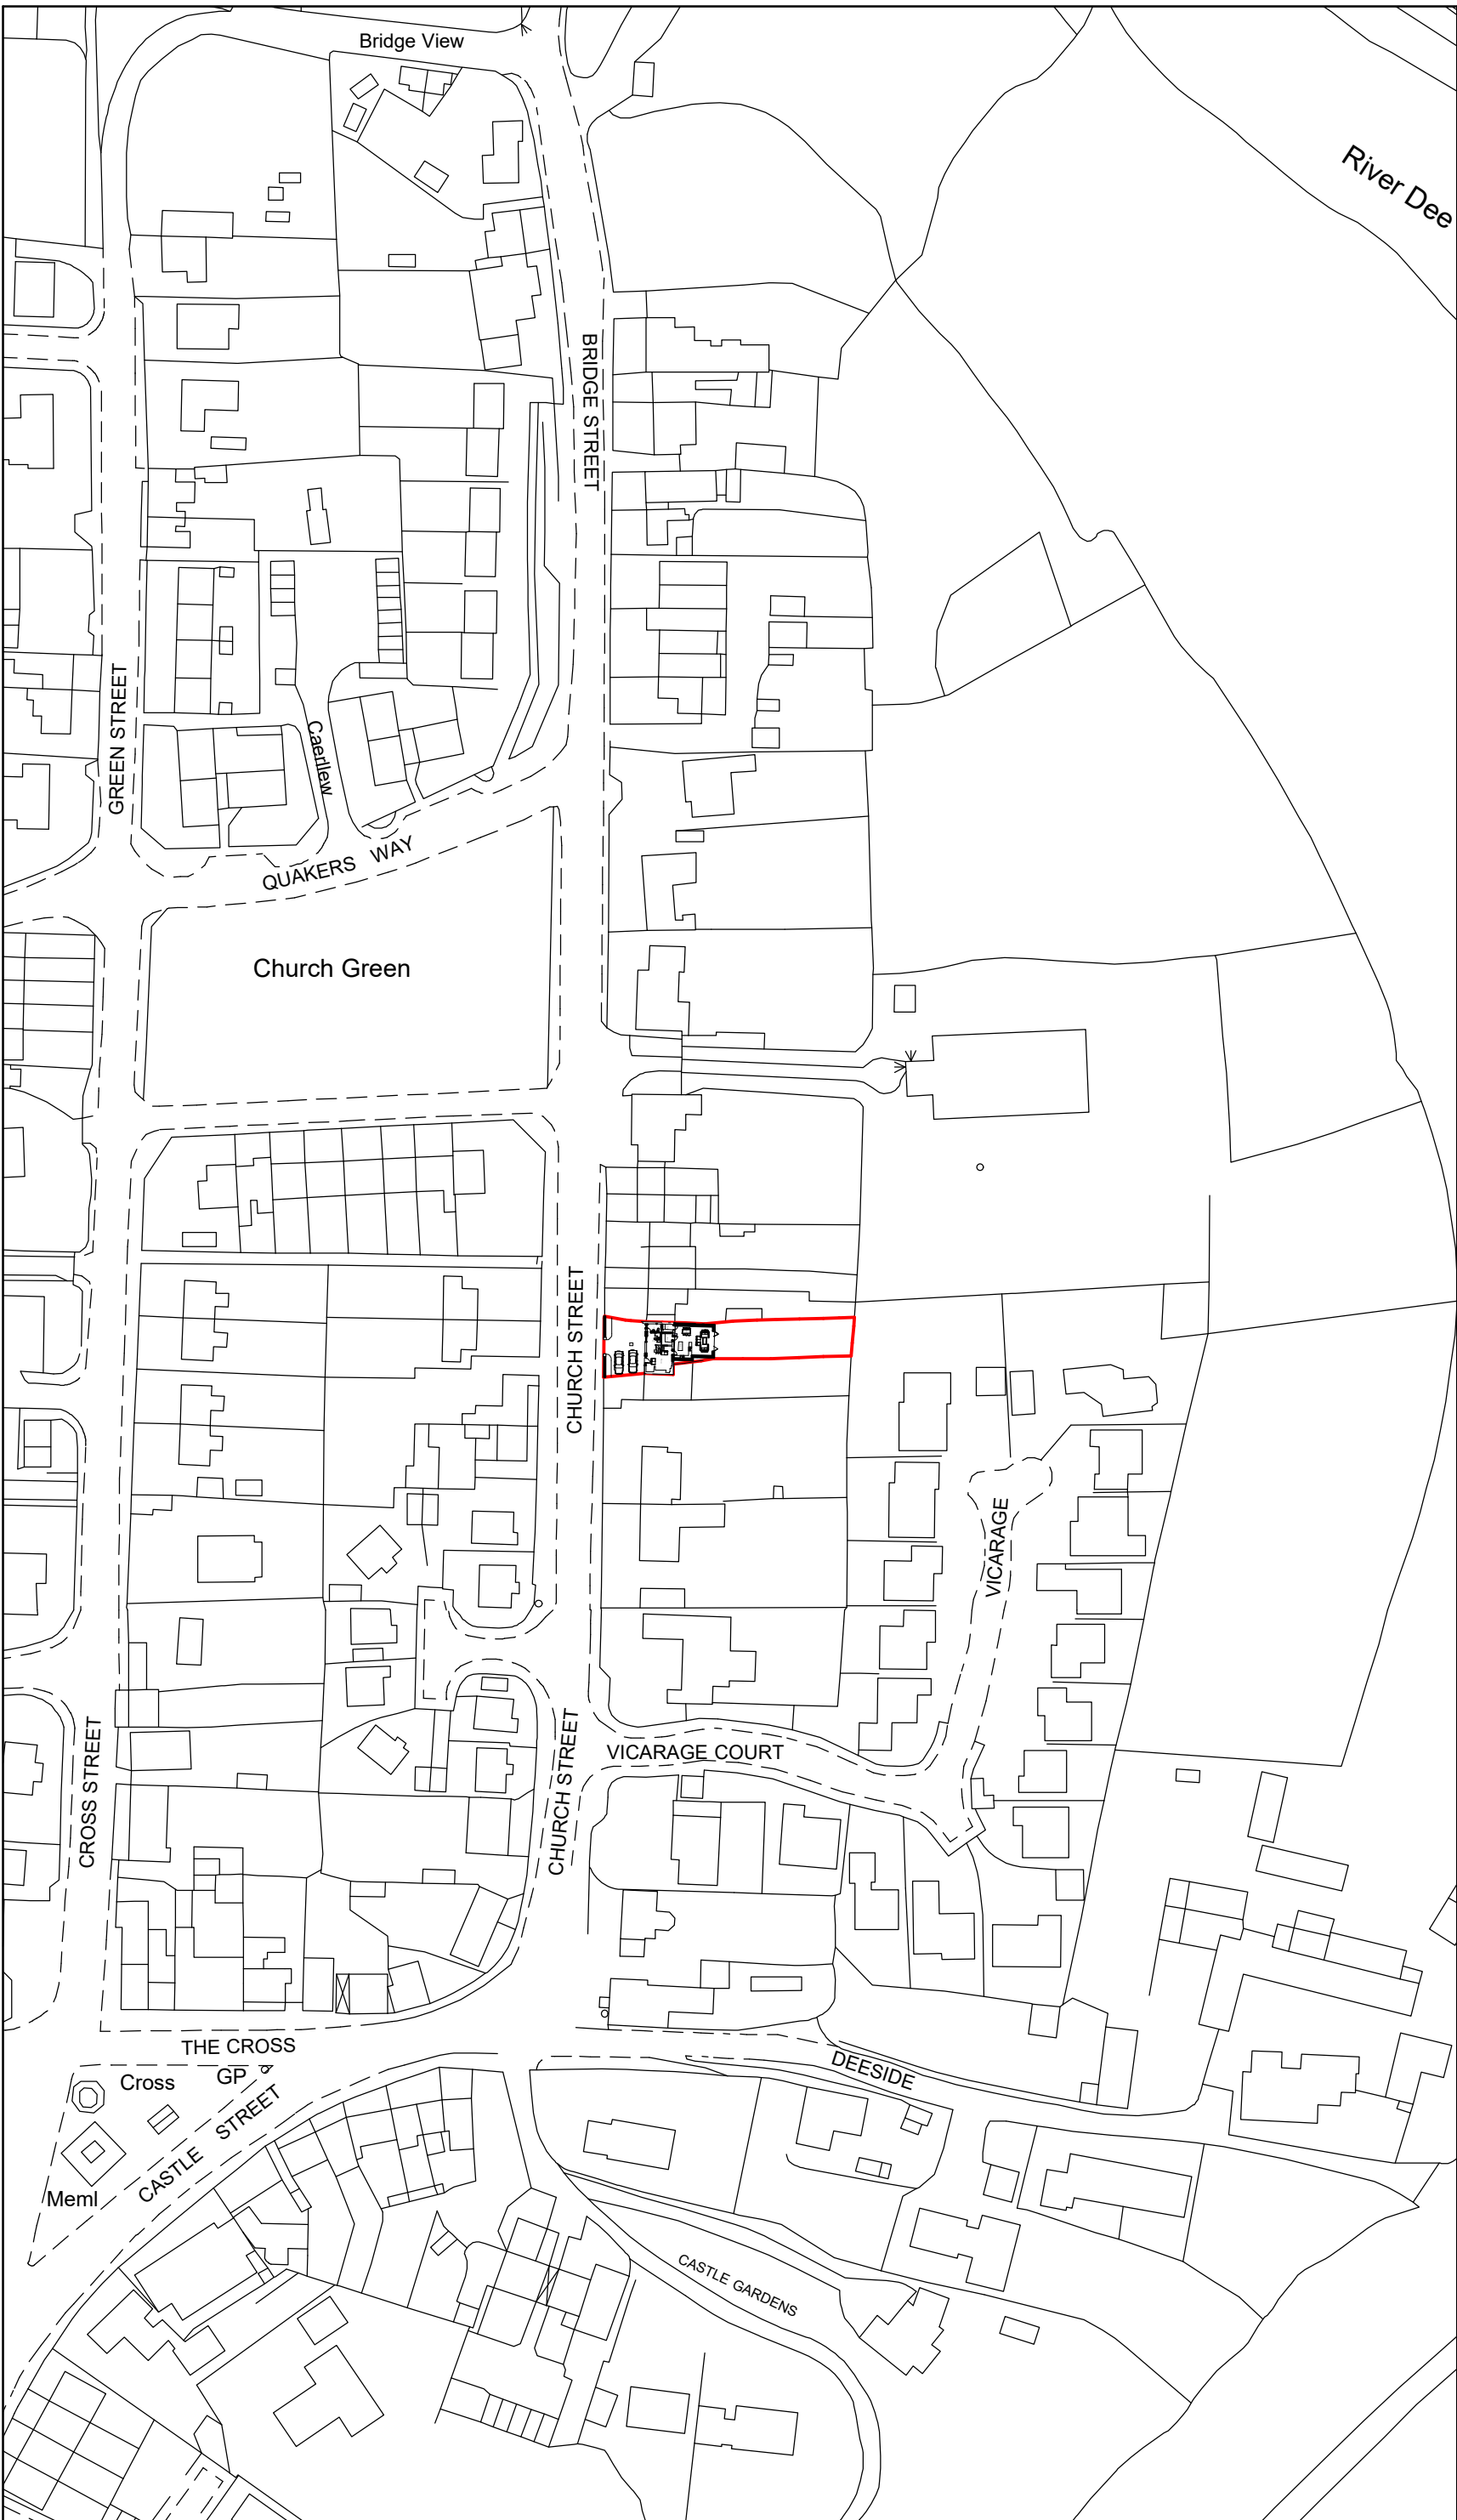


Site Plan 1:500

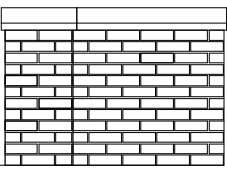

Location Plan 1:1250

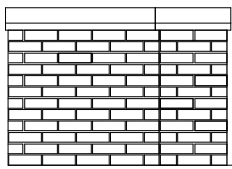

Typical Elevation Front Boundary
1:50

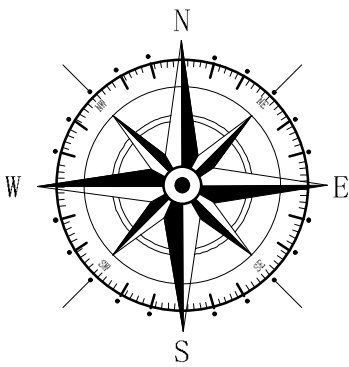

Rev	Date	Detail	Initial

Project: Proposed Extension to
Bridgewater
Church Street
Holt
LL13 9JP

Title: Proposed: Site & Location	Scale: (A2) 1:500 & 1:250
--	---------------------------------

Drawn By: L.Roberts	Date: Feb 24
------------------------	-----------------

Drawing No: DC143/004	Sheet: 1 of 1
--------------------------	------------------

blueprint
architectural services

LABC partner
Office 3K4,
Redwither Business Tower,
Wrexham. LL13 9XT
Tel: 01978 356500
www.blueprintarchitectural.com
© copyright all rights reserved