



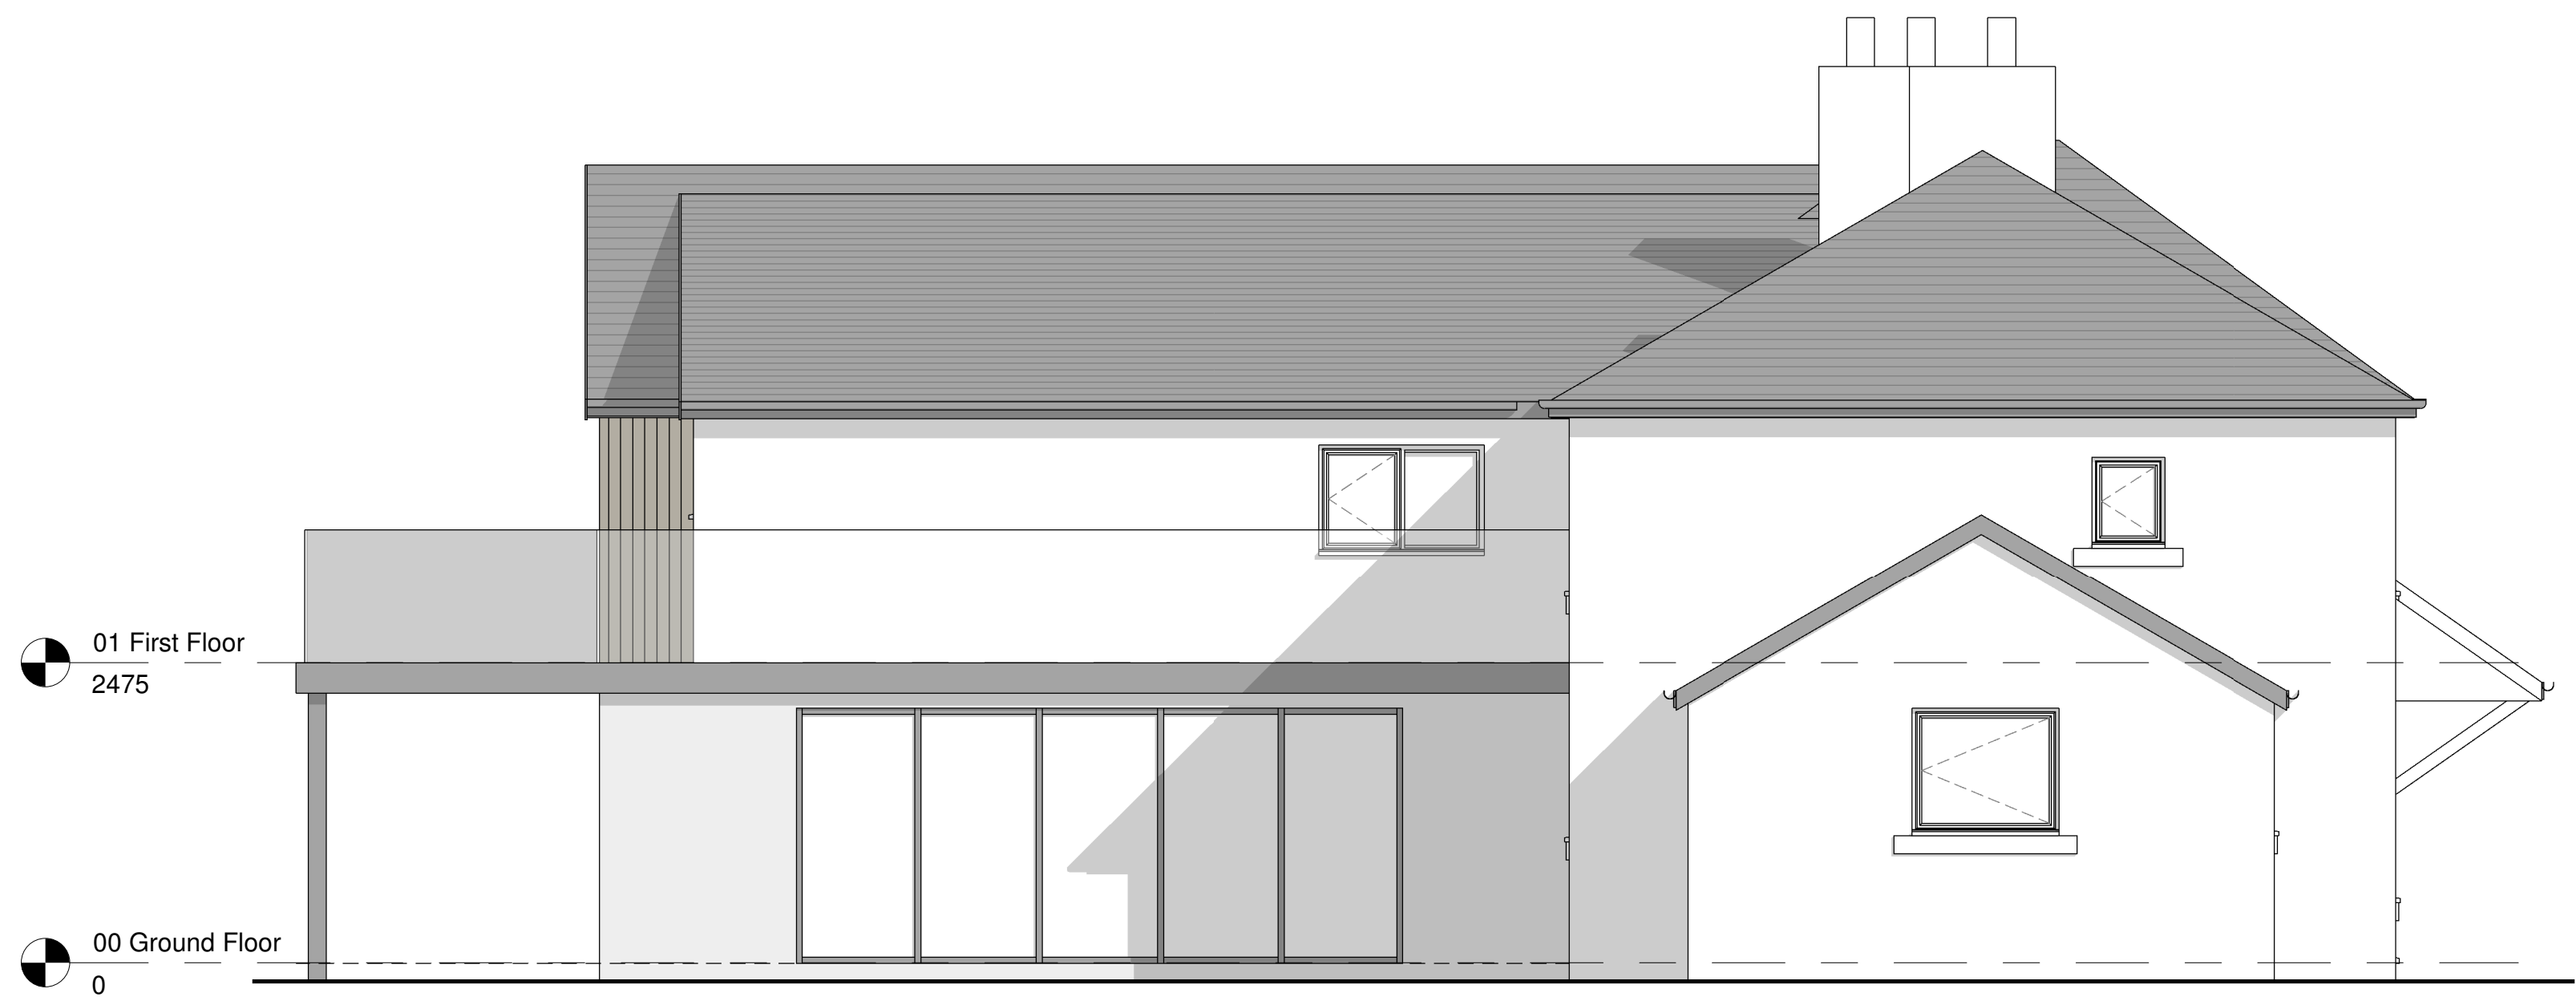

Proposed West Elevation
1 : 50

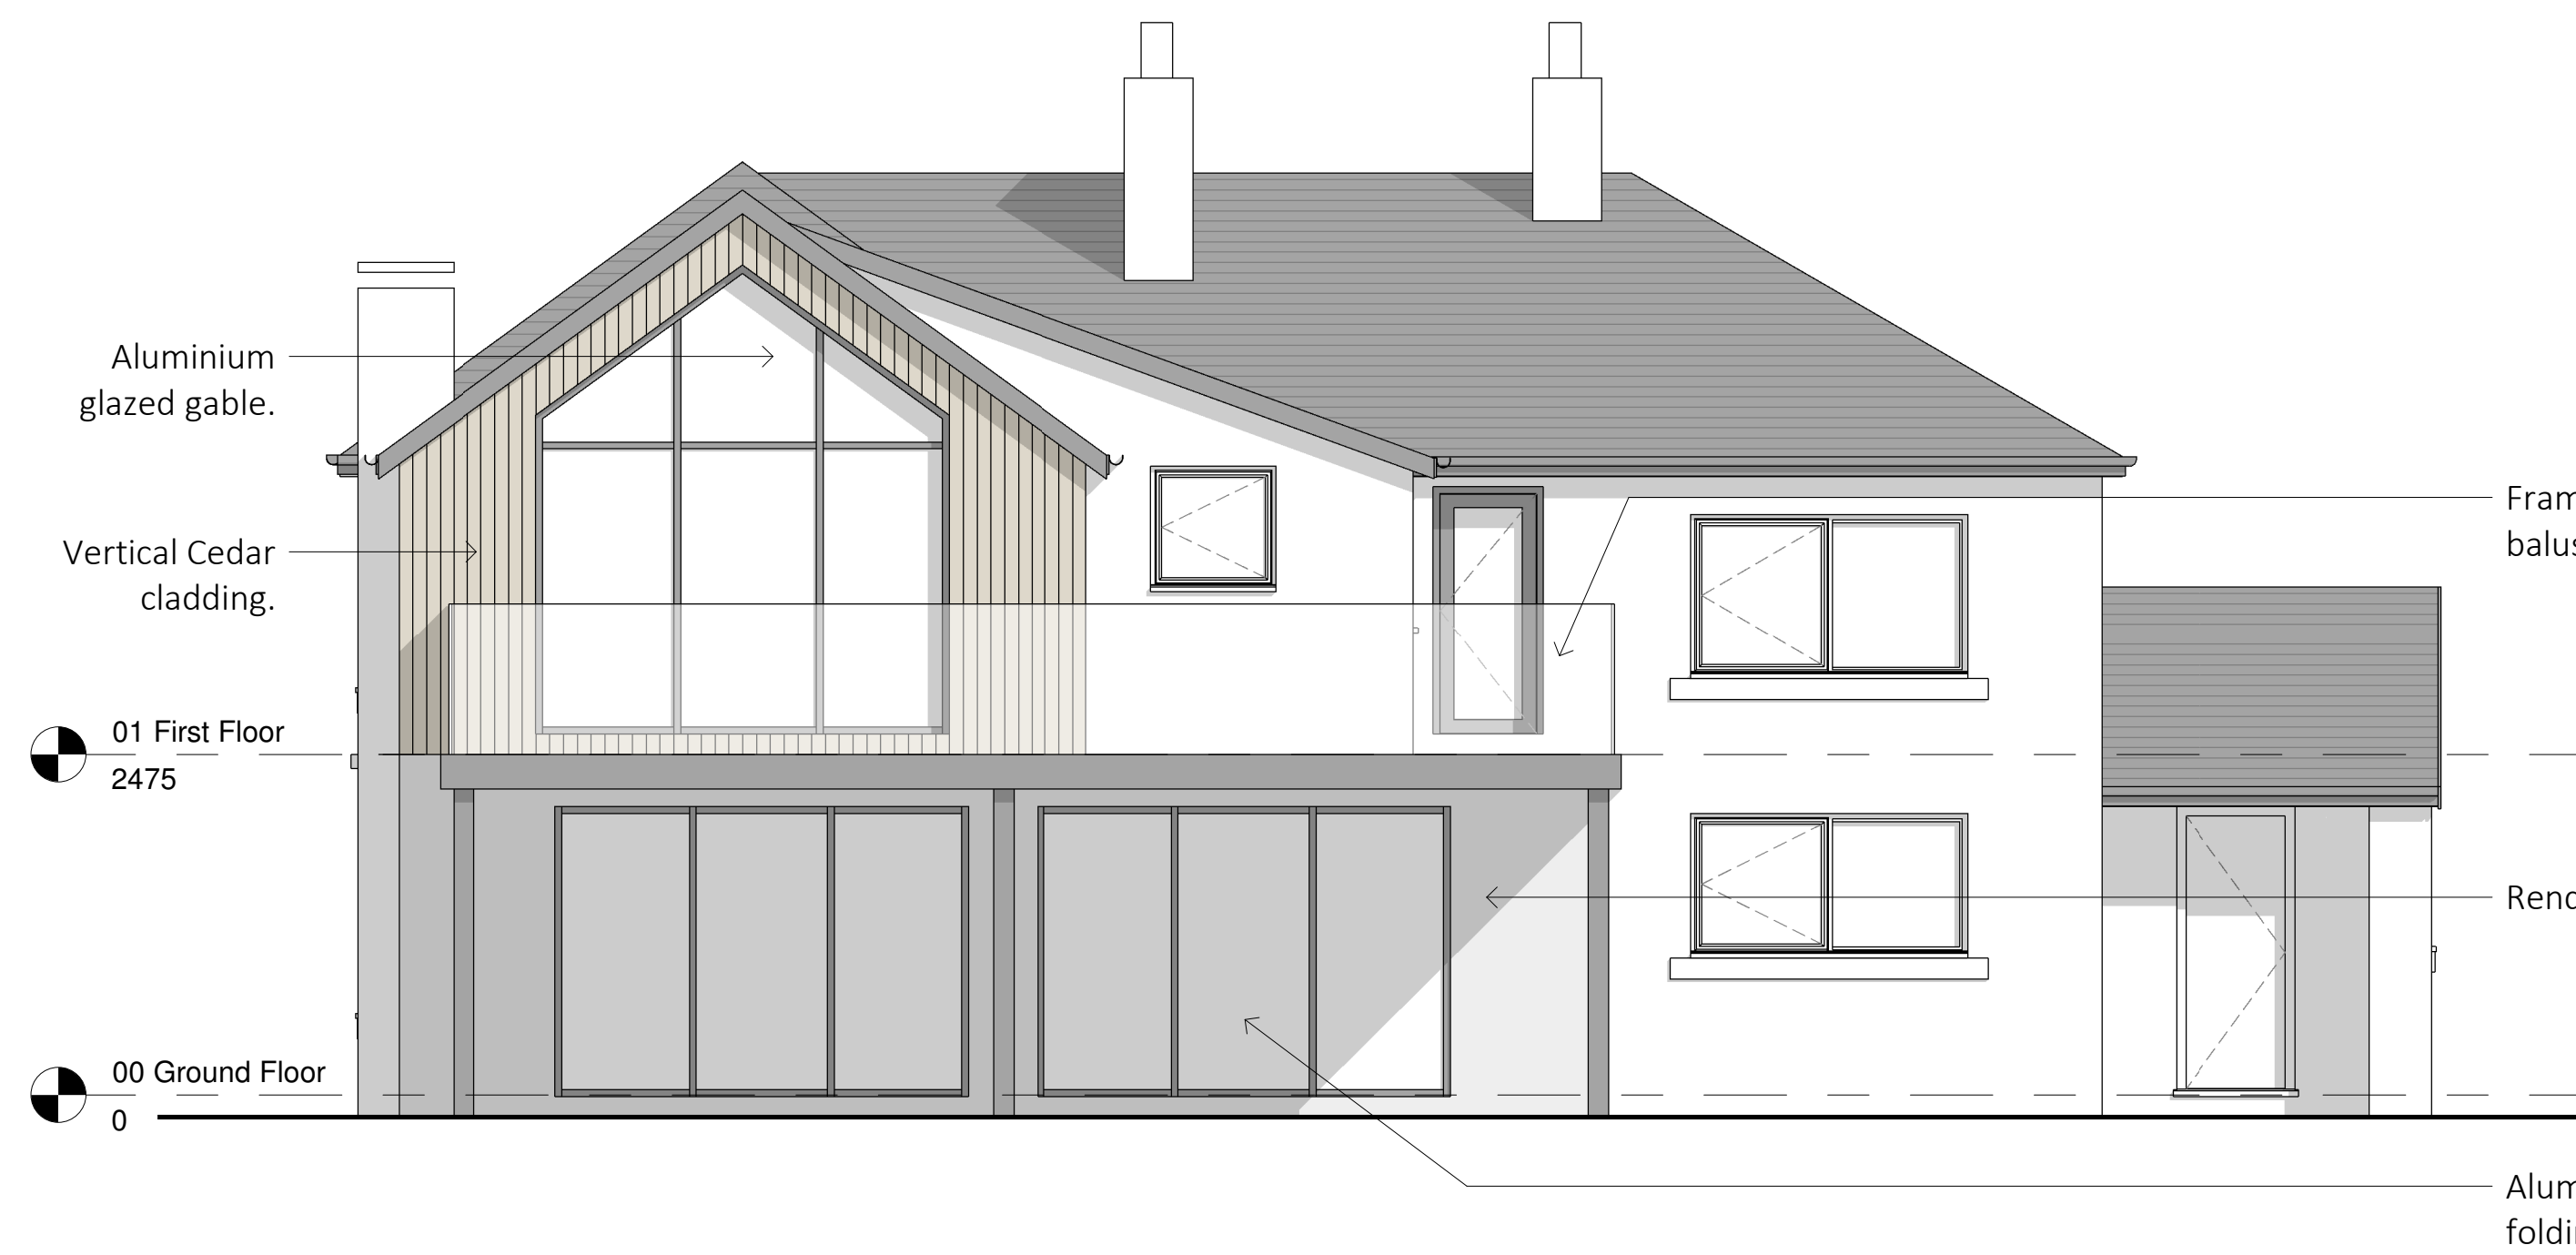

Proposed North Elevation
1 : 50



Proposed East Elevation
1 : 50



Proposed South Elevation
1 : 50



ARKIFY LTD.
36 Pitts Trion, Nant Pwll,
Wrexham, LL14 1UR
01948 544444
gen@arkify.co.uk
www.arkify.co.uk

Project: Legacy Cottage, Legacy			
Title: Proposed Elevations			
Scale @ A1: 1 : 50	Scale @ A3: 1:100	Author: GE	Date: 31/03/23
Project Ref: 23-18	Drawing No: A310	Rev: C	