


CLEVELAND

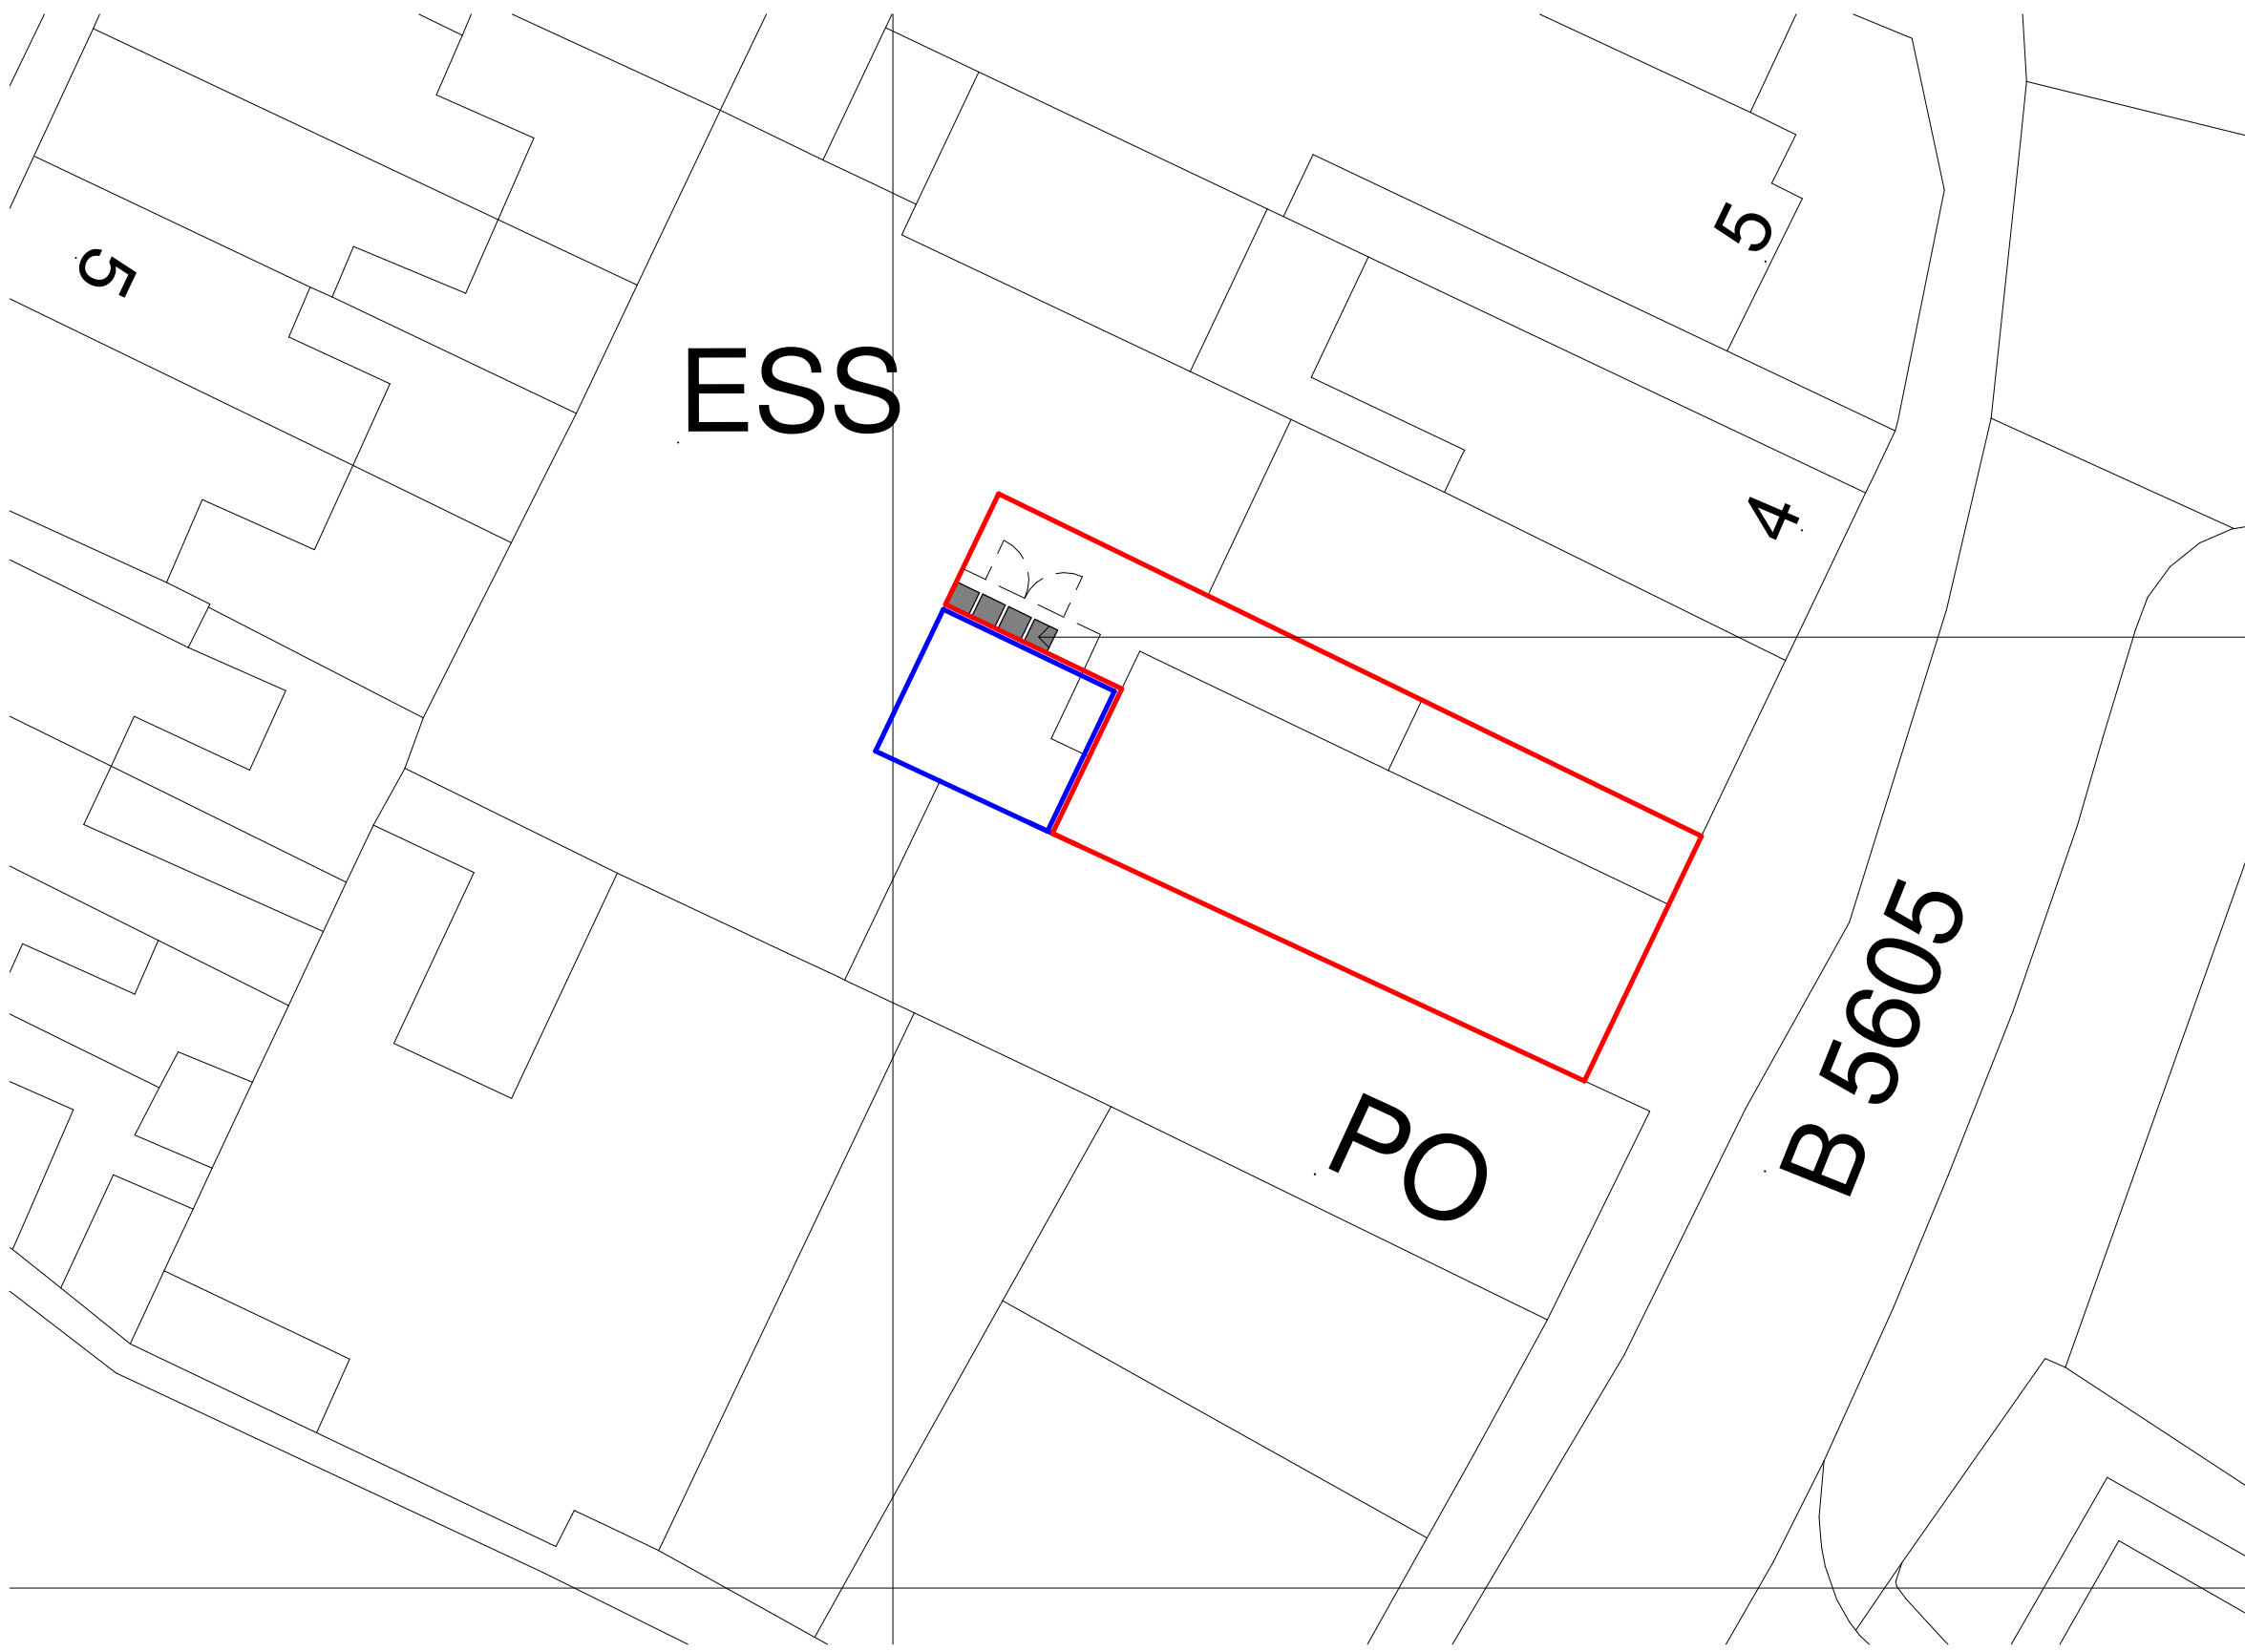

RECYCLING / WASTE
STORAGE FOR 2
APARTMENTS. 1 BLACK
BIN AND 1 RECYCLING BIN
PROVIDED FOR EACH
APARTMENT, WITHIN
SECURE, TIMBER BIN
STORE.

CROWN COPYRIGHT AND DATABASE RIGHTS 2023 OS LICENCE NO. AC0000849896

Existing Site Plan
1 : 200



ARKIFY LTD.
36 Plas Tirion, Nant Parc,
Johnstown, Wrexham LL14 1UR
07543968690
geraint@arkify.uk
www.arkify.uk

Project: 2a Hight Street, Ruabon LL14 6NL		
Title: Proposed Site Plan		
Scale @ A3: 1 : 200	Author: GE	Date: 01/03/24
Project Ref: 24-04	Drawing No: A101	Rev. A