




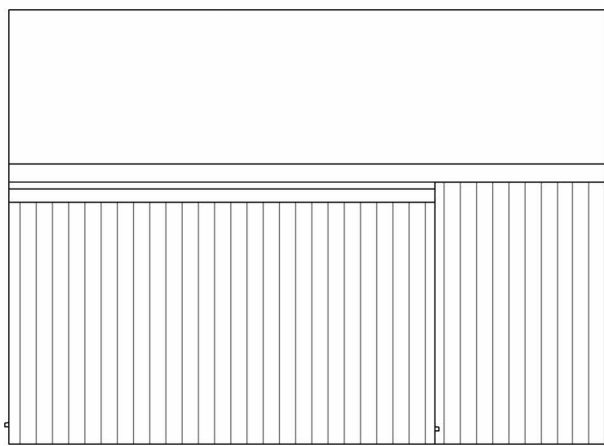


3 Side 1 Elevation
1 : 70

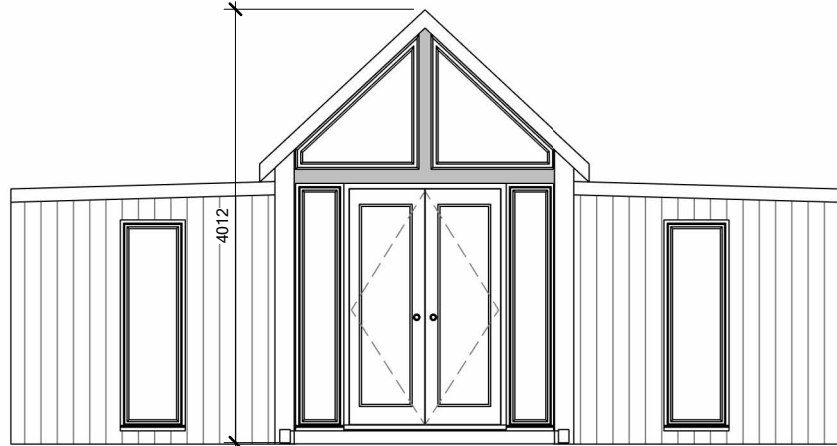


2 Front Elevation
1 : 70

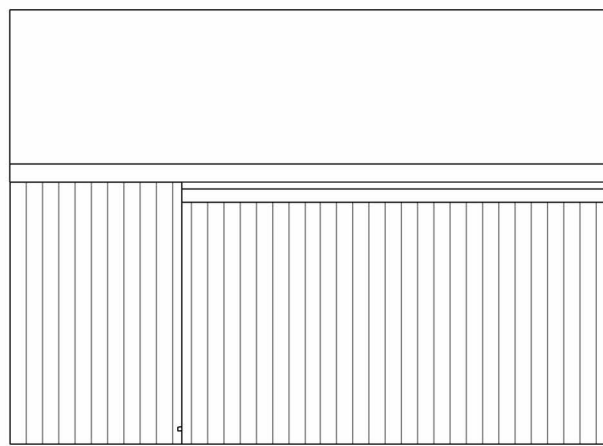

5 Side 2 Elevation
1 : 70

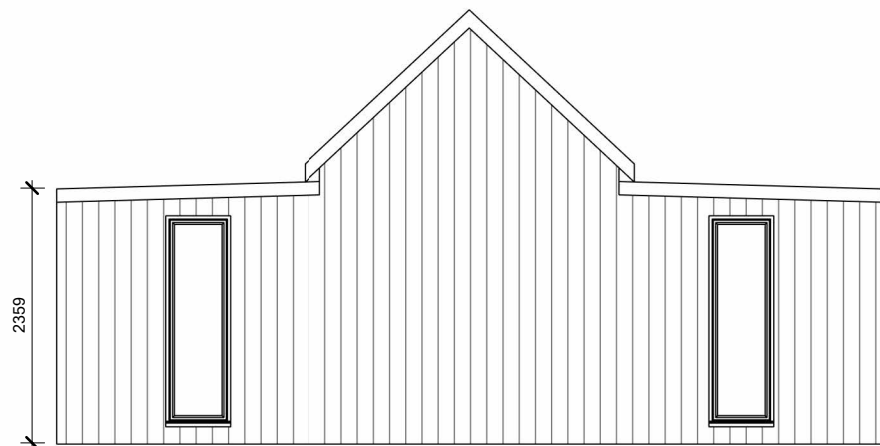

4 Rear Elevation
1 : 70

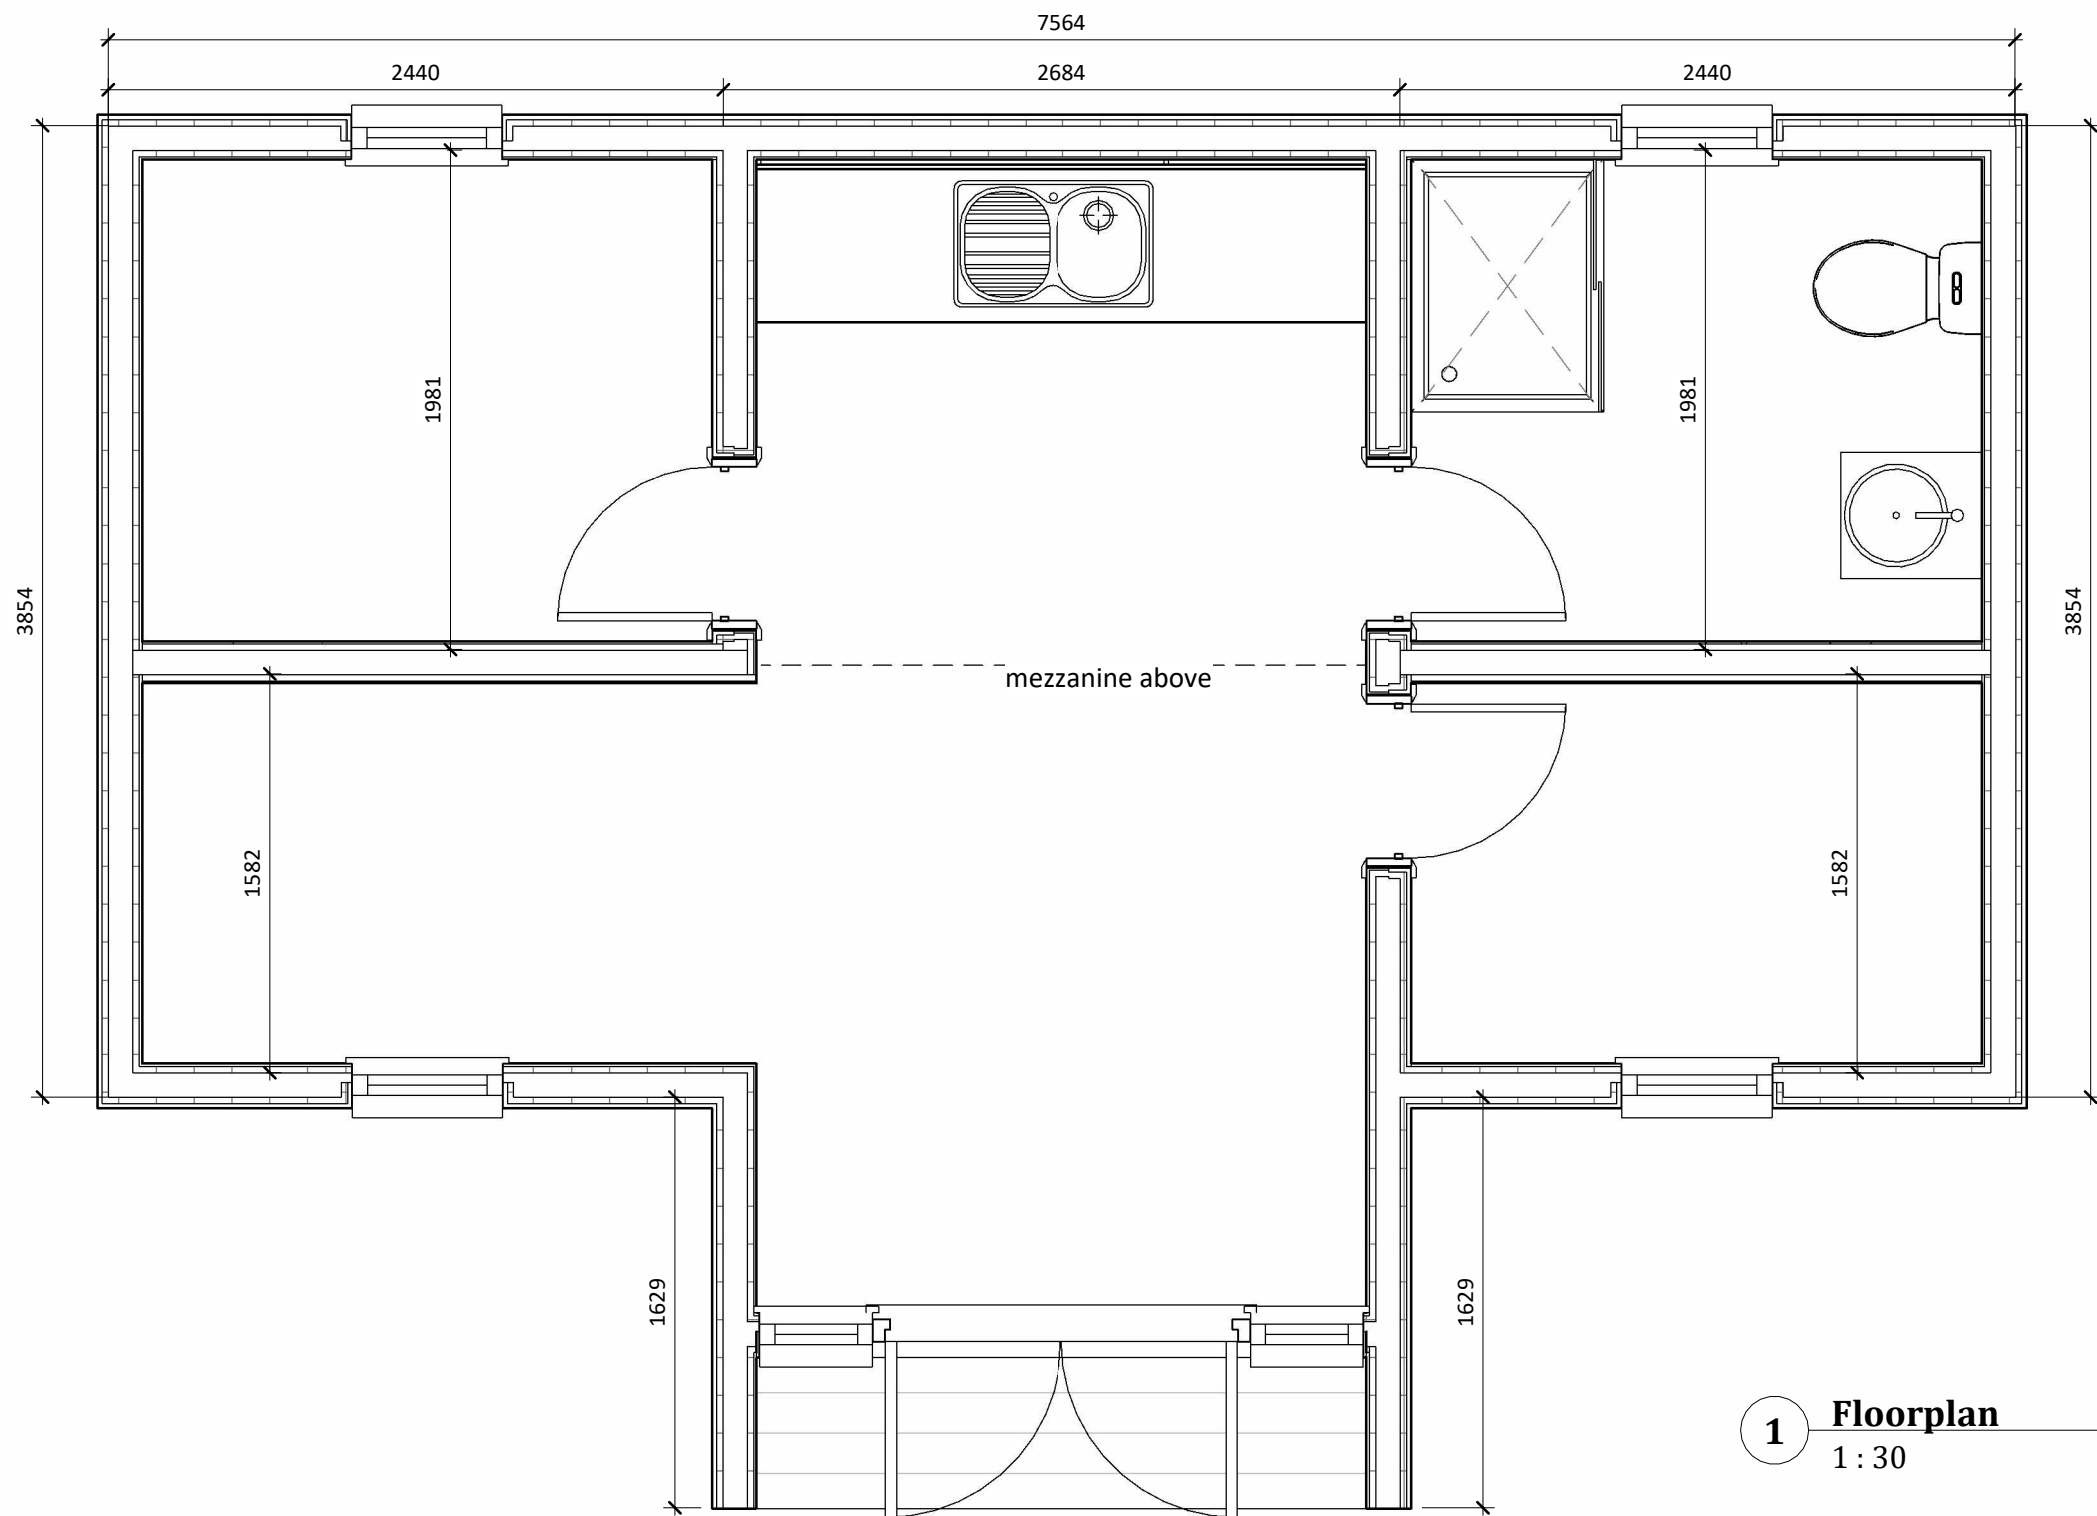

1 Floorplan
1 : 30

Rev	Description		
Client			

Job Number			
One & Half Tonne			
Sheet Title			
General Arrangement			
DRAFT/FOR APPROVAL/ISSUED			
DRAWN	JH	Drawing No: XX-XX	Rev:
DATE			
SHEET No	01		