
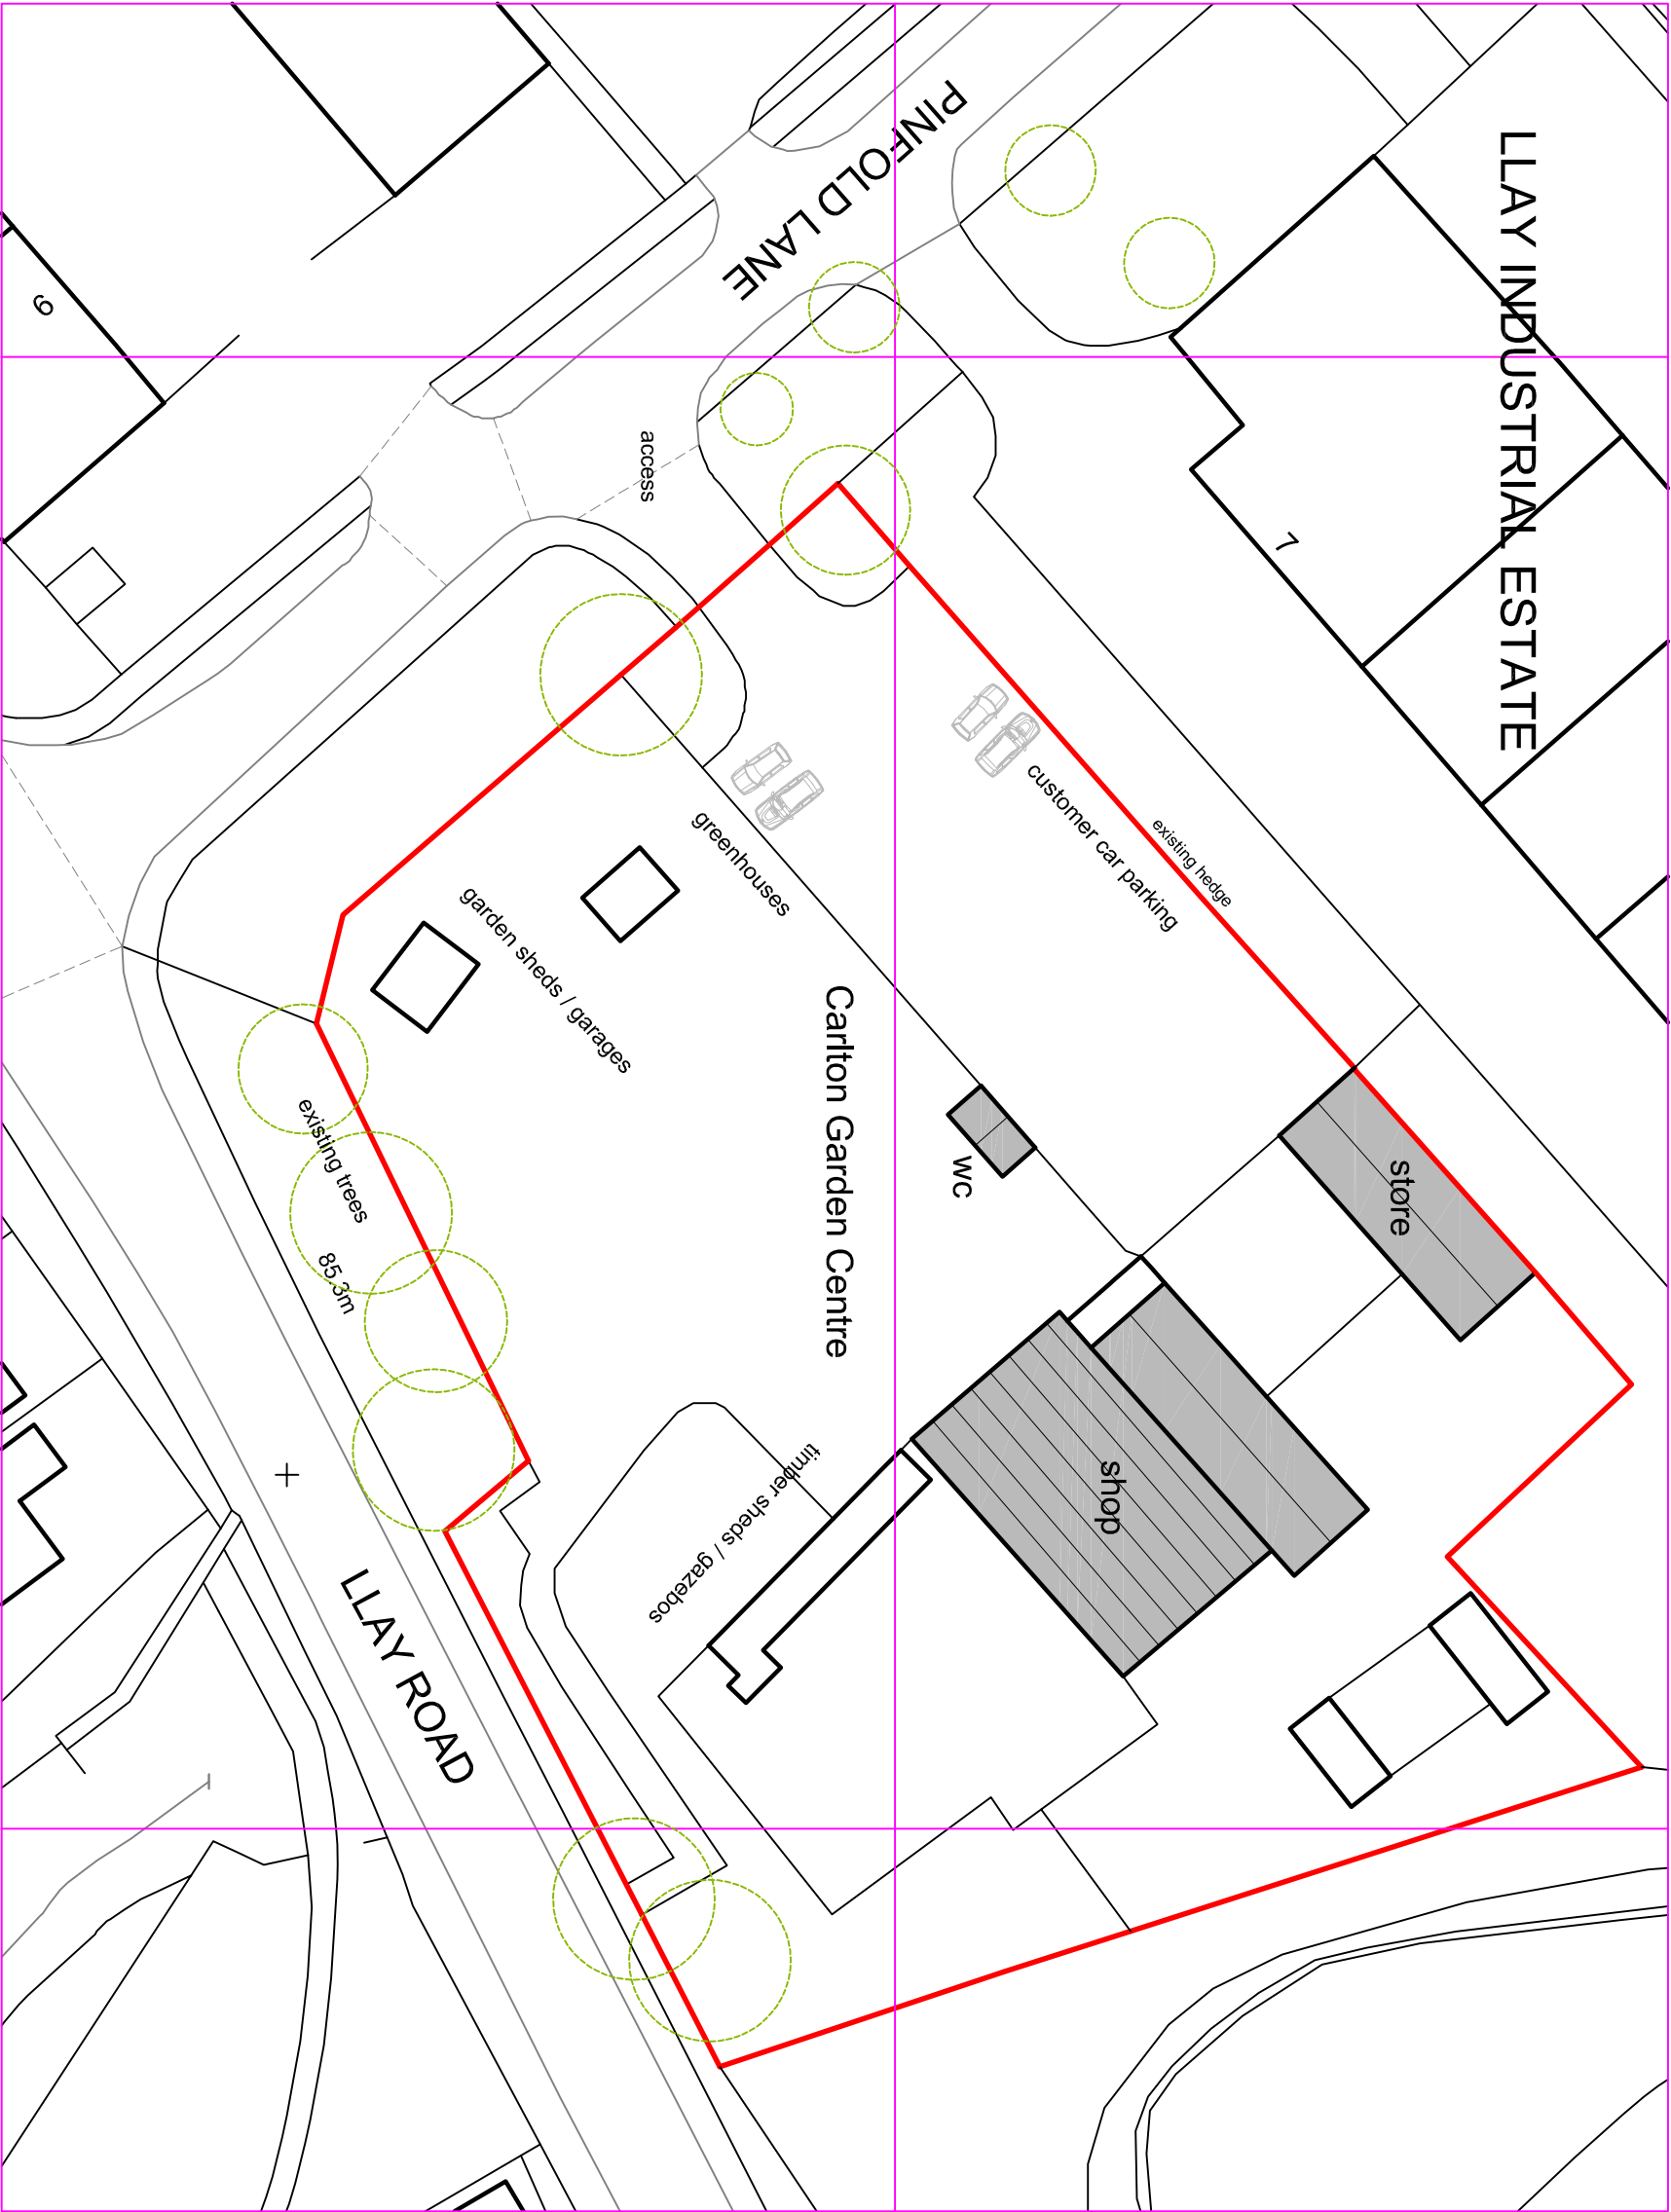


North

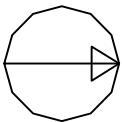


Scale number: 25000
© Crown Copyright and Database Right 2023
Ordnance Survey. All Rights Reserved.
Reproduction in whole or in part is prohibited
without the prior permission of Ordnance Survey

go2plan

Design & Planning

Tel: 07957 634478 email: jon@go2plan.co.uk

EXISTING SITE PLAN
CARLTON GARDEN CENTRE
PINFOLD LANE, LLAY INDUSTRIAL ESTATE
LLAY, WREXHAM
LL12 0PX

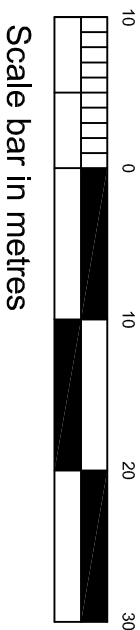

Dwg No. CGL 002
Scale: 1: 500 @ A3
date: 22.12.23
drawn: jon evans