



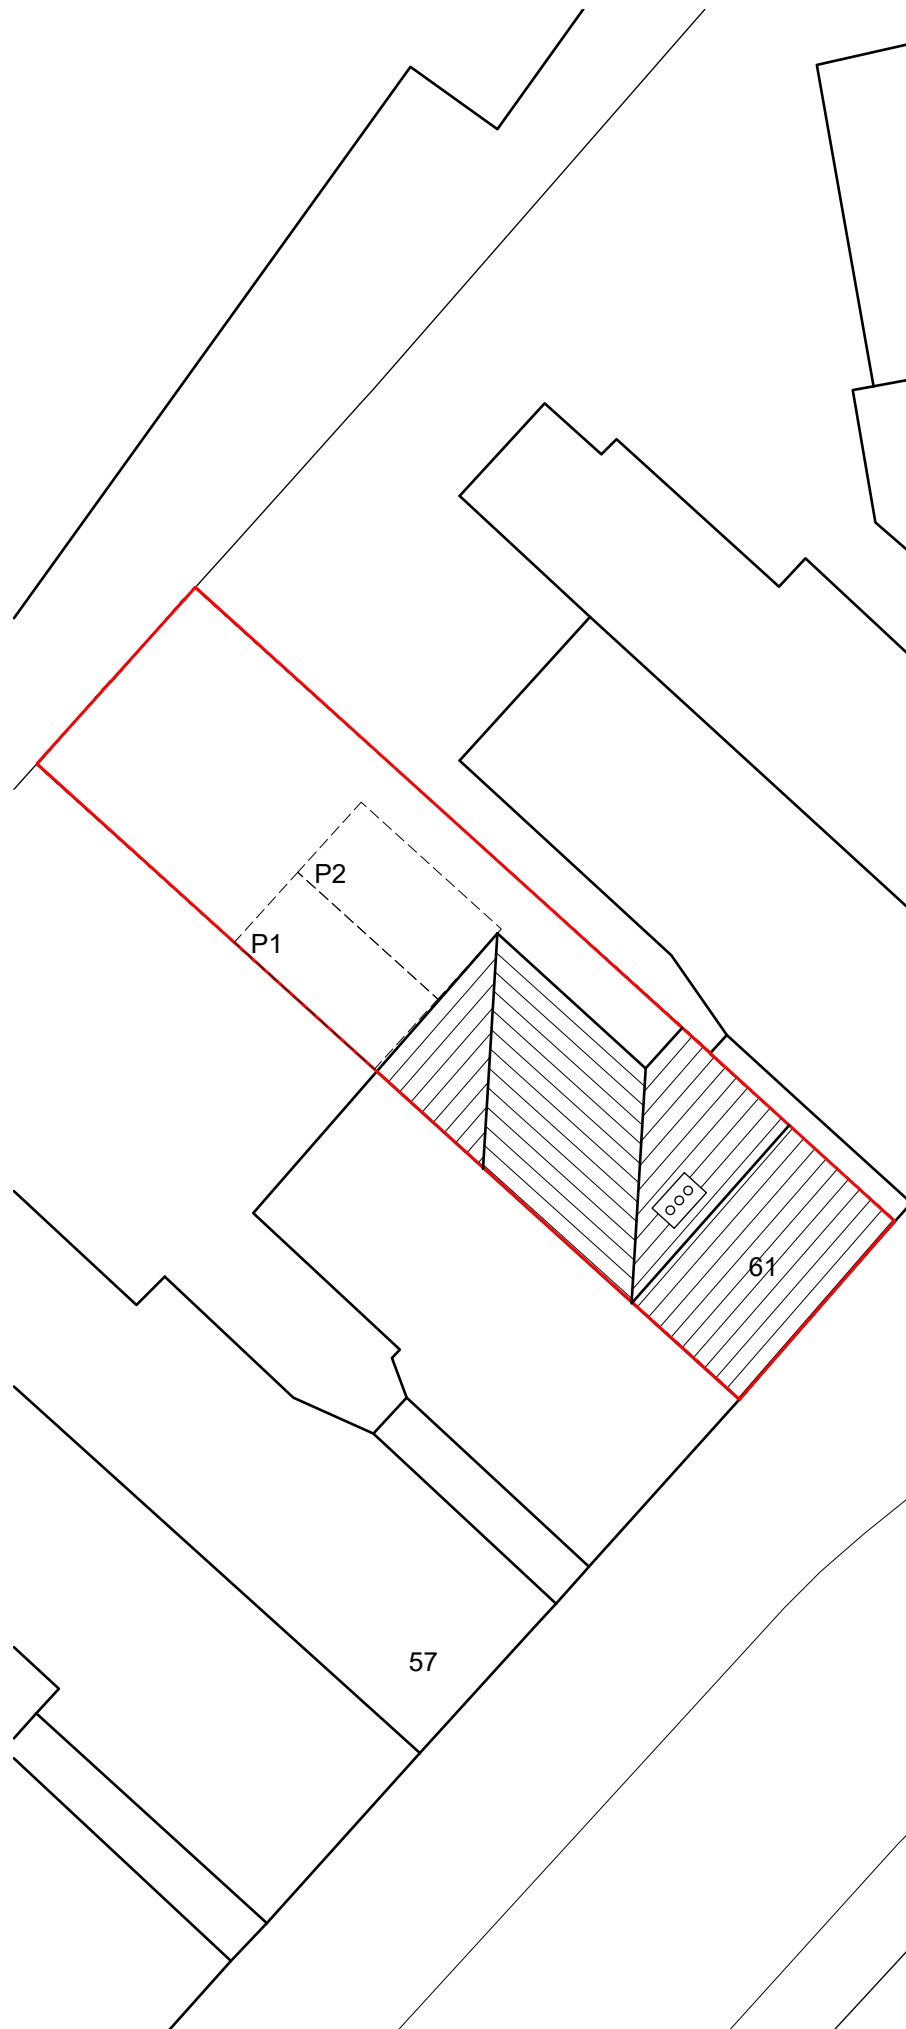

Existing Site plan 1:200

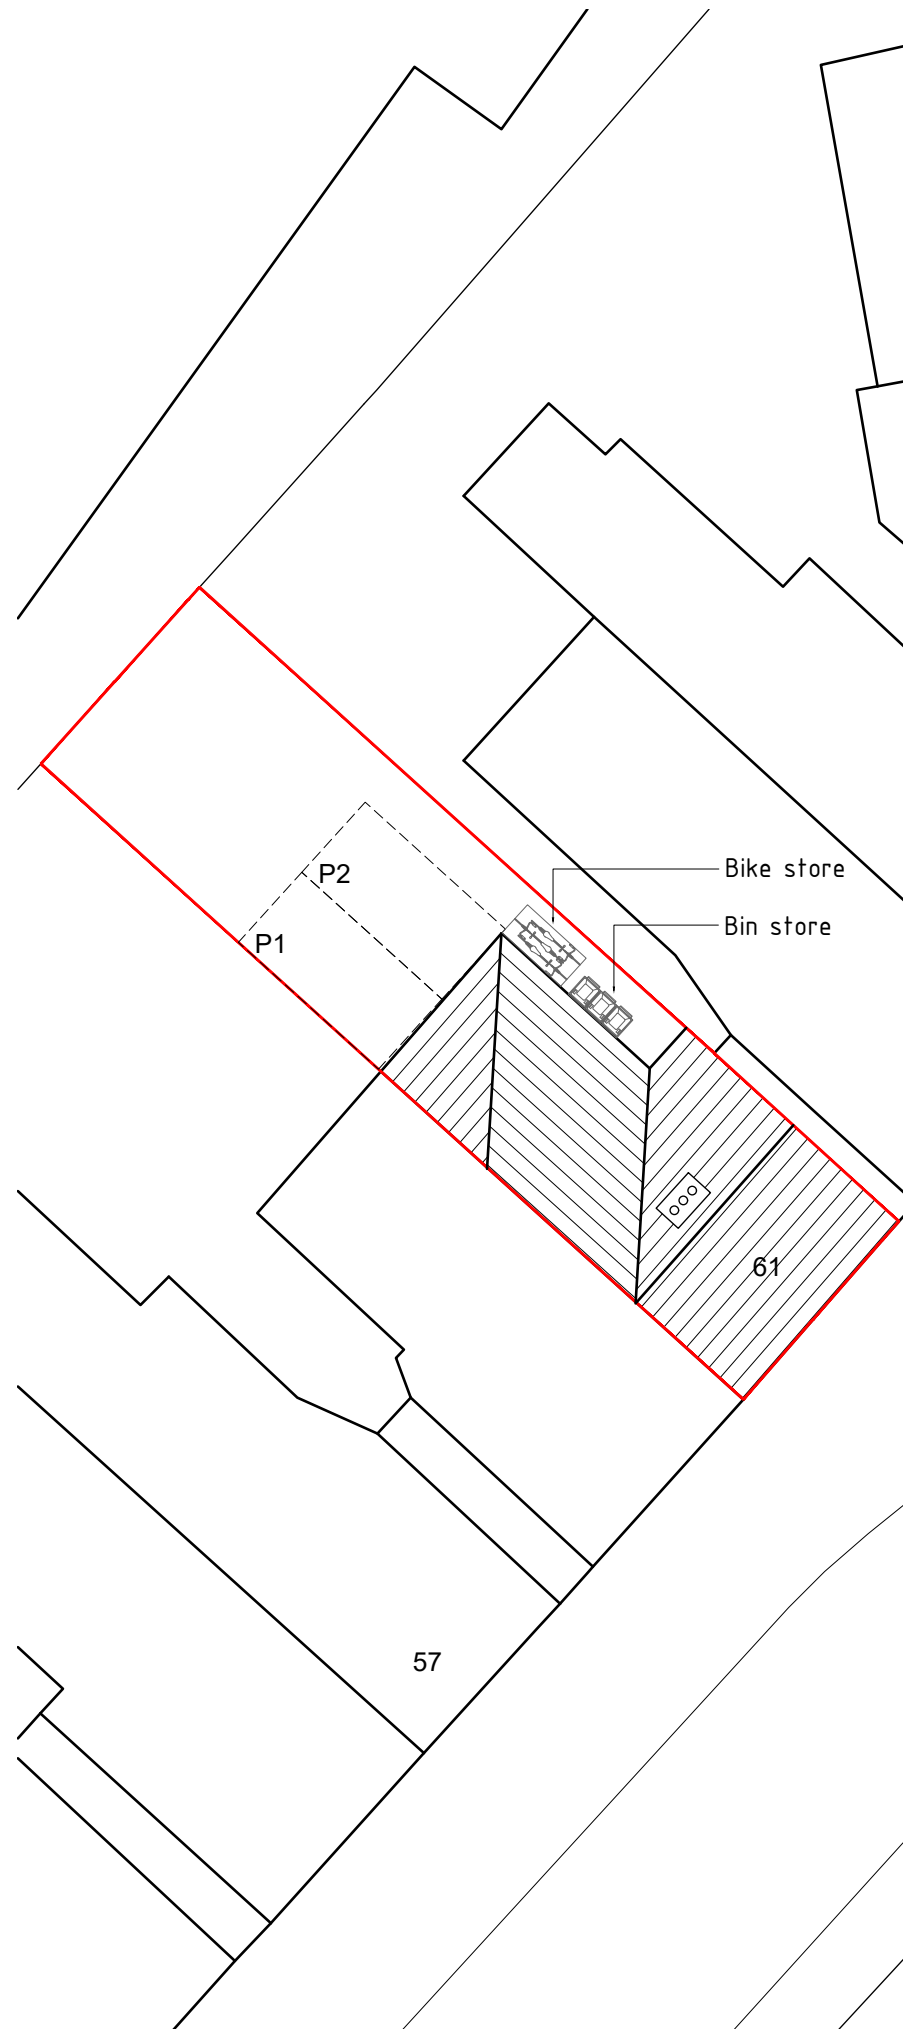


Proposed Site plan 1:200



Site location plan 1:1250



©Crown Copyright and database rights 2023 OS 100047474

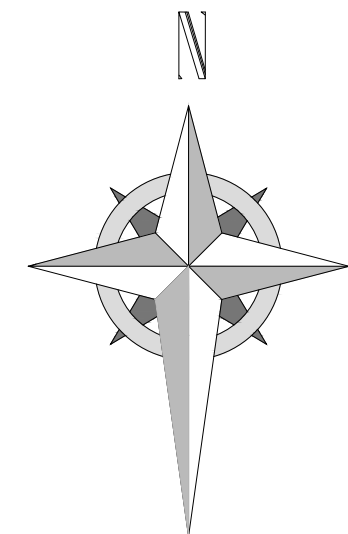

|                                                      |                                  |
|------------------------------------------------------|----------------------------------|
| <b>Project;</b><br>61 King Street, Wrexham, LL11 1HR |                                  |
| <b>Title;</b><br>05-Site location plan               | <b>Scale (A3);</b><br>1:200/1250 |
| <b>Dwg No;</b><br>KS/PD/05                           | <b>Date;</b><br>22.02.24         |
| <b>Revision;</b>                                     |                                  |