


Bedford St. Westgate
Cleckheaton BD19 5EA
Tel. 01274 873232 Fax. 01274 877779
email: info@elitesystemsgb.co.uk
www.elitesystemsgb.co.uk
the possibilities are endless.....

Rev	Description	Date

Building Specification:

PROJECT		
Rhostyllen Single Classroom		
TITLE		
Site Plan		
CLIENT		
Wrexham BC		
DRAWN BY	CHECKED BY	DATE
AL	-	17/02/2023
SCALE (@ A1)		PROJECT NUMBER
1:1250		200315
DRAWING NUMBER		REV
200315-ELT-00-00-DR-A-1100		
STATUS: S2		
A=Approval P=Production T=Tender I=Information		

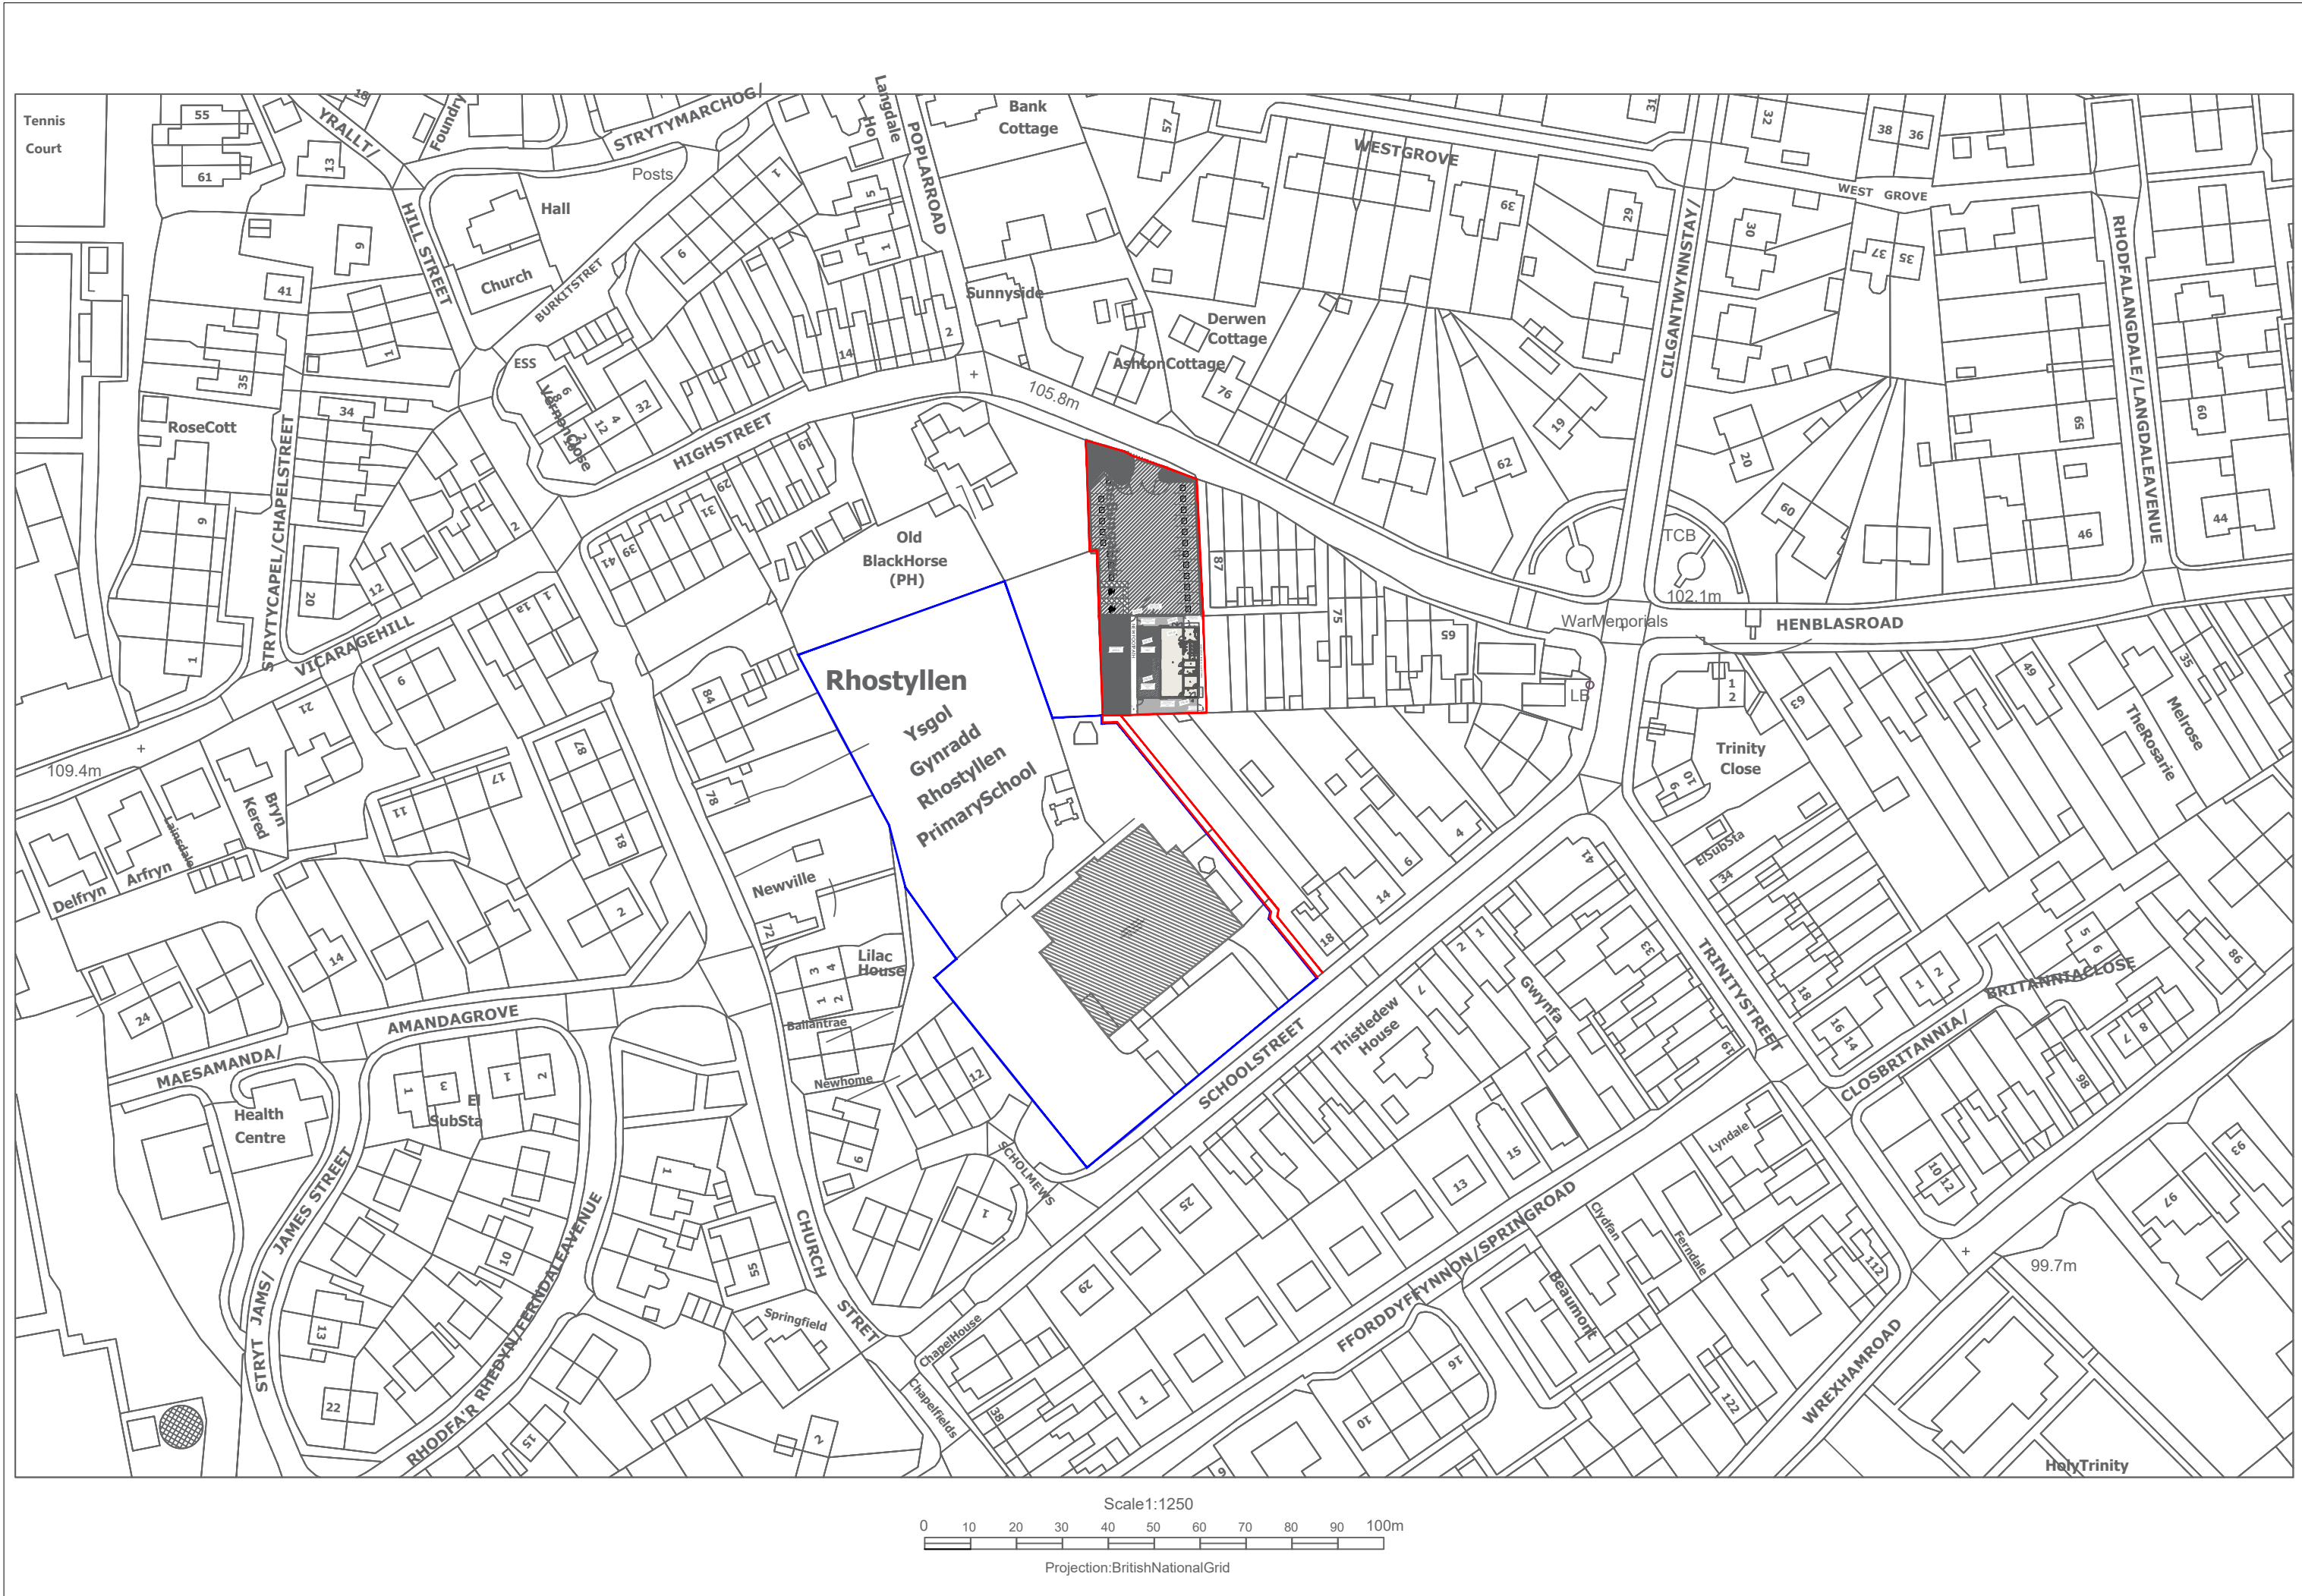

Site Plan
1:1250

- Site Boundary
- School Owned Land