



1 Proposed Front Elevation
1 : 100




2 Proposed Side 2 Elevation
1 : 100



3 Proposed Rear Elevation
1 : 100



4 Proposed Side Elevation
1 : 100

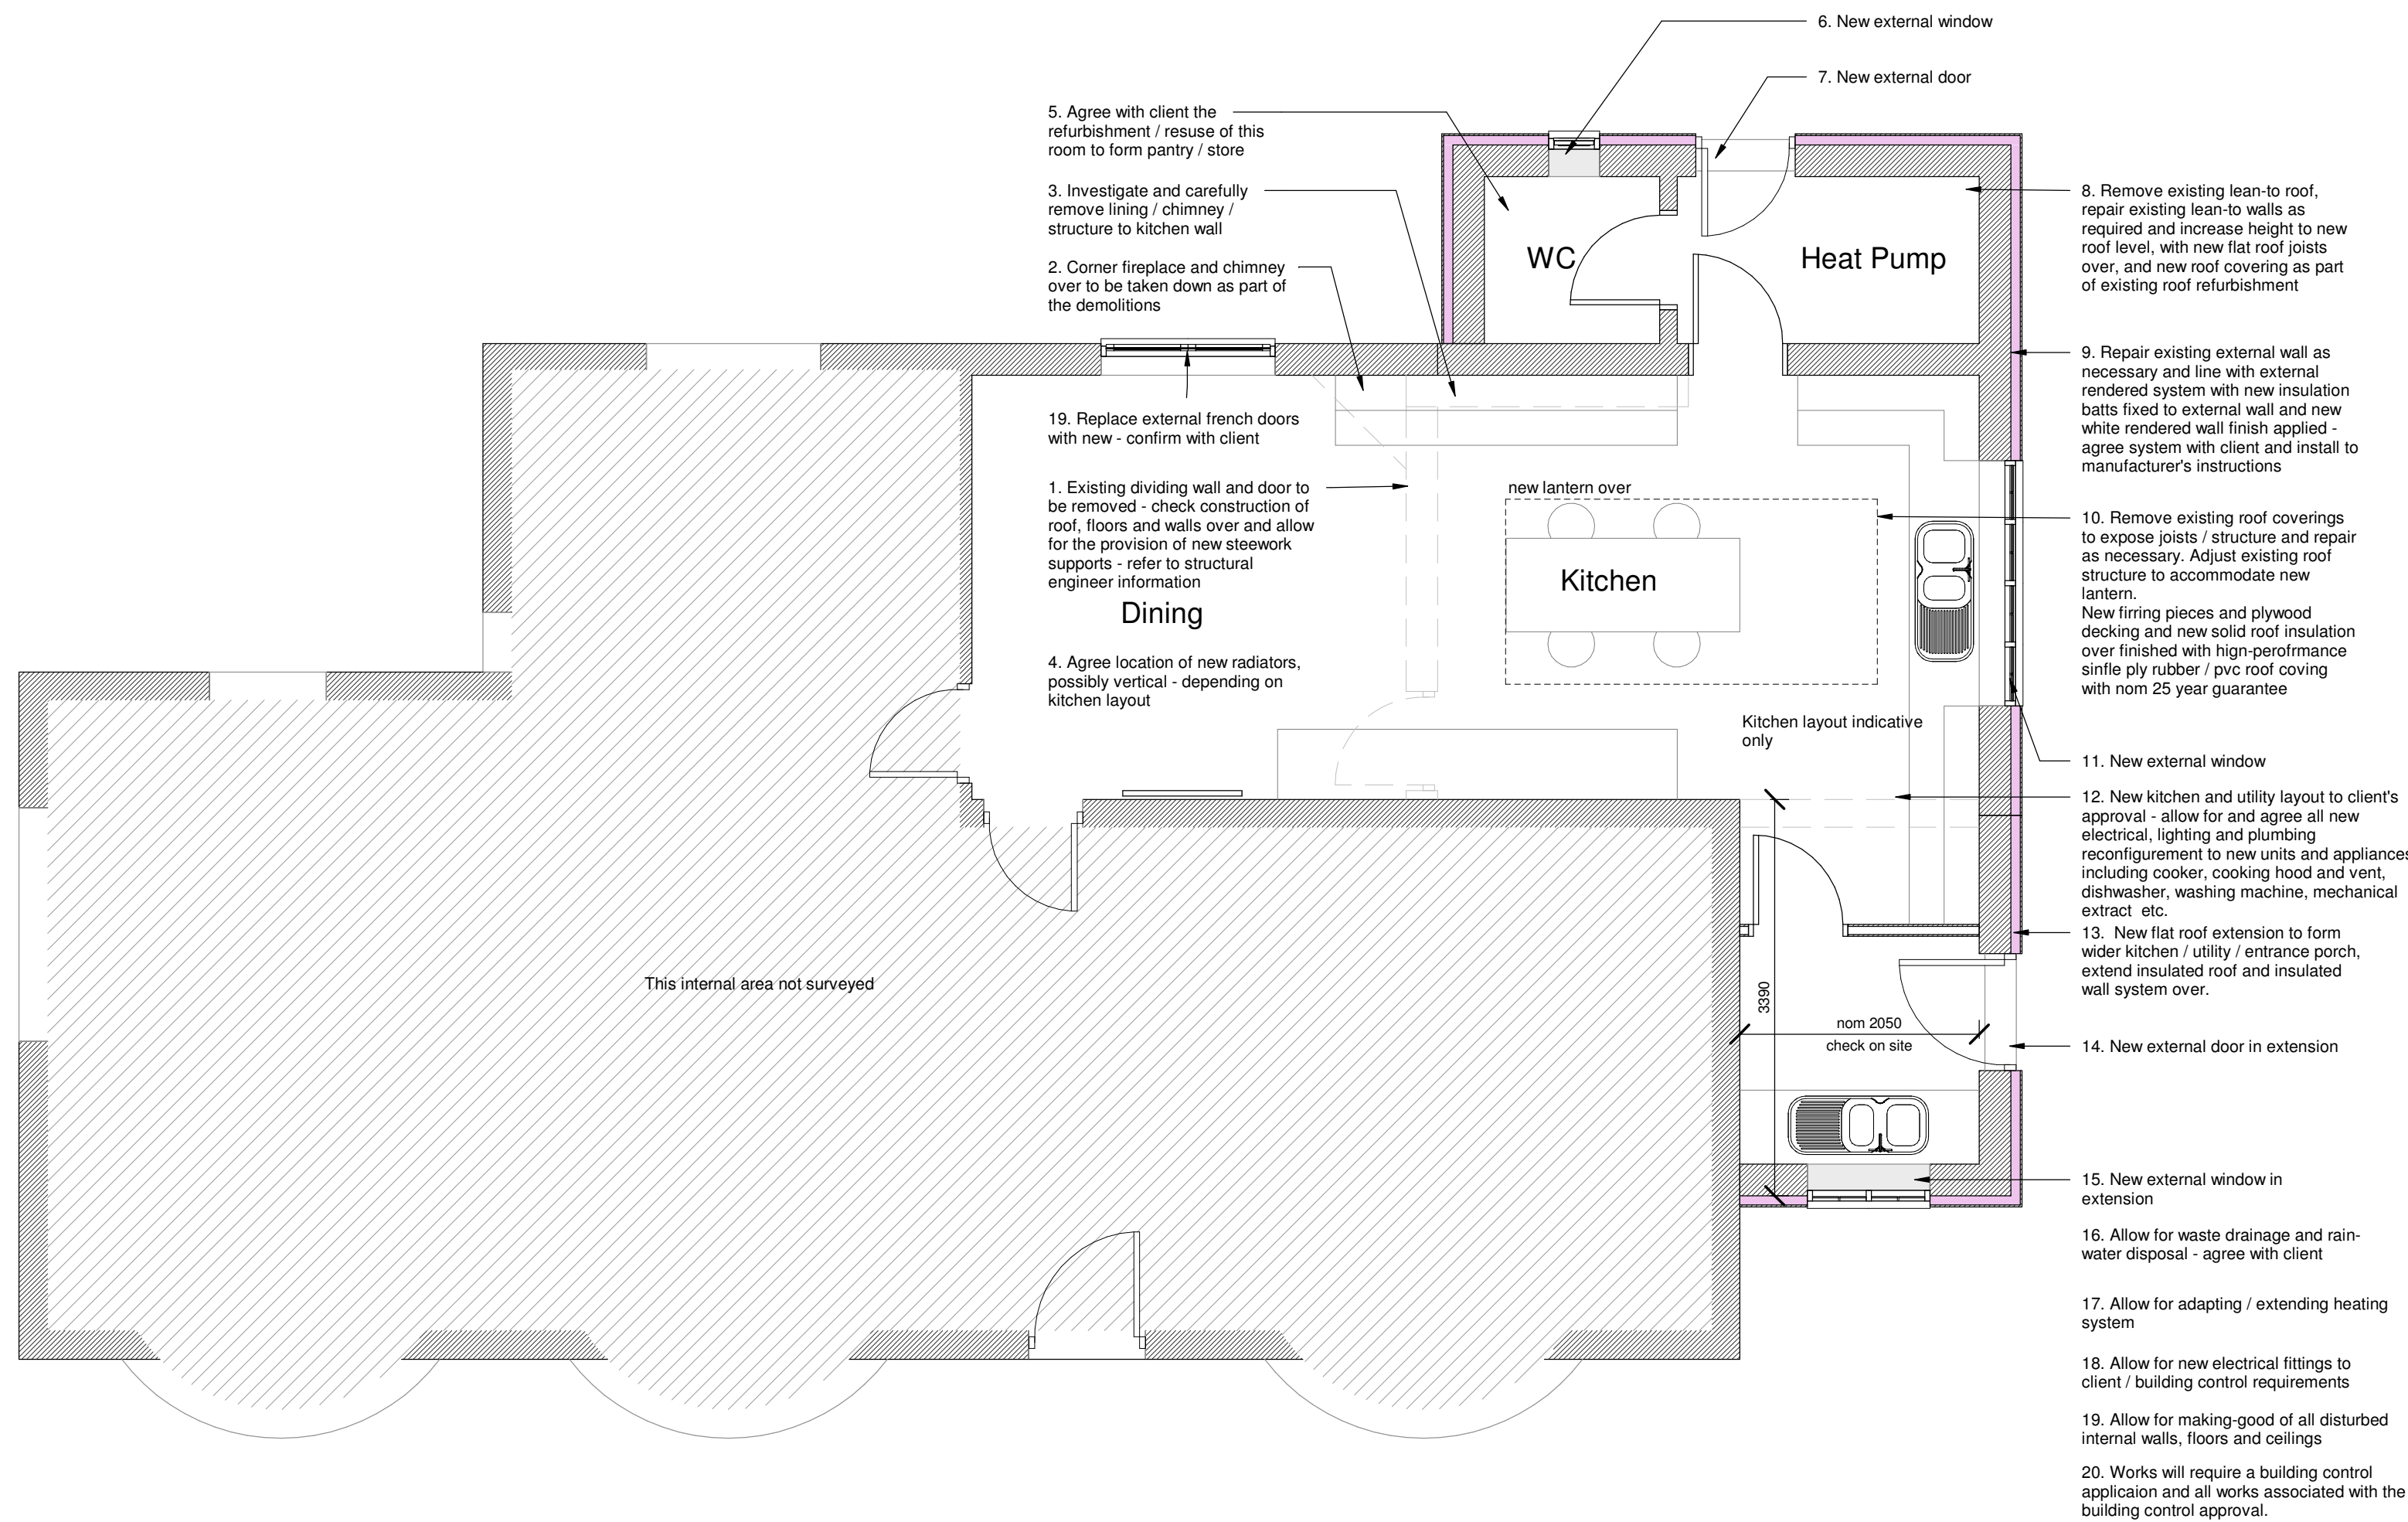

5 Proposed Ground Floor
1 : 50



Proposed Rear View

Image and external features are indicative only for illustration

For Illustrative purposes only - some details may vary

C	Planning Issue	20/03/2024
B	Scheme size reduced	11/01/2024
-	First issue	22/08/2023
REV	DESCRIPTION	DATE
Project		
Proposed Kitchen and Dining Room Remodelling and Lobby Extension		
Penley Mill House, Lions Lane, Penley, Nr Wrexham LL13 0LY		
Client		
Mr and Mrs Dynnas		
Sheet Name		
Proposed Plan & Elevations		
Drawing Number	Revision	
A201	C	
Sheet Size	Date	
A1	20/03/2024	