





Front Elevation 1:100




Rear Elevation 1:100

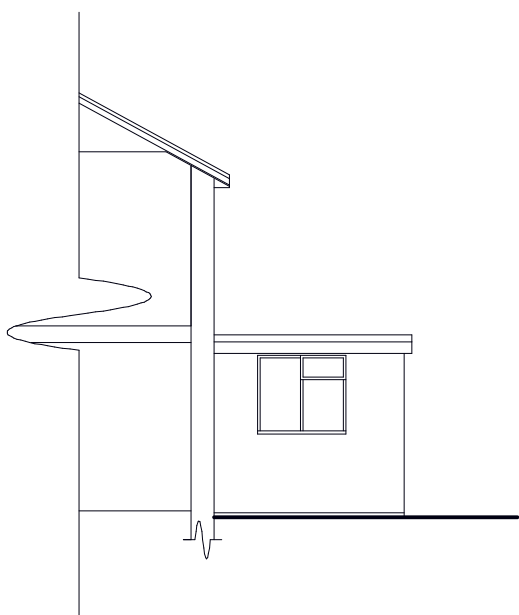

Side Elevation 1:100

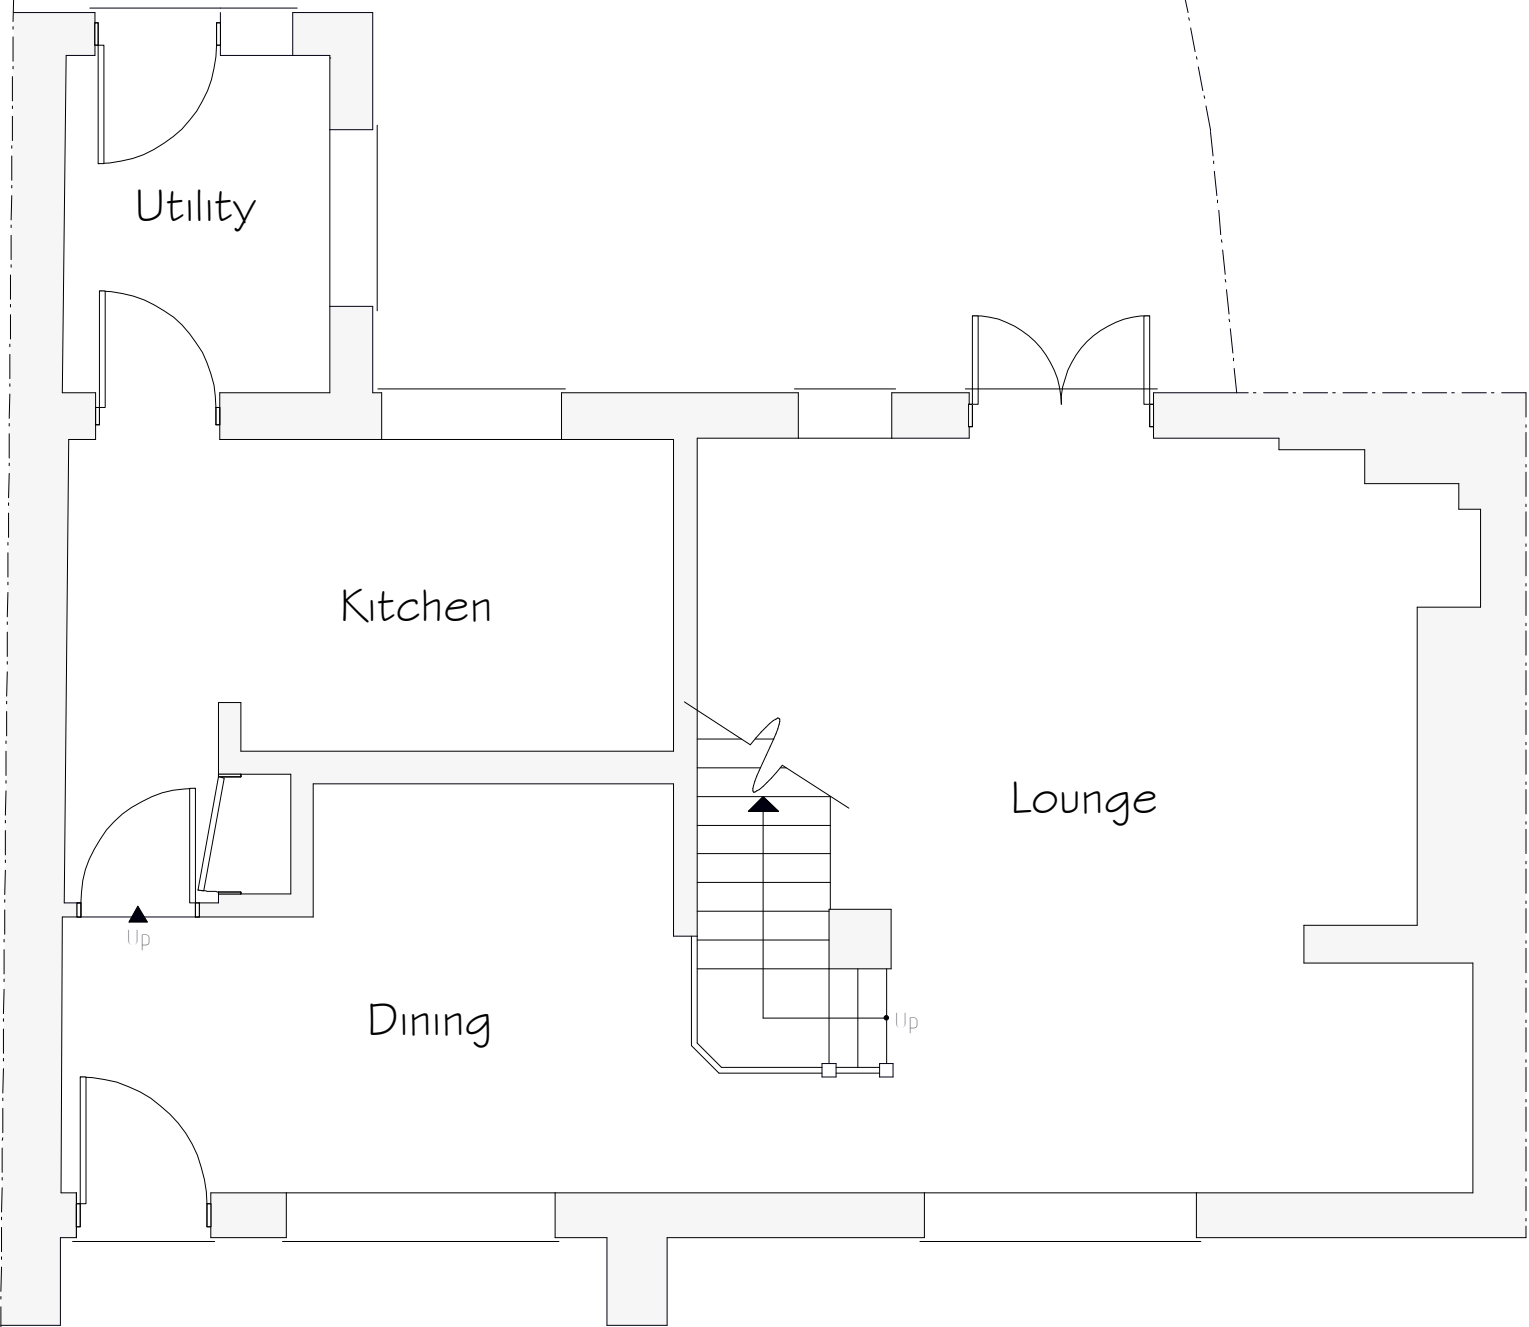

Ground Floor Plan 1:50

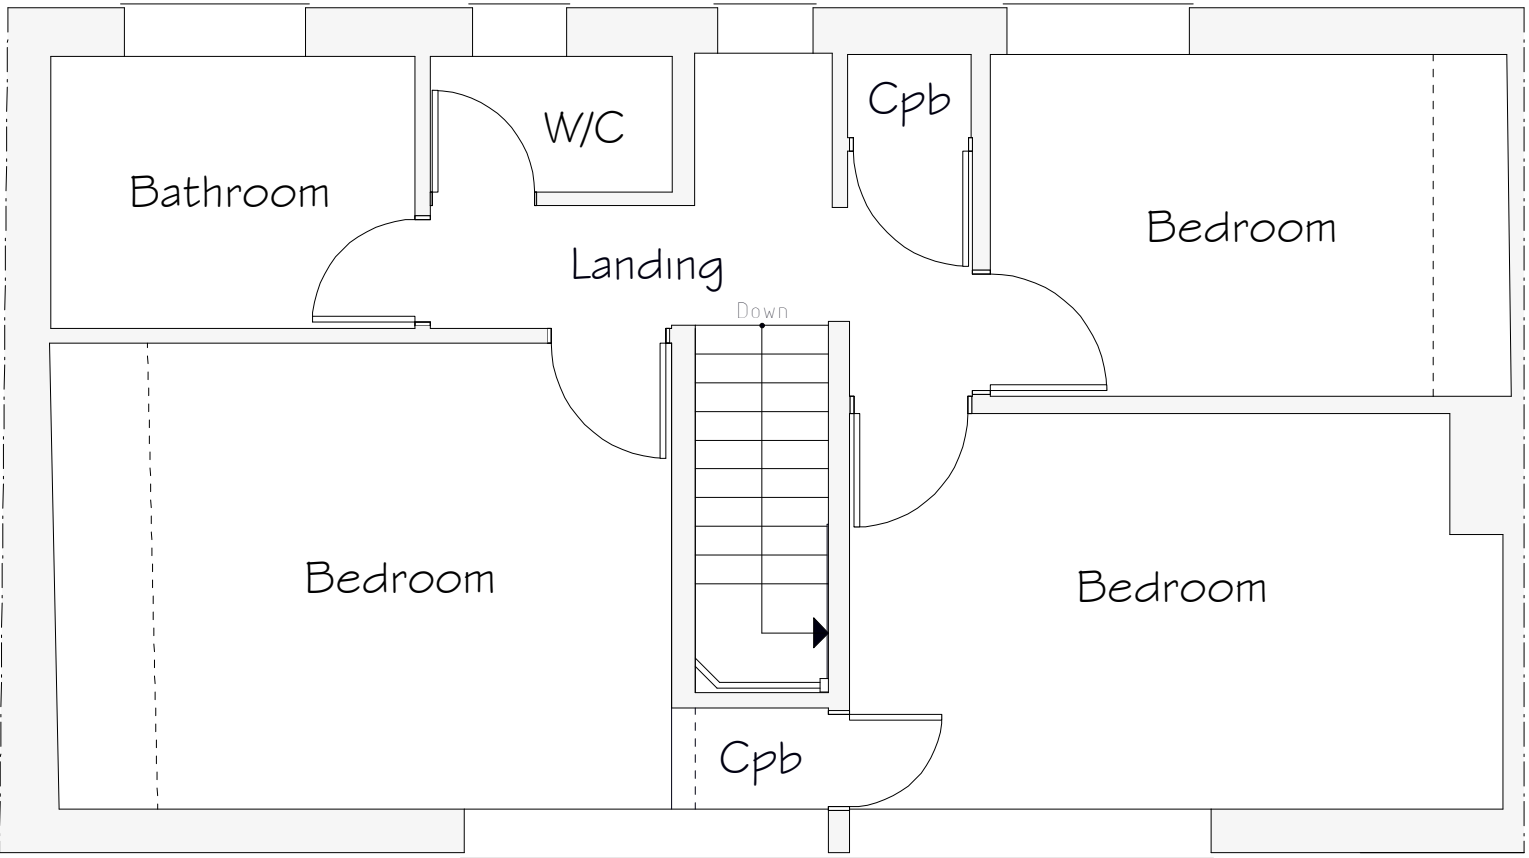

First Floor Plan 1:50

A	01/24	Drawing Amendment	L.F.
Rev	Date	Detail	Initial

Project: Proposed Extension 2
Bridgewater
Church Street
Holt
LL13 9JP

Title:	Scale: (A2)
Existing	1:50 & 1:100

Drawn By:	Date:
L. Fowles	Oct 2023

Drawing No:	Sheet:
DC143/001	1 of 1



Office 3K4,
Redwither Business Tower,
Wrexham. LL13 9XT
Tel: 01978 356500
www.blueprintarchitectural.com
© copyright all rights reserved