


PLANNING NOTE:
THESE DRAWINGS HAVE BEEN PREPARED FOR THE
PURPOSE OF ACHIEVING PLANNING APPROVAL ONLY.
THIS DOCUMENT IS NOT TO BE USED AS
CONSTRUCTION INFORMATION.




SIDE ELEVATIONS

1:50

 


FRONT/REAR ELEVATIONS

1:50

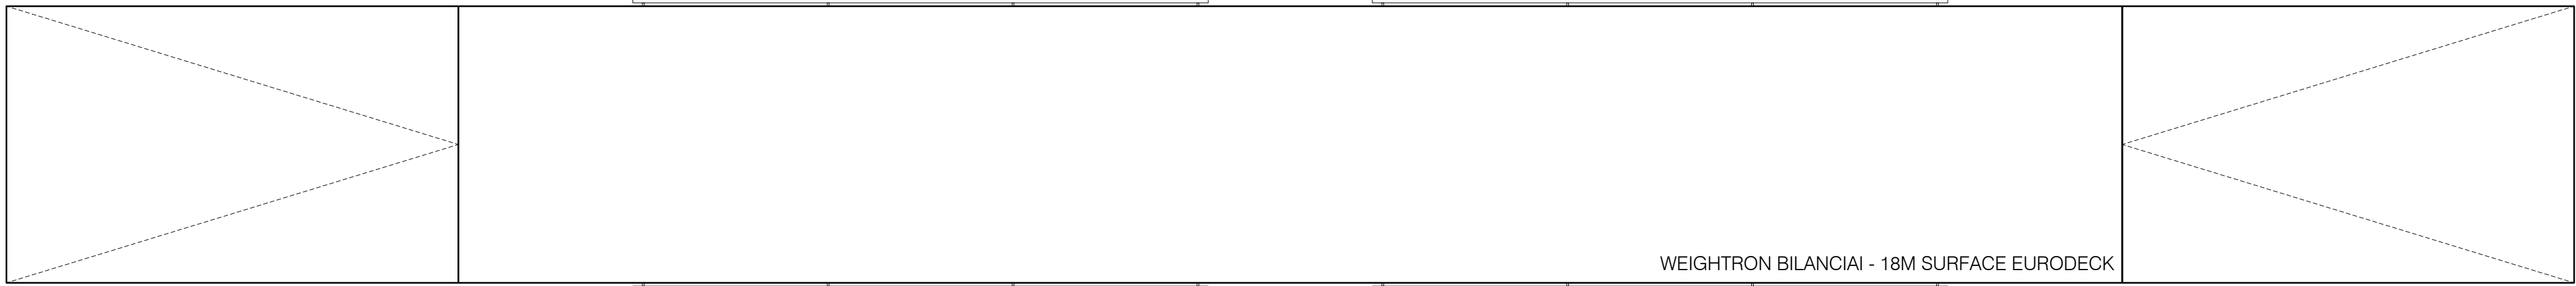

WEIGHBRIDGE PLAN

1:50

 

WEIGHTRON BILANCIAI - 18M SURFACE EURODECK

REV	DESCRIPTION	DATE
PLANNING		
CLIENT	Material Evolution Ltd.	
PROJECT	CCP Building Products, Wrexham Silos, Carparking and Weighbridge	
DRAWING	Proposed Weighbridge Plans & Elevations	
DATE	February 2024	DRAWN
SCALE	1:50 @ A1	CHECKED
DRAWING NO.		REV
ME.P.04		