




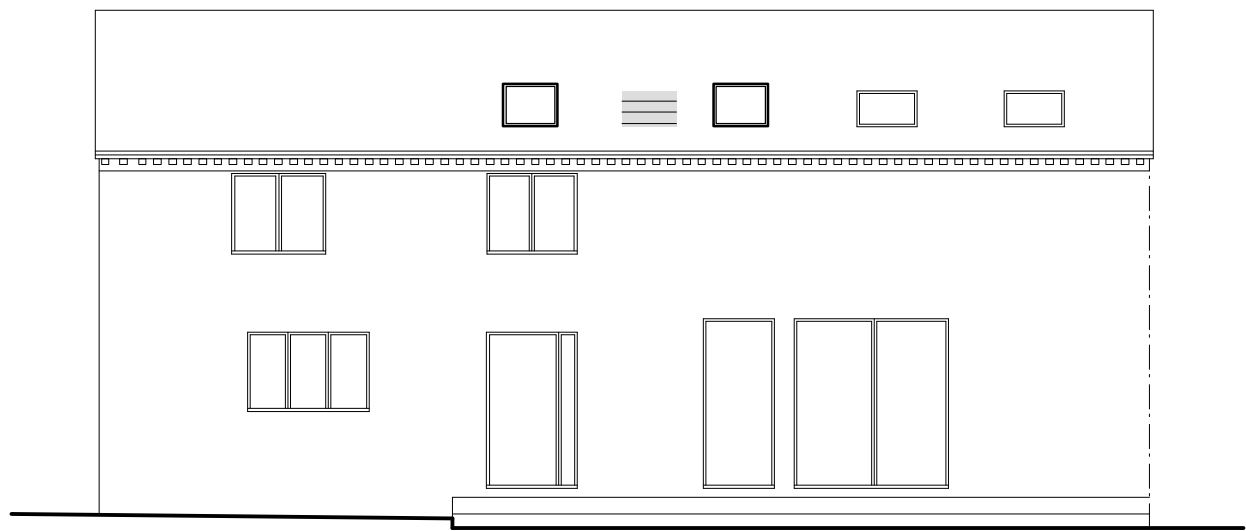


Front Elevation 1:100

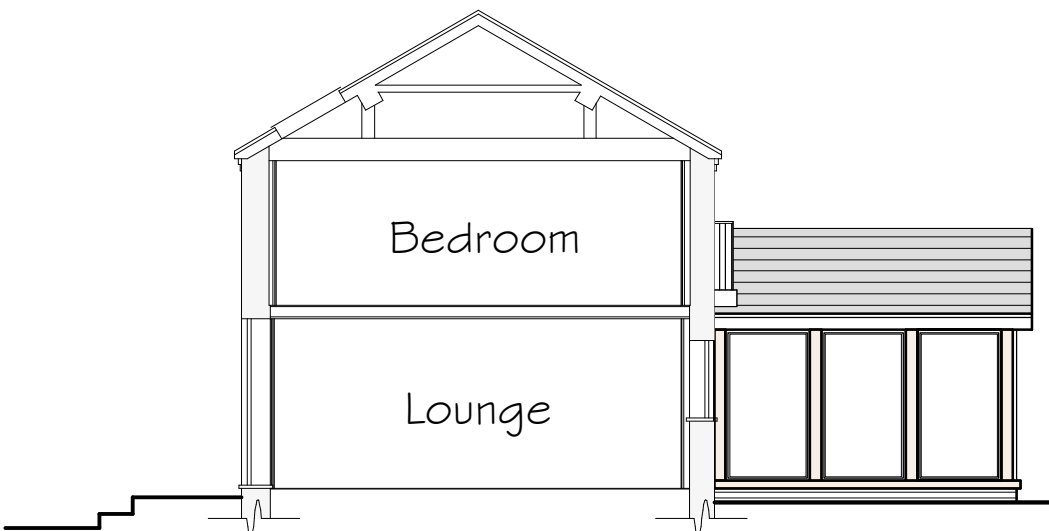

Side Elevation & Section 1:100

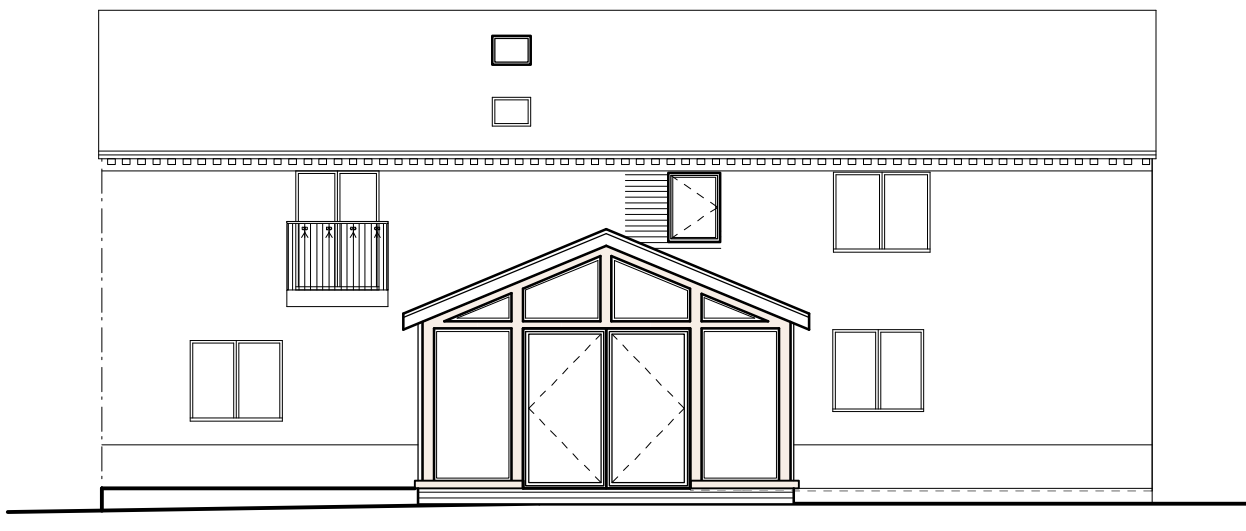

Rear Elevation 1:100

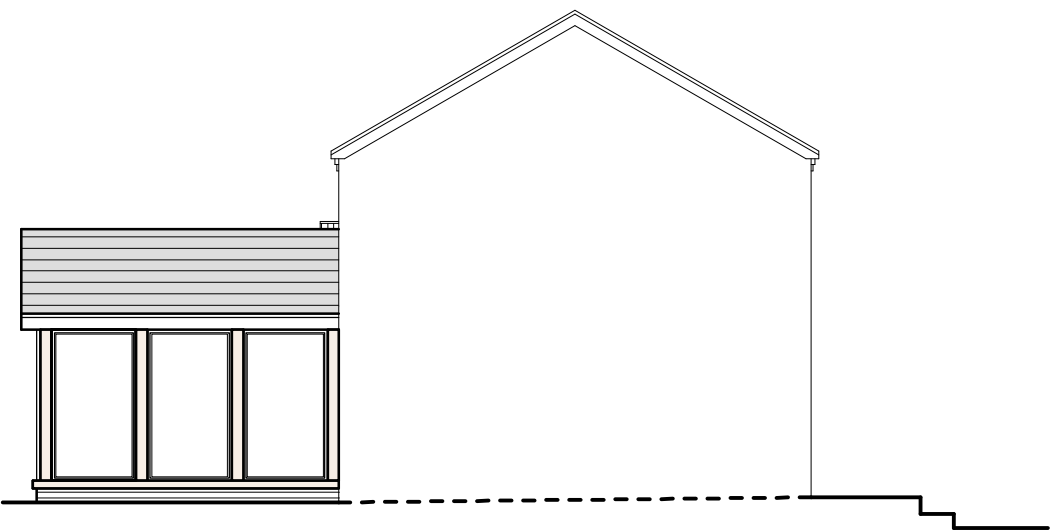

Side Elevation 1:100


External Facing Materials
Extension to be Brick as indicated on elevations to local Authority approval

Roofing Materials
Roof Coverings are to be slates to local authority approval and to match existing


All Windows are to comprise sealed double glazed units set in UPVC frames

All fascias and soffits are to comprise UPVC to match windows

Rainwater to be collected in UPVC guttering, to discharge to soakaways located in garden

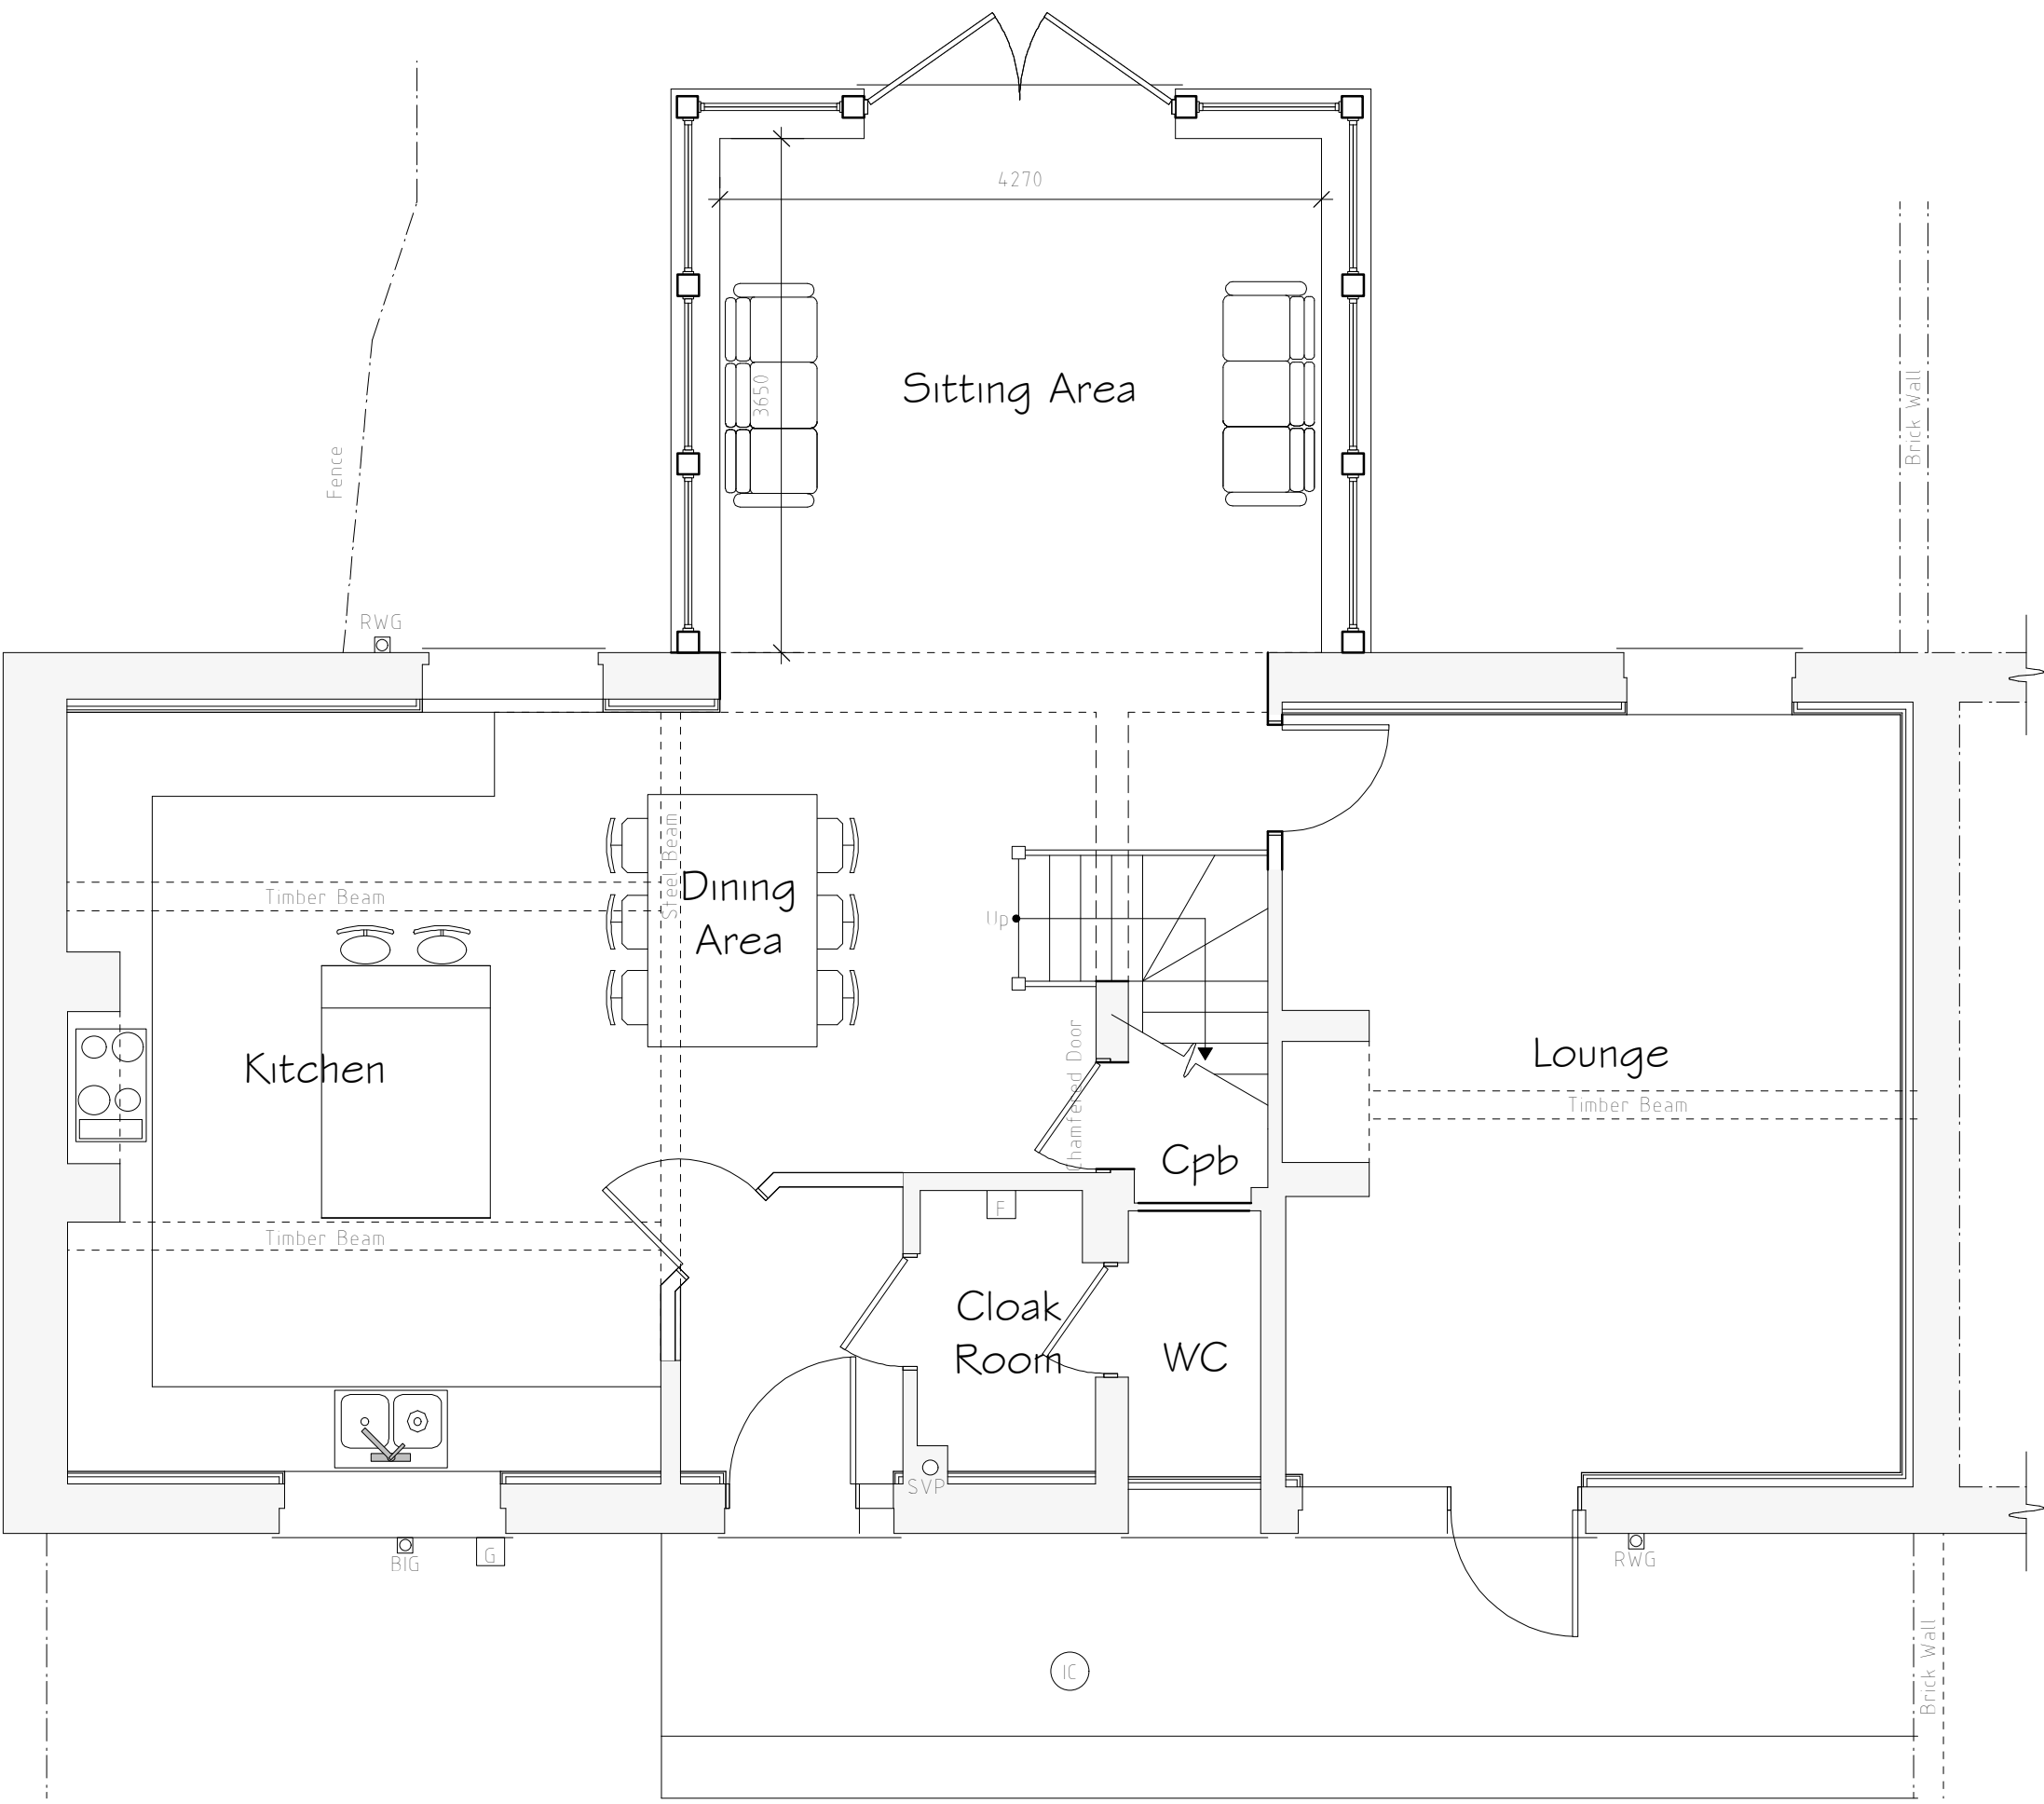

Ground Floor Plan 1:50

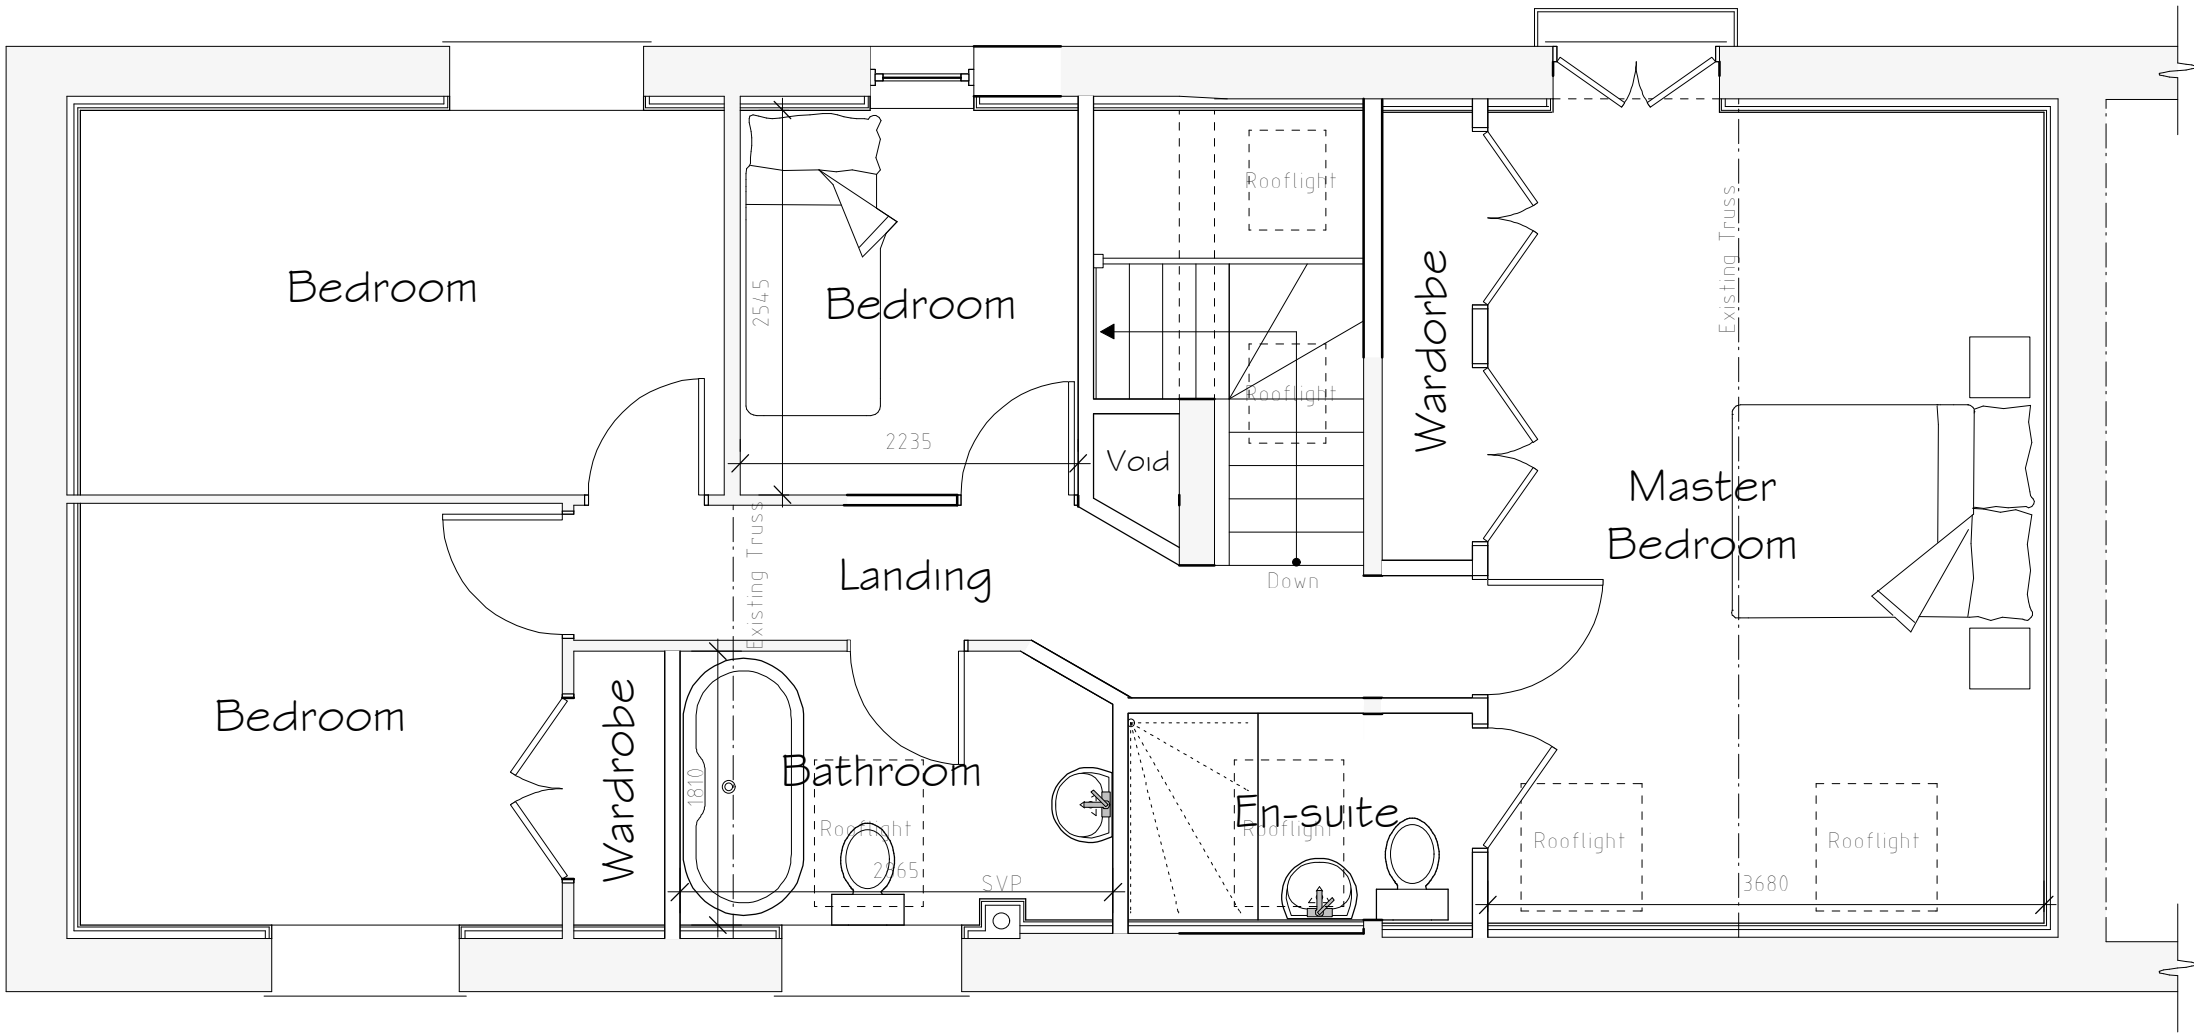

First Floor Plan 1:50

Services Key	
	Existing Gas Meter Position
	Existing Fuse Box Position
	Existing Man Hole Position
	Existing Rain Water Gully (RWG) Position
	Existing Back Inlet (RIG) Gully Position
	Existing Soil Vent Pipe (SVP) Position

Rev	Date	Detail	Initial

Project: Proposed Alterations to, Chirk Barn, Bowling Bank, Wrexham, LL13 9RT	
Title: Planning	Scale: (A1) 1:50 & 1:100

Drawn By: A.Valentine	Date: July 2023
Drawing No: R124/003	Sheet: 1 of 1

Office 3K4,
Redwither Business Tower,
Wrexham, LL13 9XT
Tel: 01978 356500
www.blueprintarchitectural.com
© copyright all rights reserved