


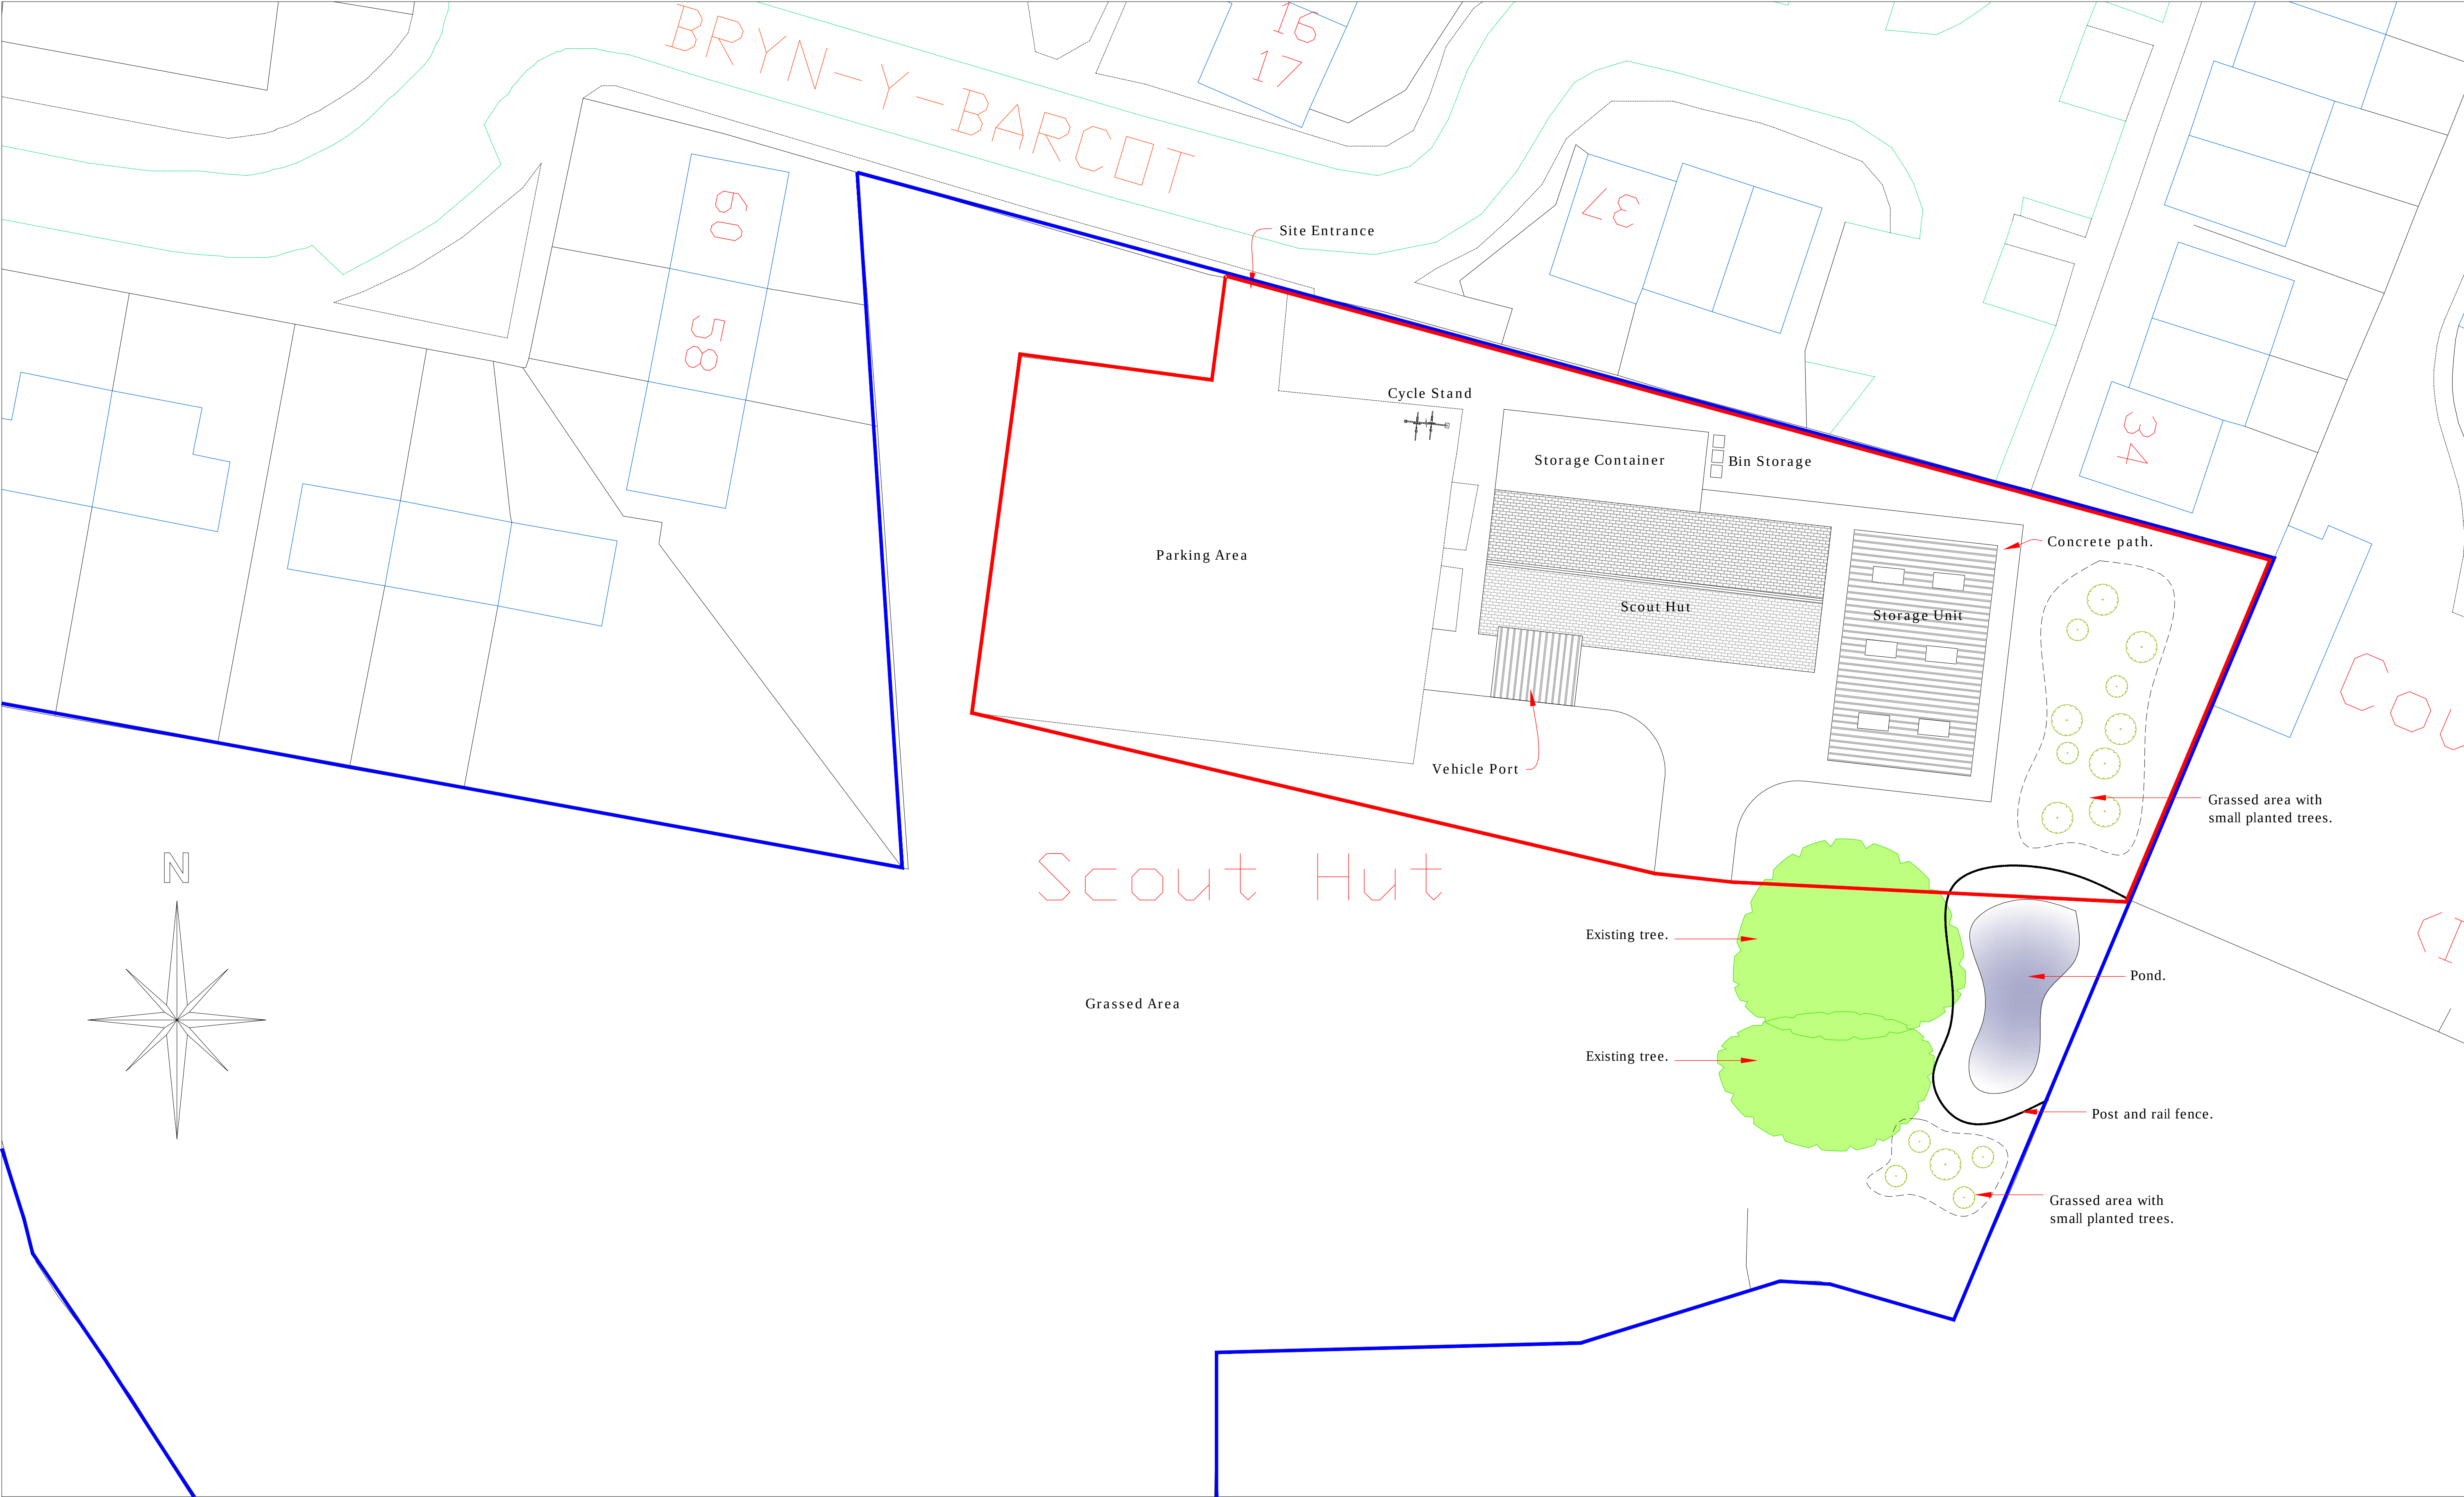

Proposed Site Plan
Scale 1:200

 CULLIS-ARCHITECTURAL-DESIGN 25 Sunningdale Close Wrexham North Wales LL13 9QU T 01978 264376 M 07791 480768 E ajones540@btinternet.com		Client: Mr. G. Kellett.			
		Drawing Title: Proposed Site Plan.			
		Job Title: Proposed Storage Unit at the Scout Hut, Penycae.			
	Date: Feb 2024.	Scale: 1:200 at A1	Rev: <table><tr><td>Date:</td><td>06</td></tr></table>	Date:	06
	Date:	06			
		PD281/06			