


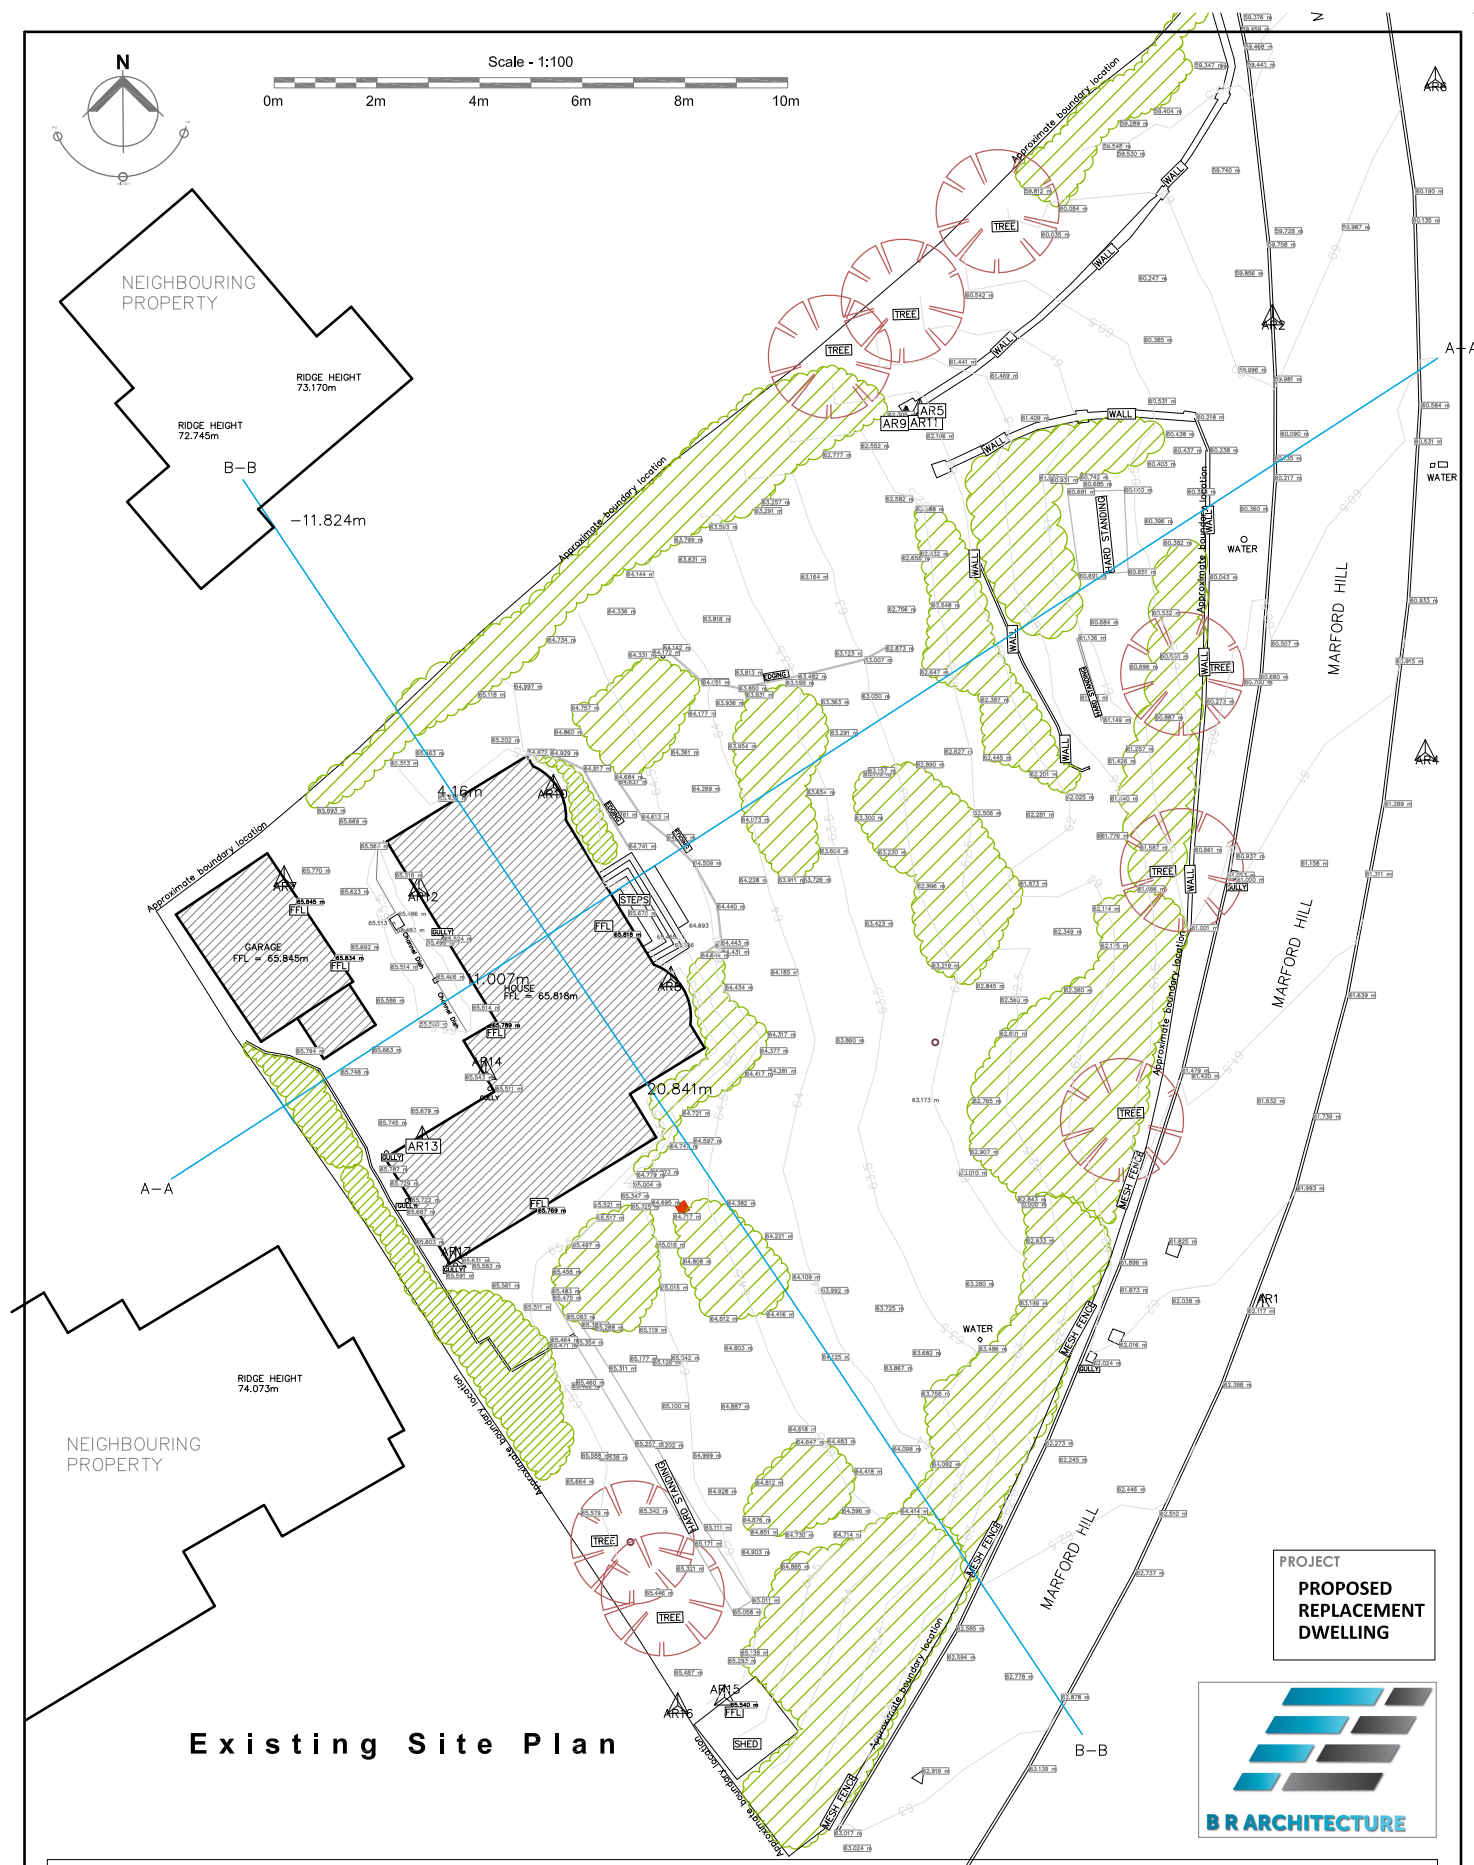

DRAWING	EXISTING SITE PLAN	CLIENT	MR. & MRS. BRODERICK	DRAWING NUMBER	BR-2024-OVERDALE-SU01	REV		SCALE	1: 250 @A3	DATE	18/03/2024
LOCATION	OVERDALE, MARFORD HILL, WREXHAM. LL12 8SY										

B R A R C H I T E C T U R E

The Stables, Colwyn Road, Craigside, Llandudno. LL30 3AL

T: 07789 175903 E: info@brarchitecture.com W: www.brarchitecture.com