



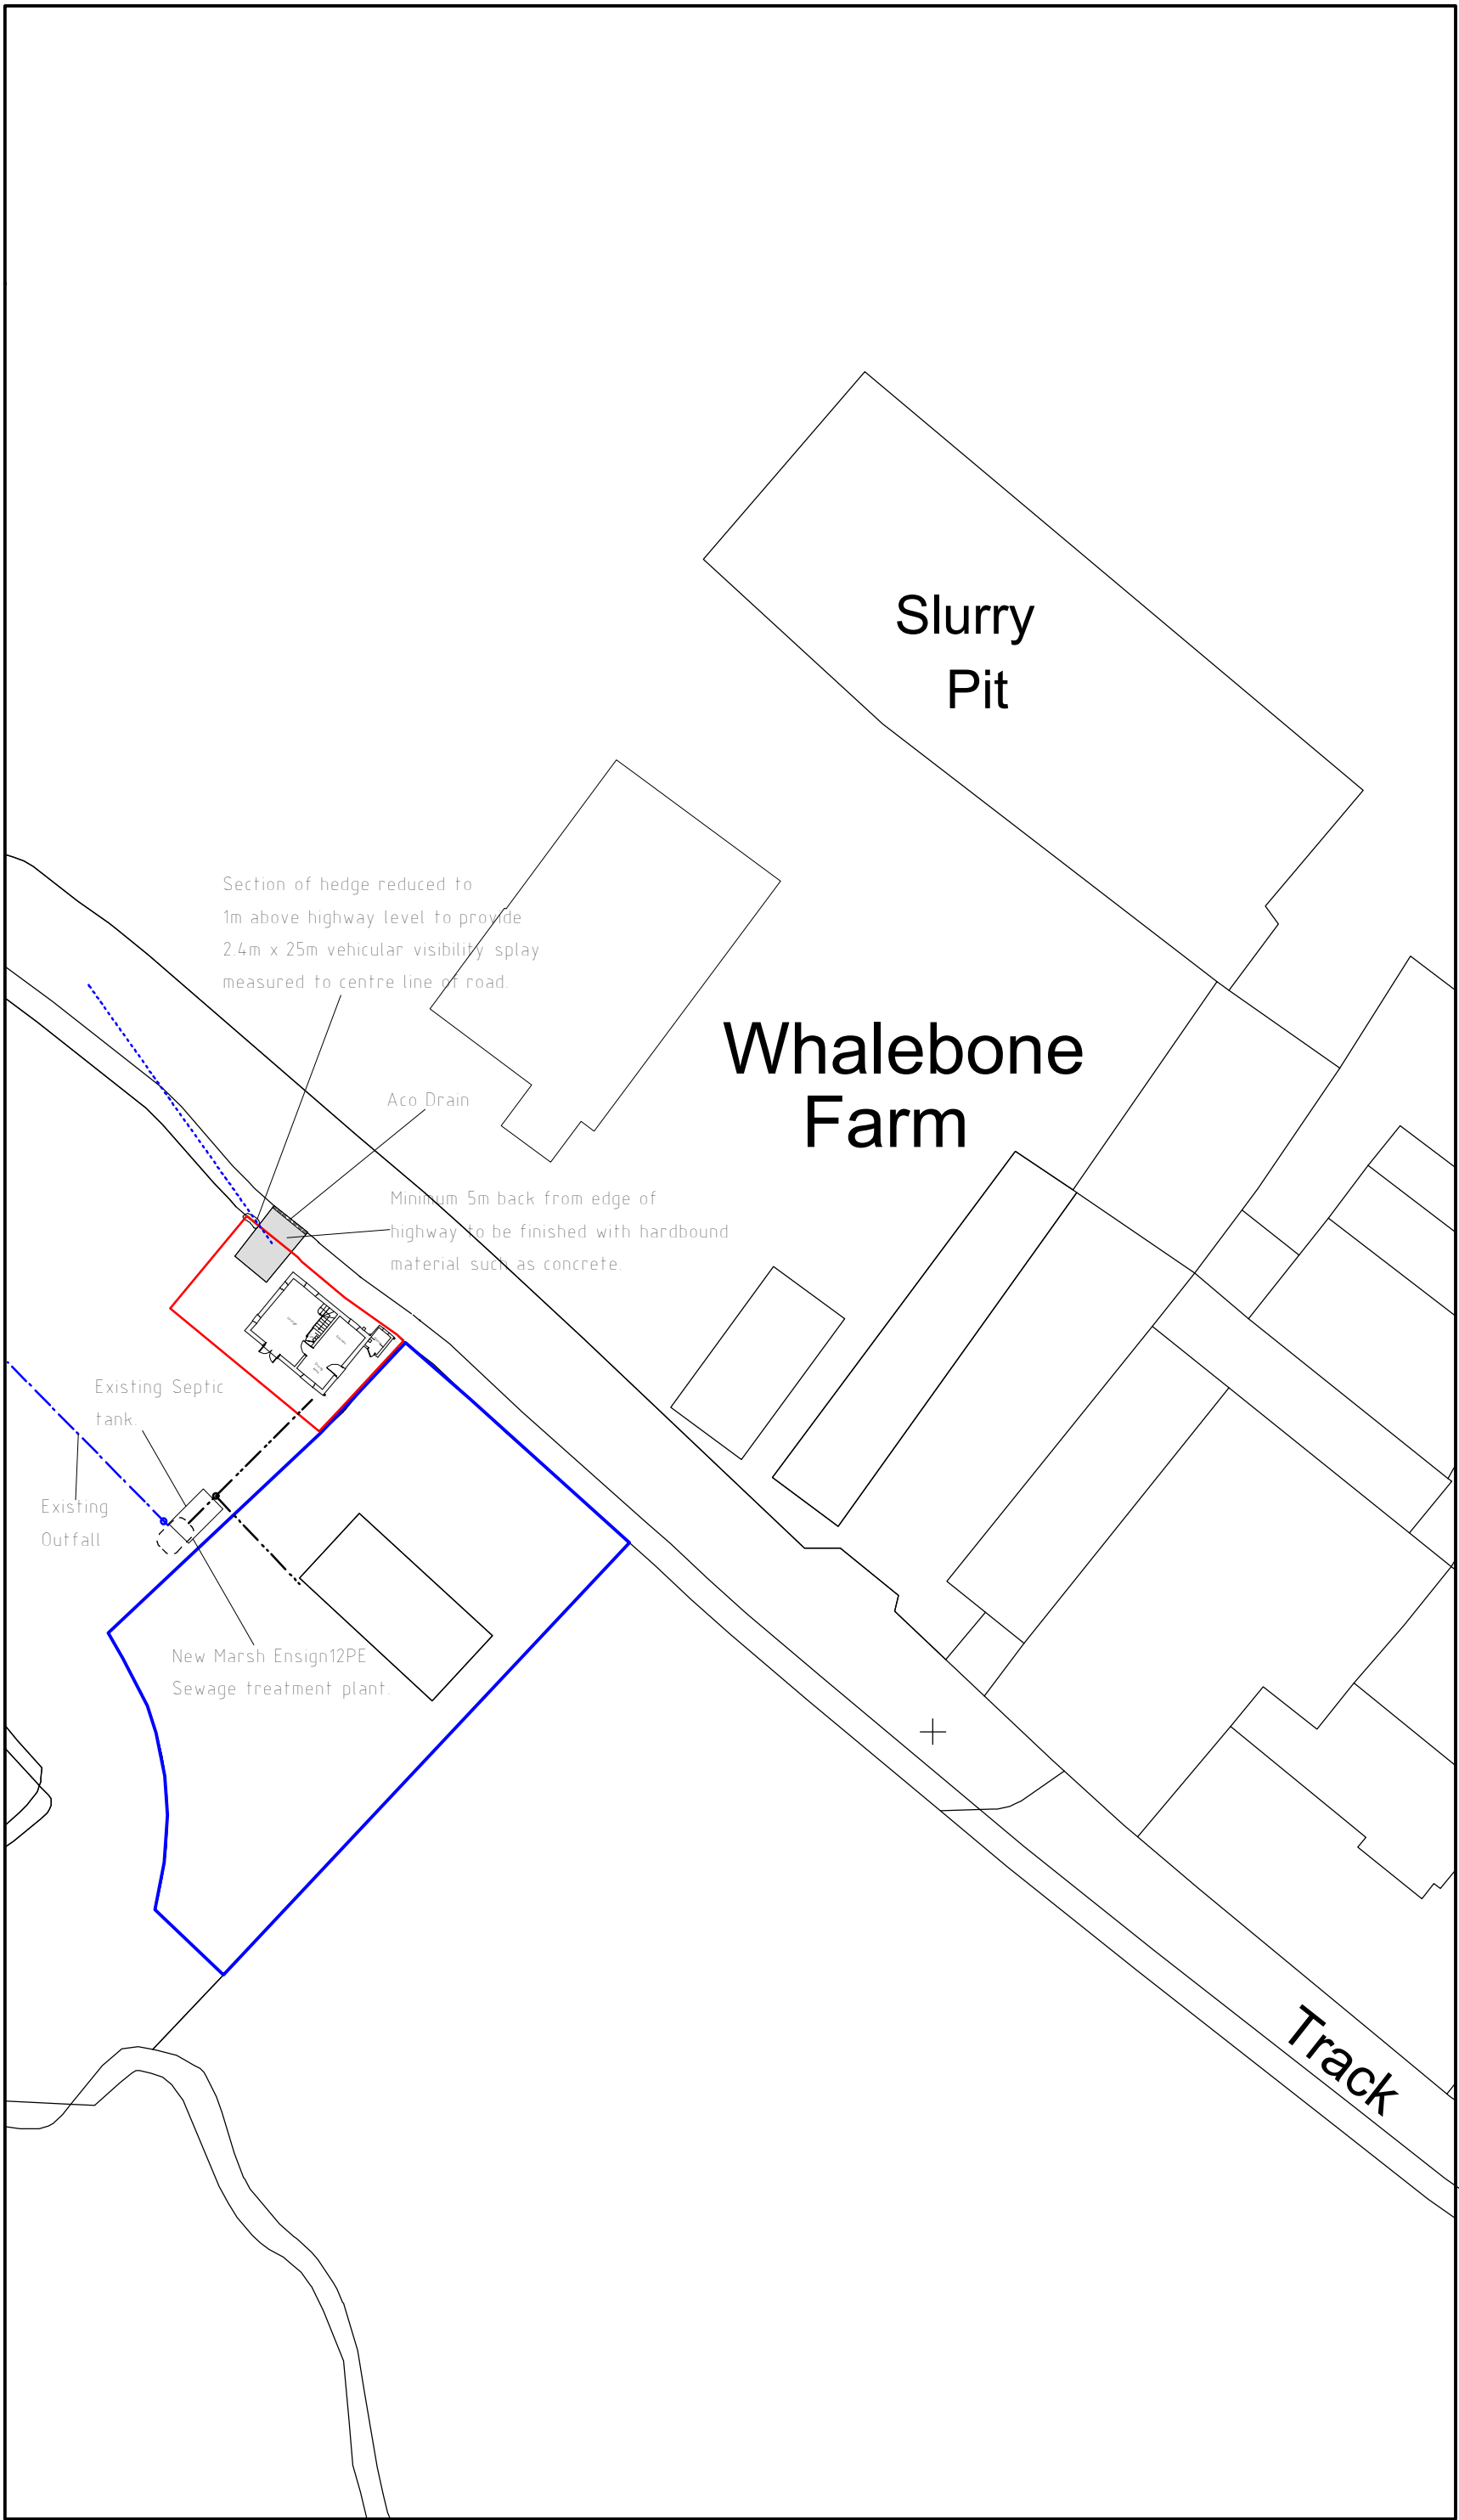

Site Plan 1:500

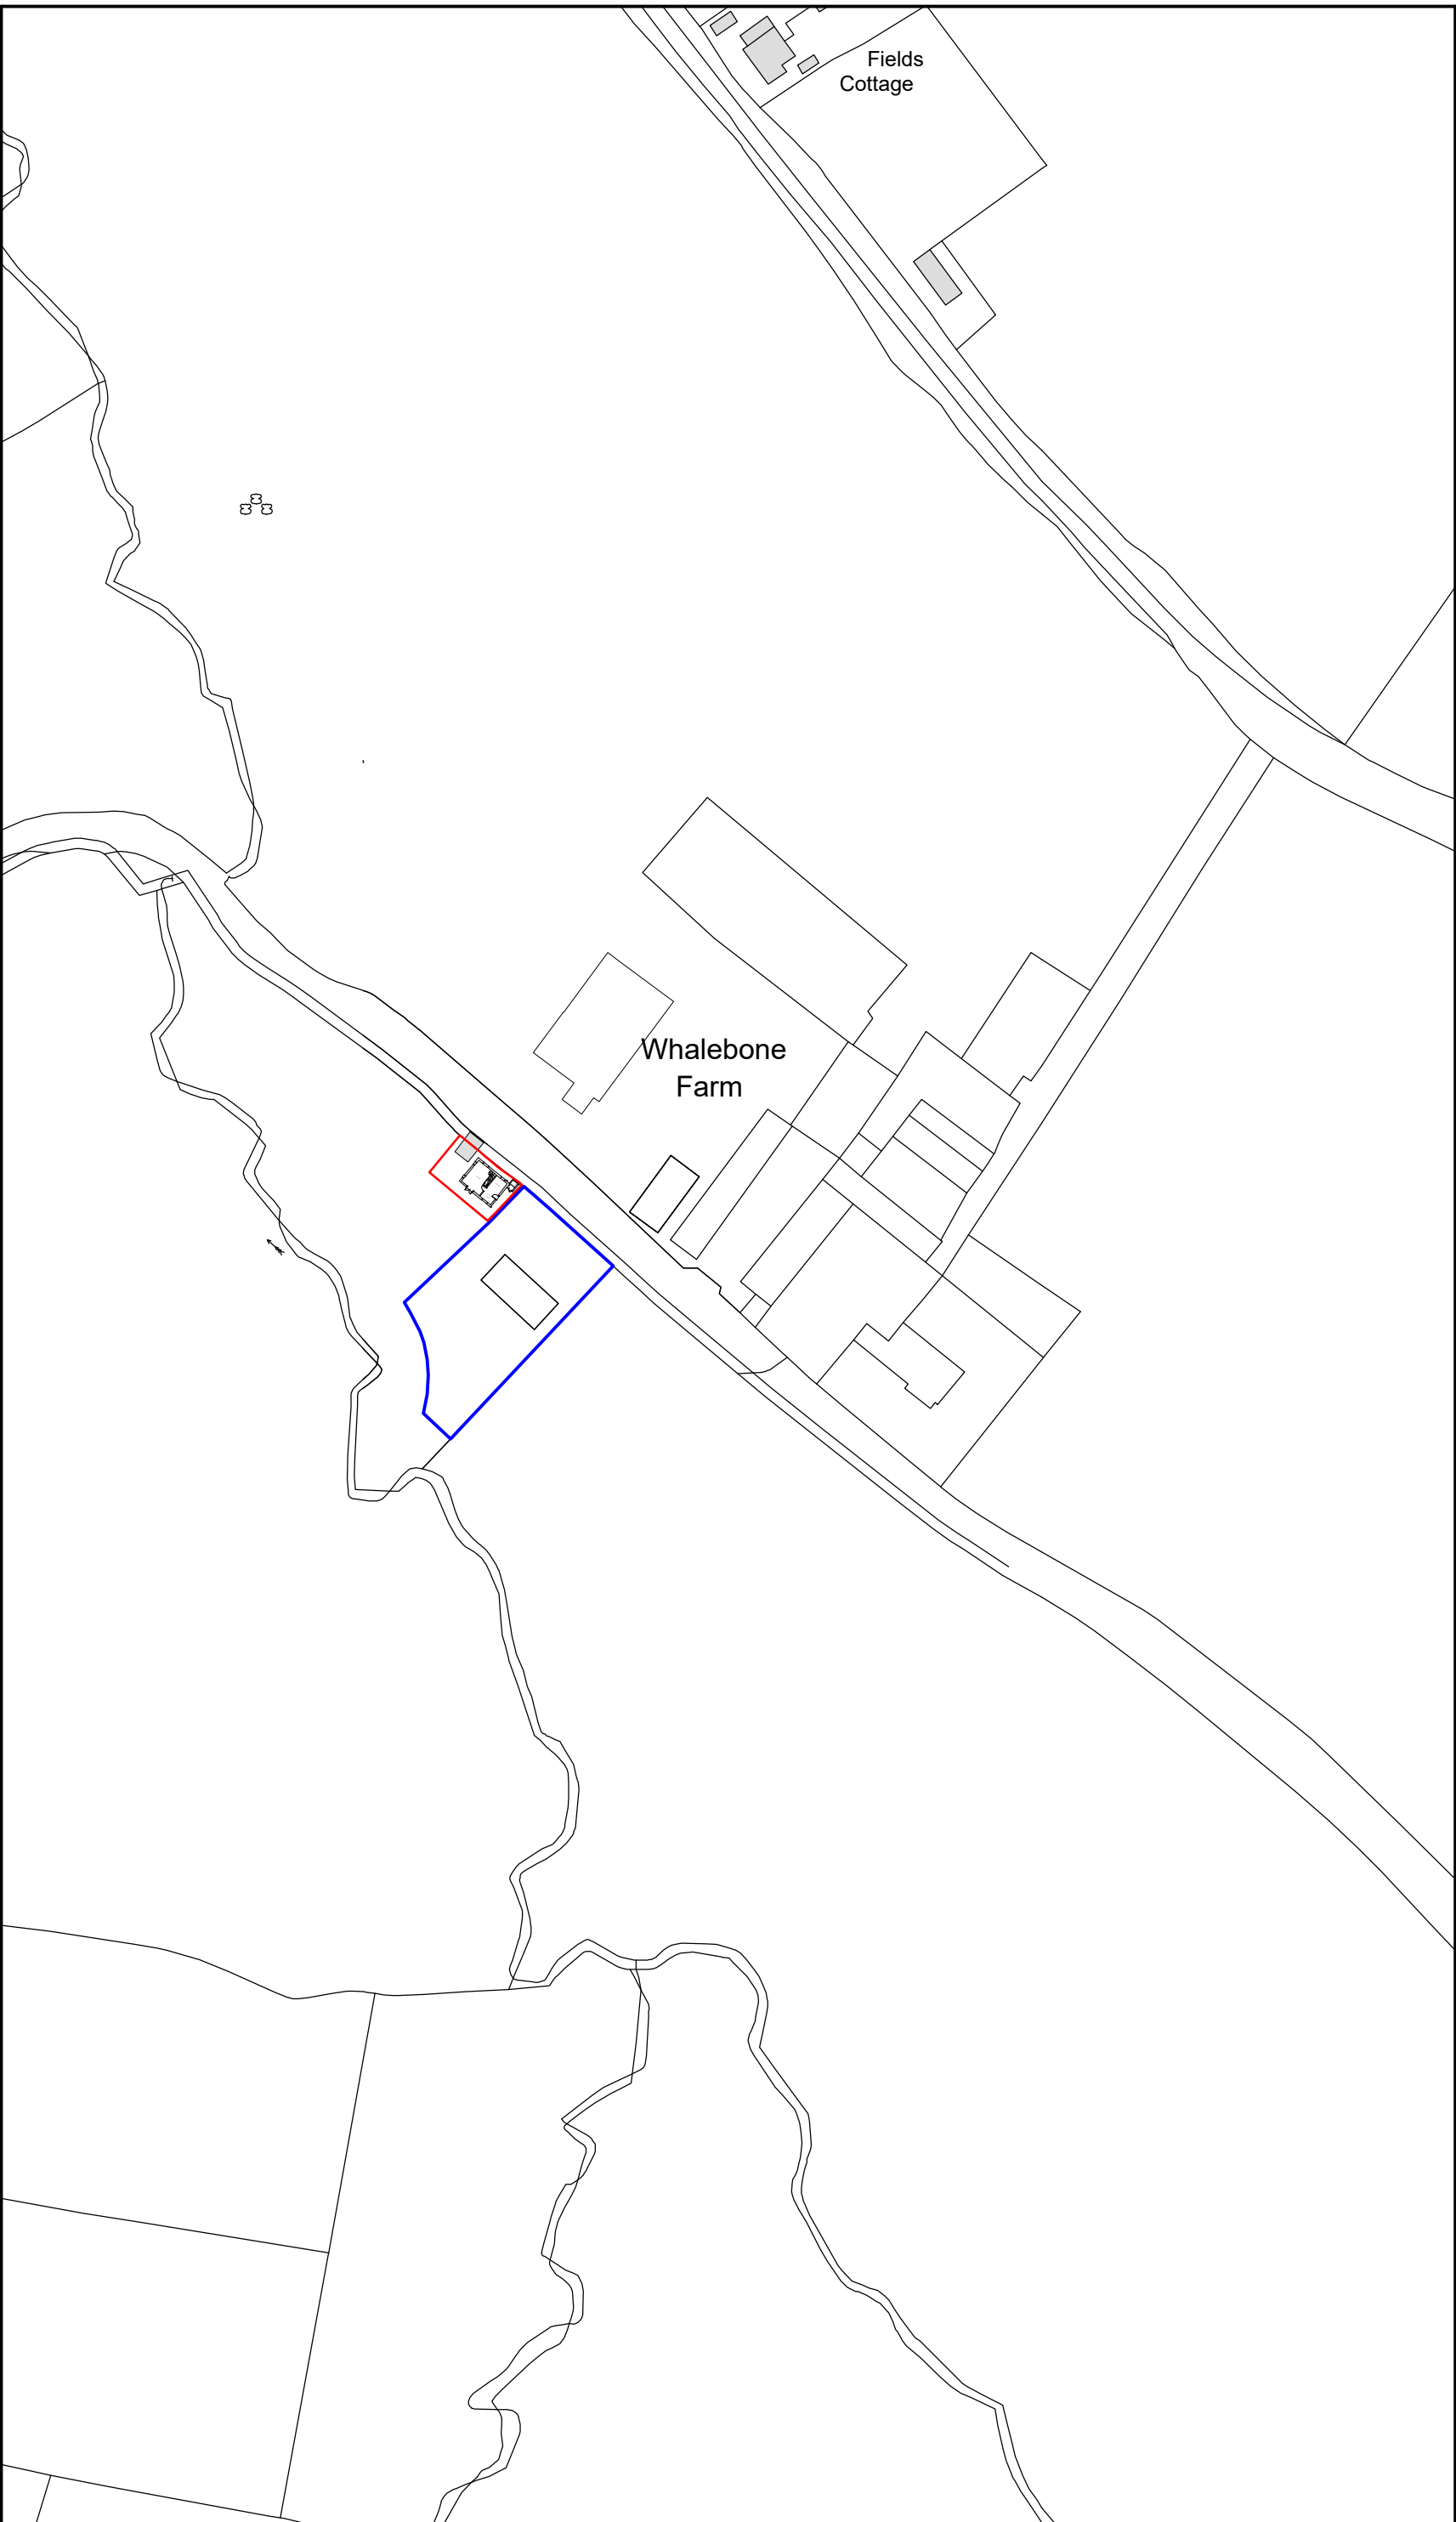

Location Plan 1:1250

Key

- Land Owned By Client
- Application Site

D	04/2024	Outfall position correction	D.J.E
C	04/2024	Treatment Plant	D.J.E
B	02/2023	Planning Update	D.J.E
A	09/2023	Outline land owned by client	AV
Rev	Date	Detail	Initial

Project:

Proposed Alterations to,
Paddock View,
Plassey Lane, Willington,
Malpas, SY14 7LS

Title: Site & Location Plan	Scale: (A2) 1:500 & 1:1250
-----------------------------------	----------------------------------

Drawn By: A.Valentine	Date: July 2023
--------------------------	--------------------

Drawing No: C149/002	Sheet: 1 of 1
-------------------------	------------------

Office 3K4,
Redwither Business Tower,
Wrexham. LL13 9XT
Tel: 01978 356500
www.blueprintarchitectural.com
© copyright all rights reserved