





E1 Proposed Front Elevation
1:100




E3 Proposed Rear Elevation
1:100

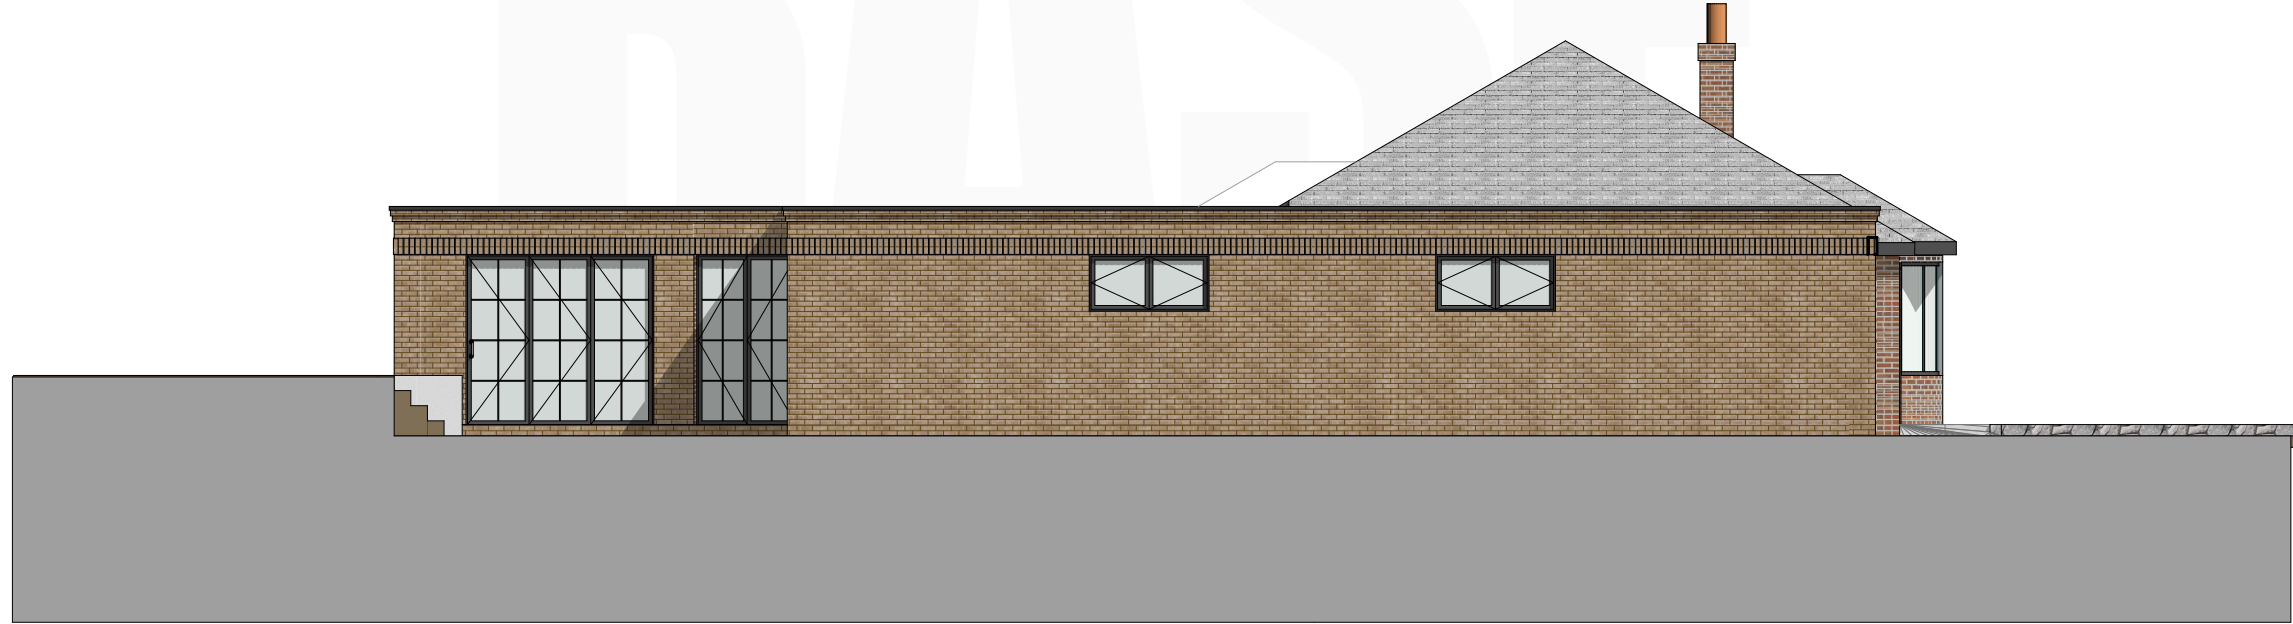

E2 Proposed Side Elevation
1:100

 

Offices:
SHREWSBURY, CONWY, CHESTER
Tel: **01743 236 400** | Tel: **01244 569 008**
Email: **HELLO@BASEARCHITECTURE.CO.UK**
Web: **BASEARCHITECTURE.CO.UK**

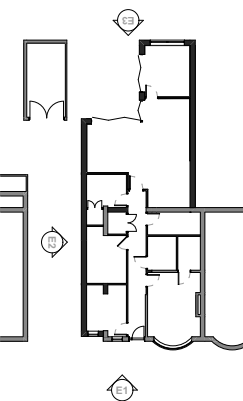

Elevation Plan Key
1:500

Rev.	A	Revision Description.
By.	BG	Amended to case officer comment. Bird box added to rear elevation.
Chk.	JH	

Scale.	1:100, 1:500 @ A3	Drawn by.	BG
Date.	21.02.24	Chk.	JH

Project Title
40 Sandringham Rd, Wrexham

Client
Jo Marsh

Drawing Title
Proposed Elevations

Project No.	Drawing No.	Rev.
BA4227	PL-004	A

This drawing is the property of base Architecture & Design Ltd. It shall not be copied or scanned, in part or whole, without prior consent of base Architecture and Design. Do not scale this drawing.