



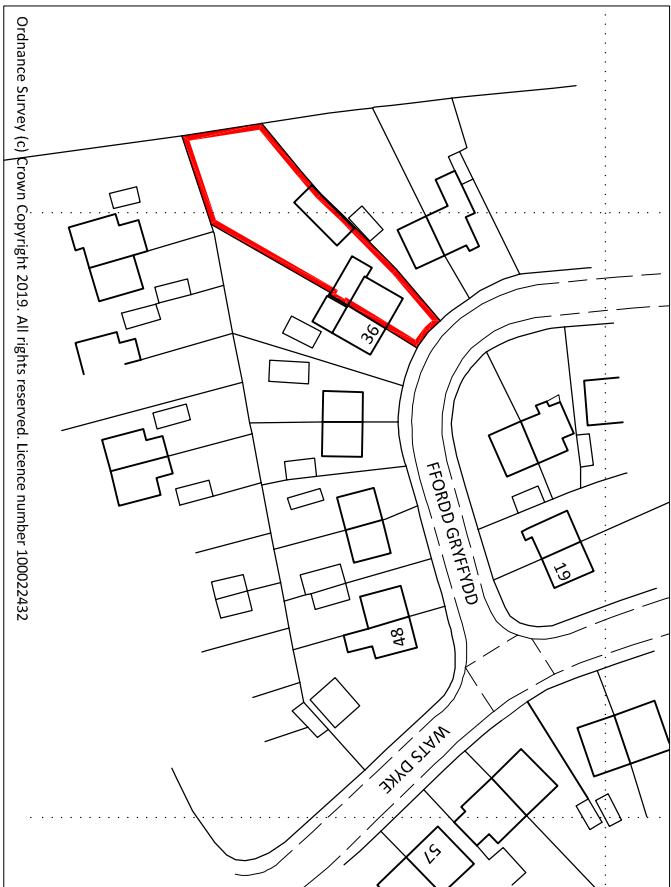


Location Plan




Existing Site Plan

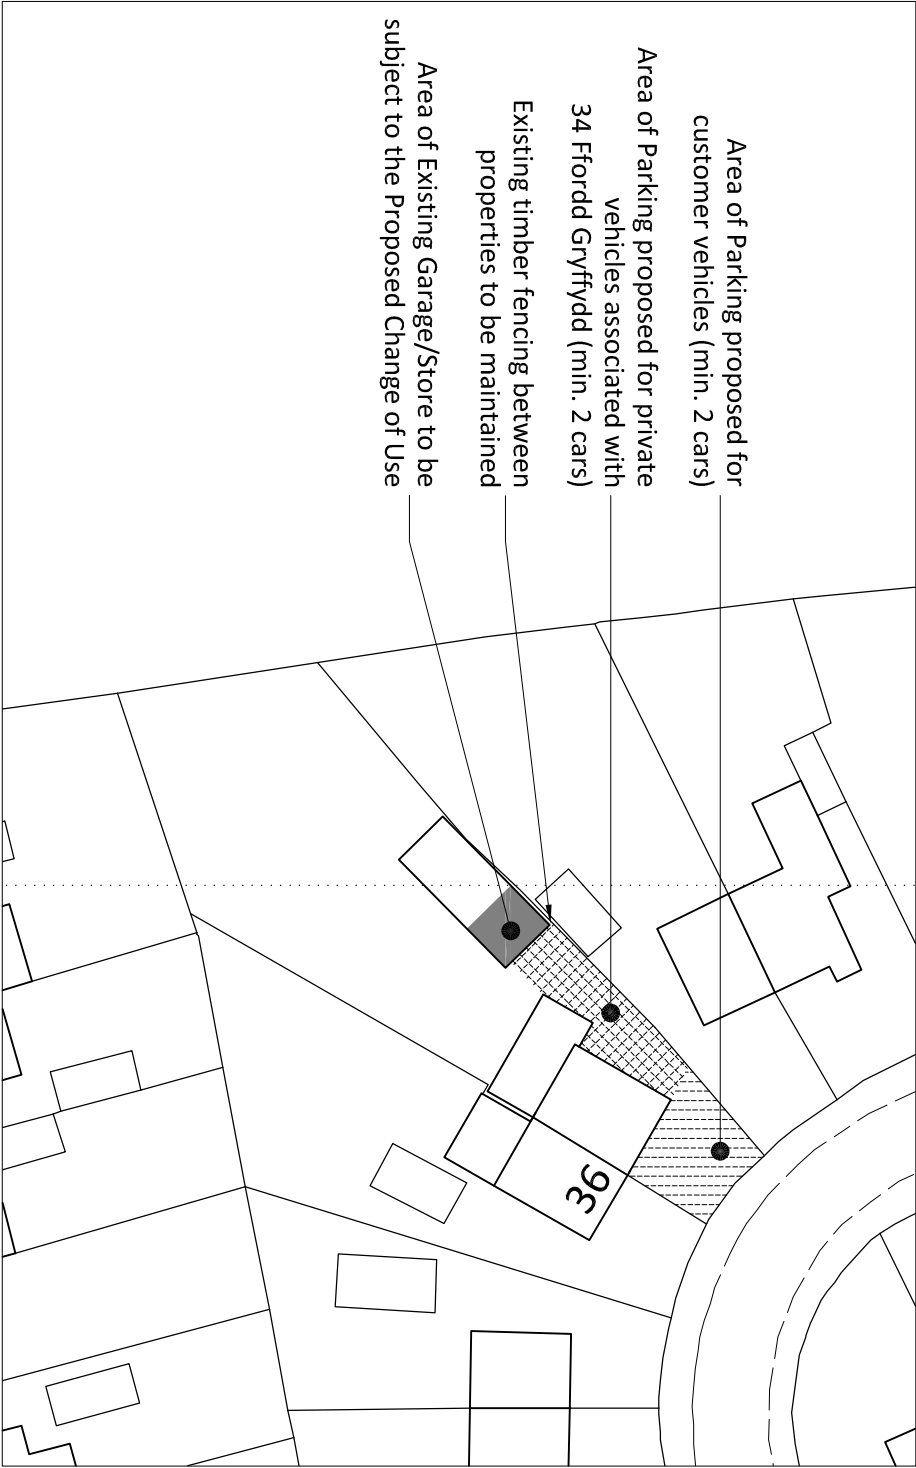

Proposed Site Plan

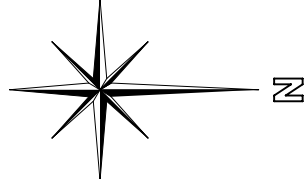

Rev.	Date	Description
...	...	...

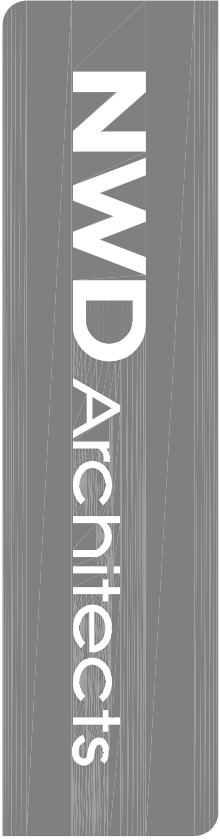

Old Coach Road, Kelsall, Tarporley, Cheshire CW6 0QJ
01829 751555 | enquires@nwdarchitects.co.uk | nwdarchitects.co.uk

CLIENT
Mr. & Mrs. L. Harper
34 Ffordd Gryffydd, Llay,
Wrexham LL12 0RT

PROJECT
Proposed Change of Use of Part of
Existing Garage/External Store at
34 Ffordd Gryffydd, Llay

DRAWING TITLE
Location Plan
Existing & Proposed Site Plans

SCALE AT A3	DATE	DRAWN BY
1:1250 & 1:500	09.11.23	MB

DRAWING NUMBER	REVISION
6960/001	-