



Planting Stock Specification					
Species	Shape	Stem Girth @ 1m	Height	Container Volume	Production Method
Species Field Maple FM (Acer campestre)	Standard	8cm - 10cm	2.5m - 3m	45 lts	Container Grown


All landscaping works to be completed in all respects within three months of the first use / occupation of the development, with the exception of soft landscaping / planting which shall be carried out in the first planting season (November to March) or seeding season (April to September) following the first use.

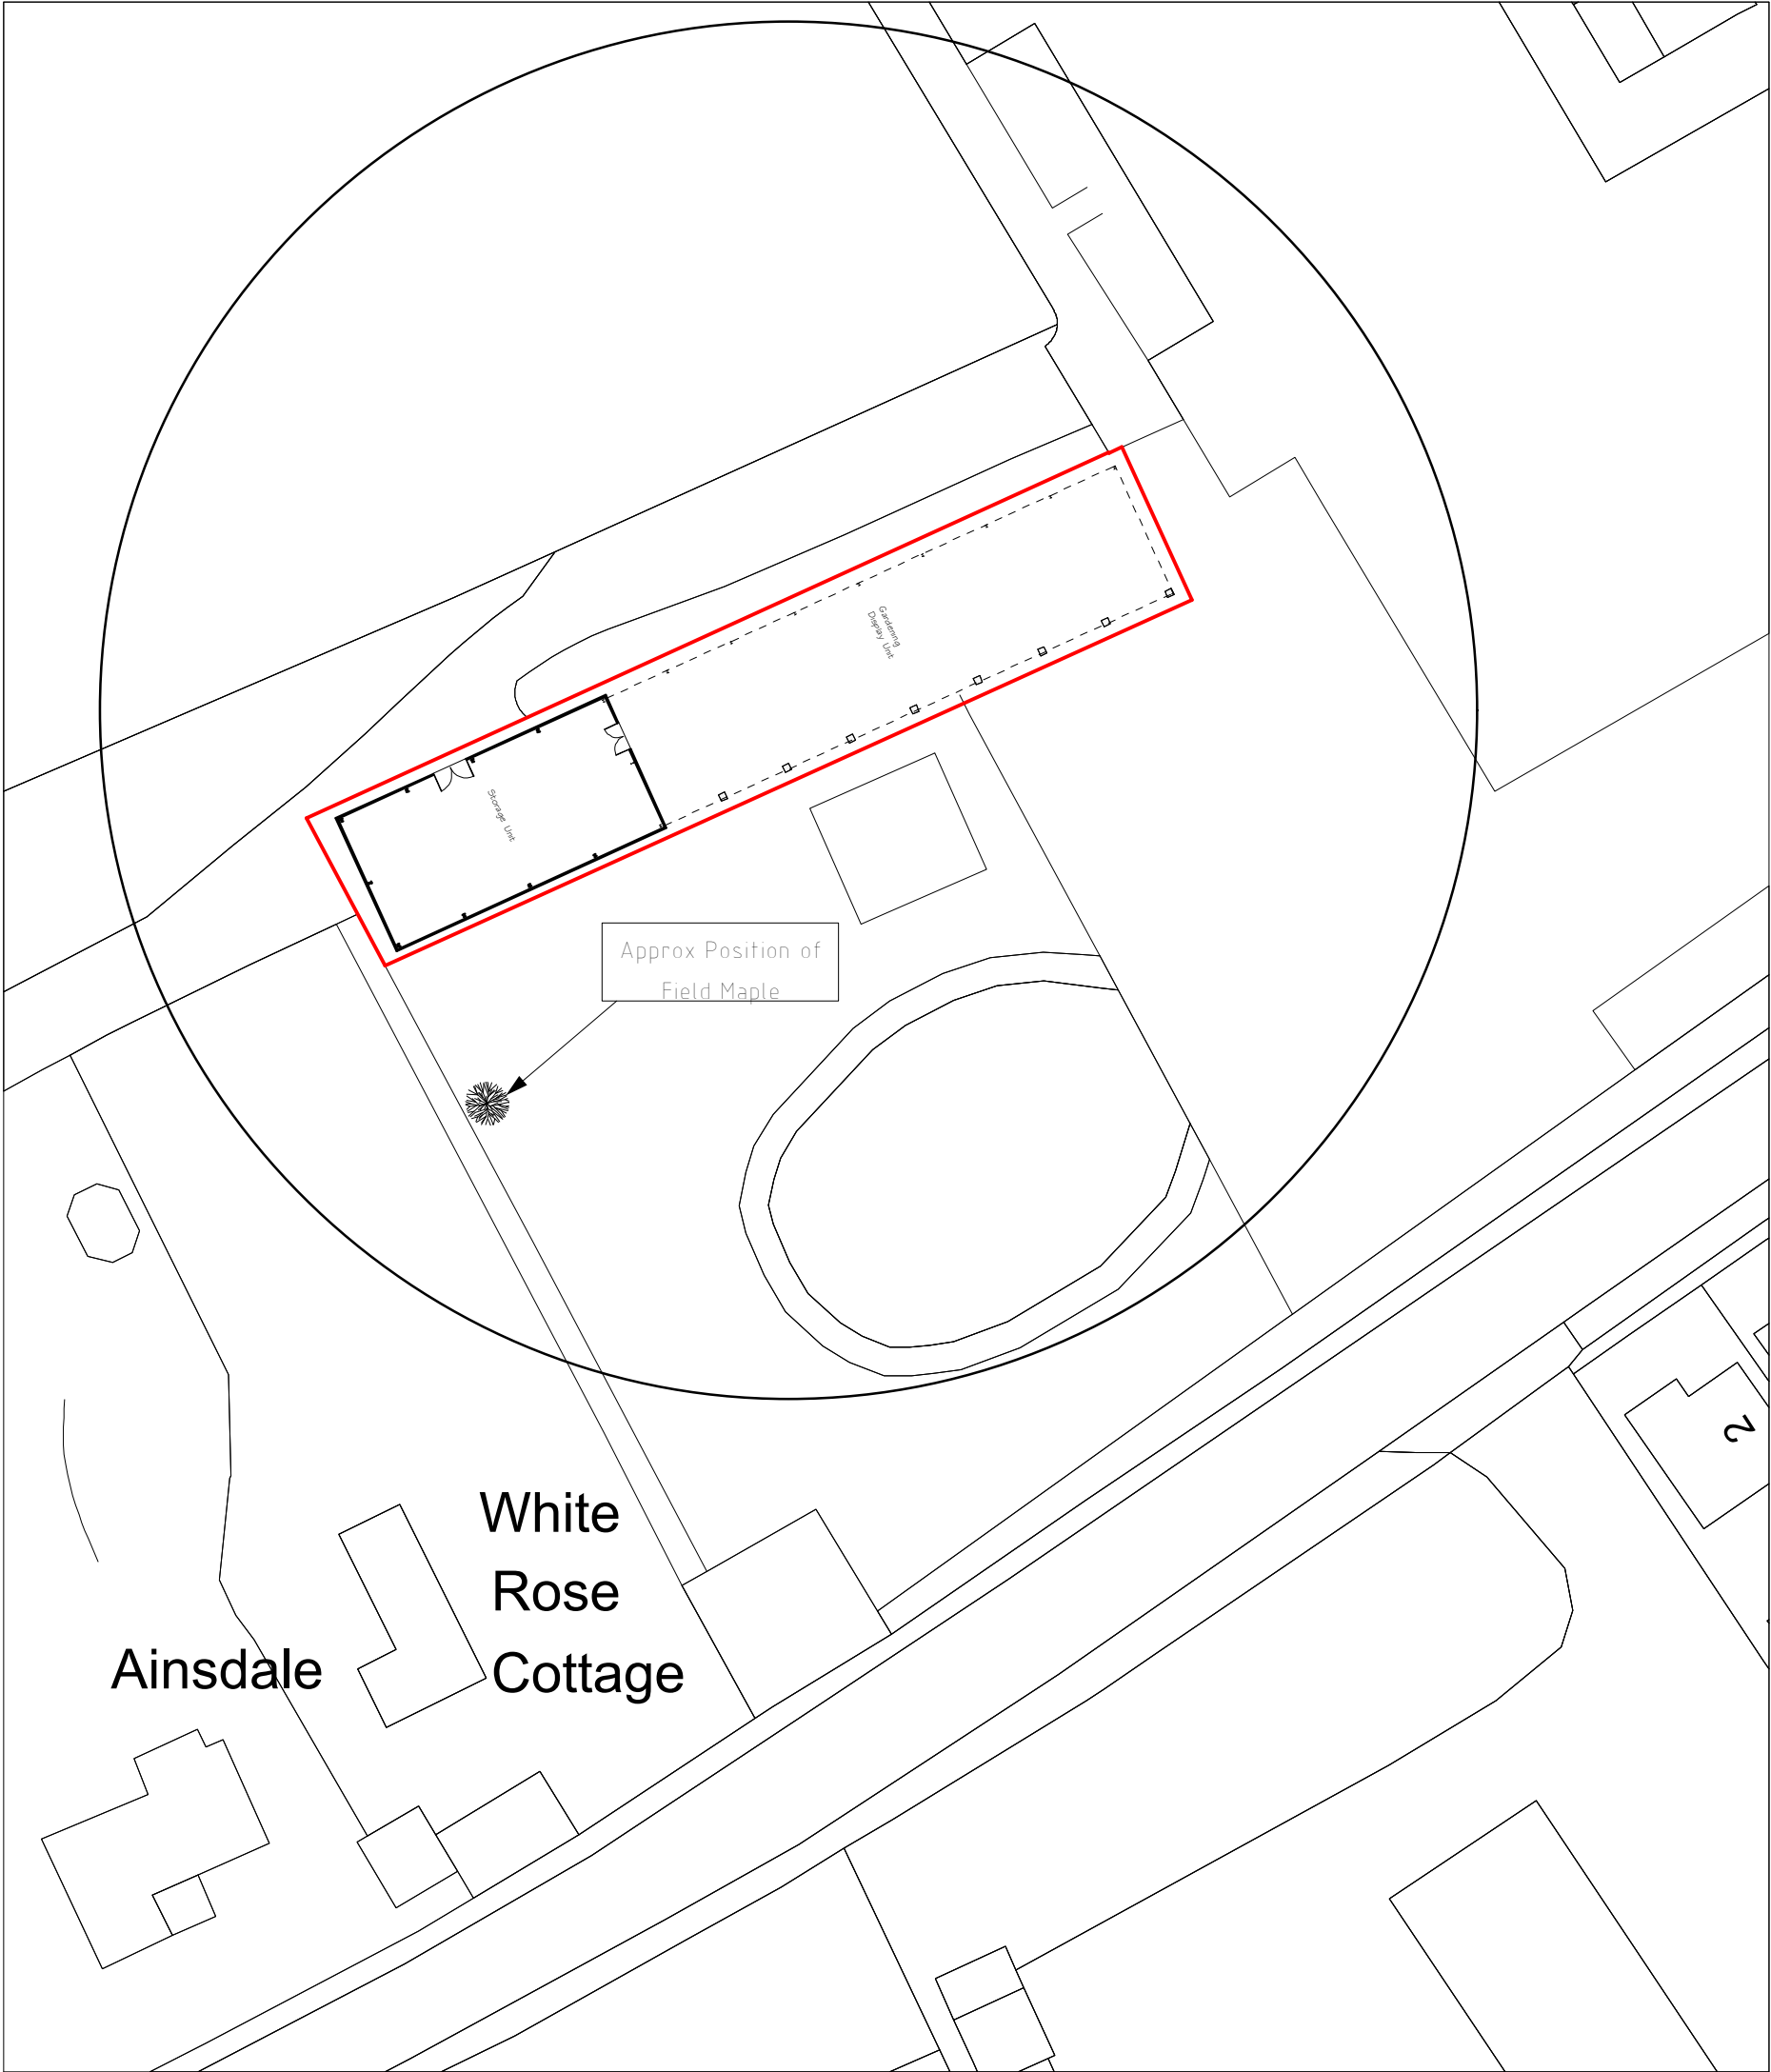

Site Plan 1:500

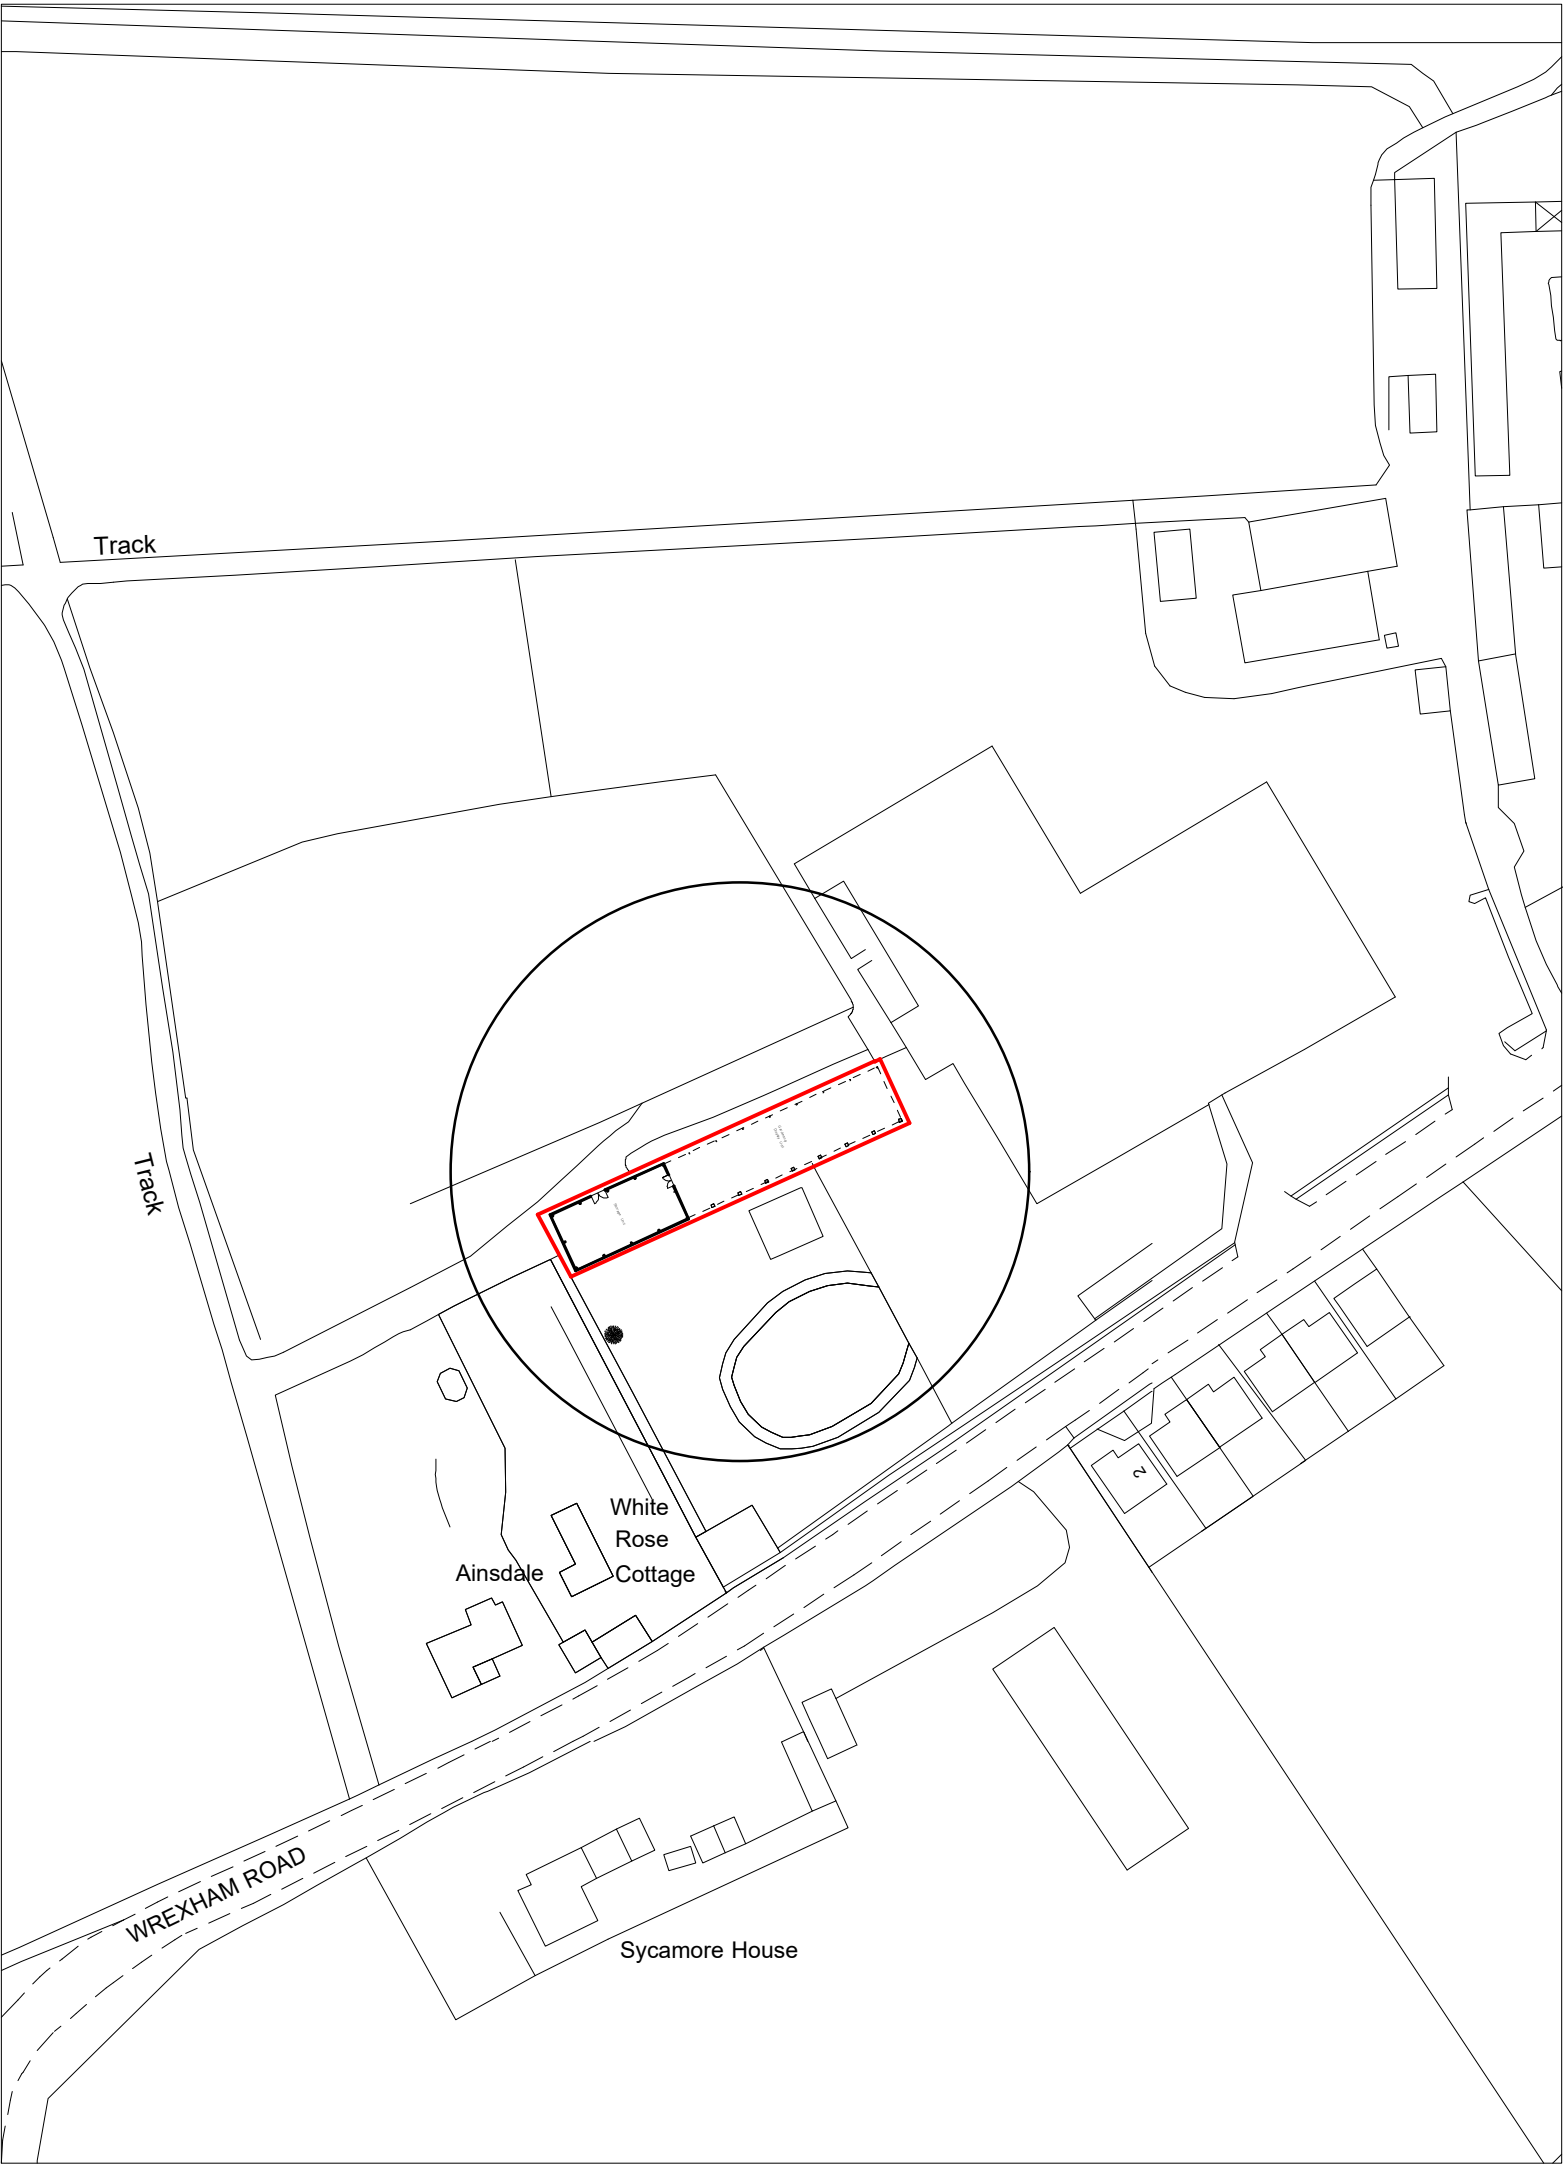

Location Plan 1:1250

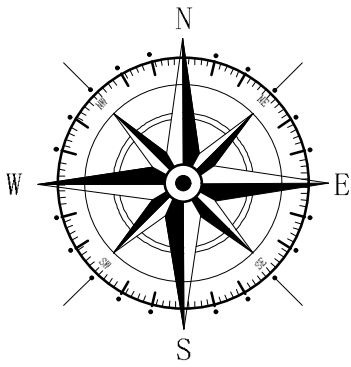

Key	
	Surrounding Buildings
	Application Site

A	04/24	Design Amendments		L F
Rev	Date	Detail		Initial

Project: Proposed Extension at
Wrexham Road Farm,
Wrexham Road,
Holt,
LL13 9YU

Title: Planning: Site & Location Plan	Scale: (A2) 1:500 & 1:1250
---	----------------------------------

Drawn By: L. Fowles	Date: April 2024
------------------------	---------------------

Drawing No: B178/006	Sheet: 1 of 1
-------------------------	------------------

blueprint
architectural services

Office 3K4,
Redwither Business Tower,
Wrexham. LL13 9XT
Tel: 01978 356500
www.blueprintarchitectural.com
© copyright all rights reserved