


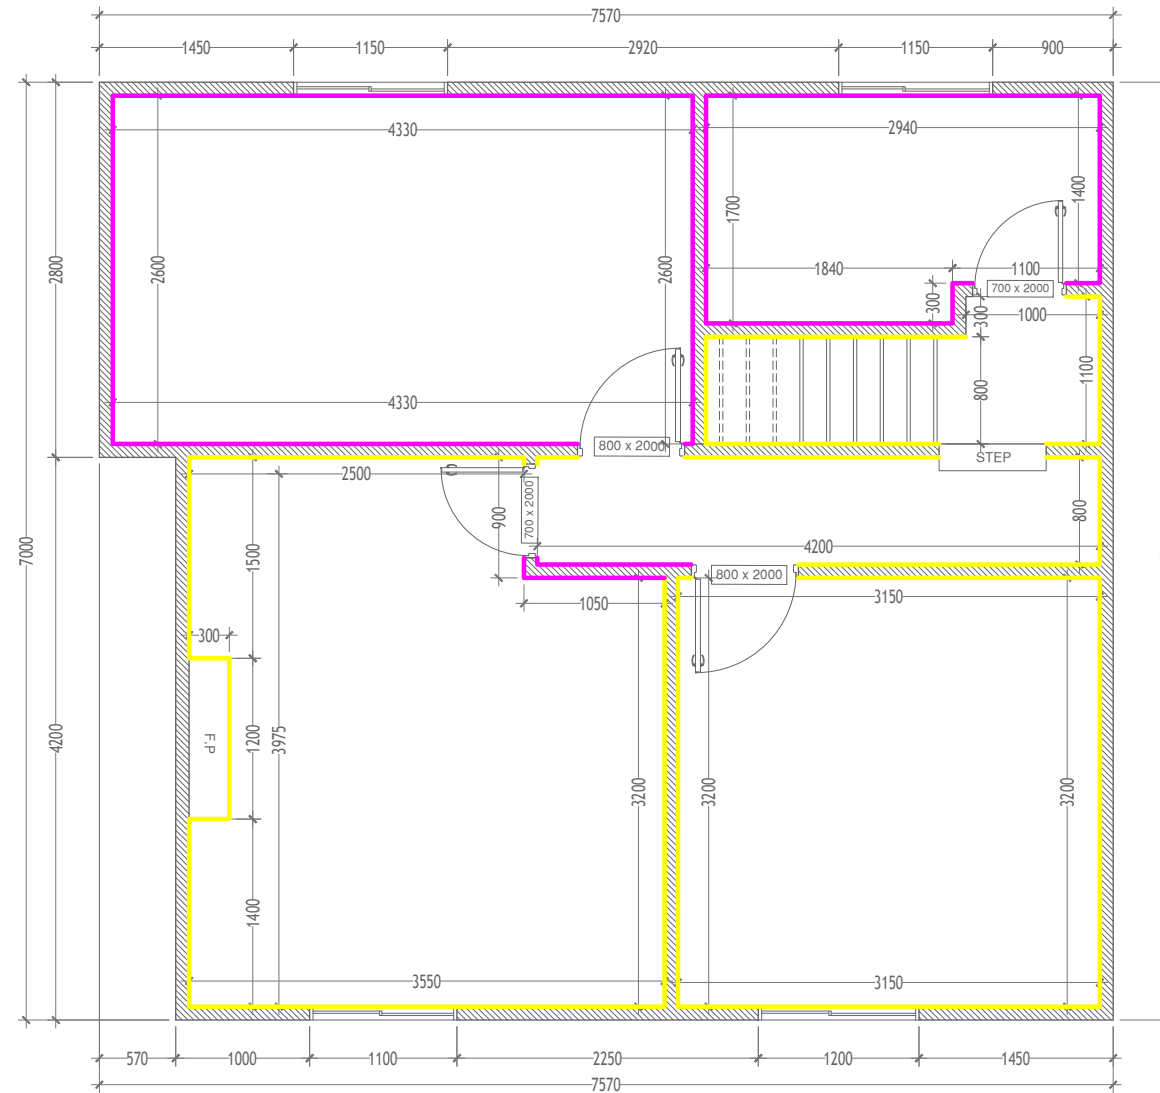

1 FIRST FLOOR PLAN
SCALE 1:50

KEY PLAN:

Lime Plaster ———
Gypsum Plaster ———

GENERAL NOTES:

CURRENT FIRST FLOOR PLAN

REV.	DESCRIPTION	REV. DATE

MUNICIPAL ADDRESS:

CINTRA, 39 SALOP ROAD
OVERTON LL 130EH

PROJECT:

CONSULTANT:

ORIGINAL DRAWING SHEET SIZE: A3		
DRAWN BY	YM	SCALE
		DATE 20-10-2023
CHECKED BY	MU	DESIGN STAGE
		ISSUE DATE -
PROJ CODE	DRAWING NO.	REVISIONS
023-145	A1.04	1

DRAWING TITLE:

FIRST FLOOR PLAN