


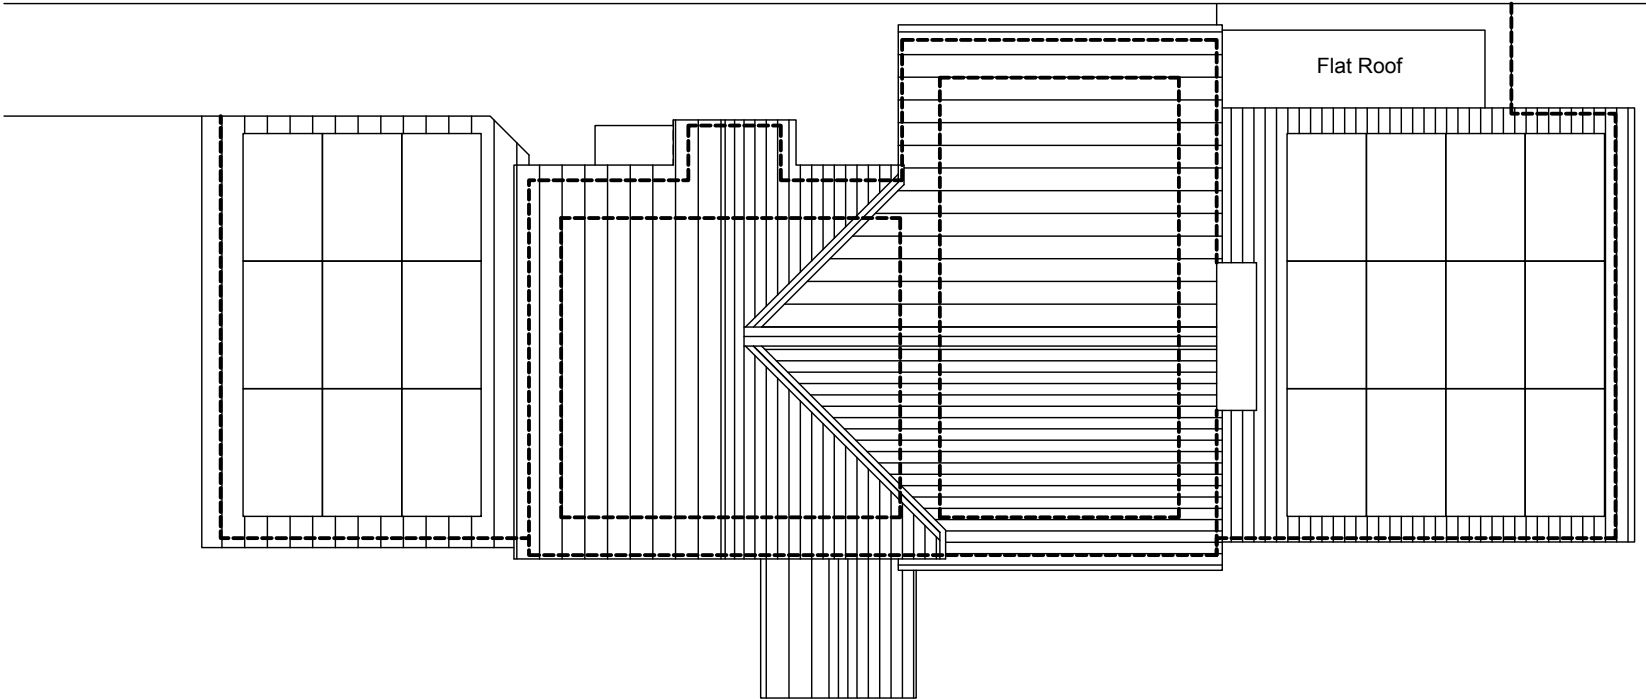

1. Roof Plan

0	TS	03.04.2023	First issue.
Rev.	By	Date	Description

Client
Mr. & Mrs. Mike Melton

Project
Tower View
Alma Road
Froncysyllte
LL20 7PY

Drawing Title
Roof Plan

Drawn By	TS	Date	March 2024
Job No.	P478	Status	Planning
Dwg No.	L07	Rev.	0
Scale@ A3	1:100		



ARCHITECTURE WORKS

RESIDENTIAL COMMERCIAL INDUSTRIAL

The Coach House
Warrington Road
Mickle Trafford
Chester
CH2 4EA

Tel: 01244 300199
Mobile: 07974 674674
Email: toby@architecture.works

