



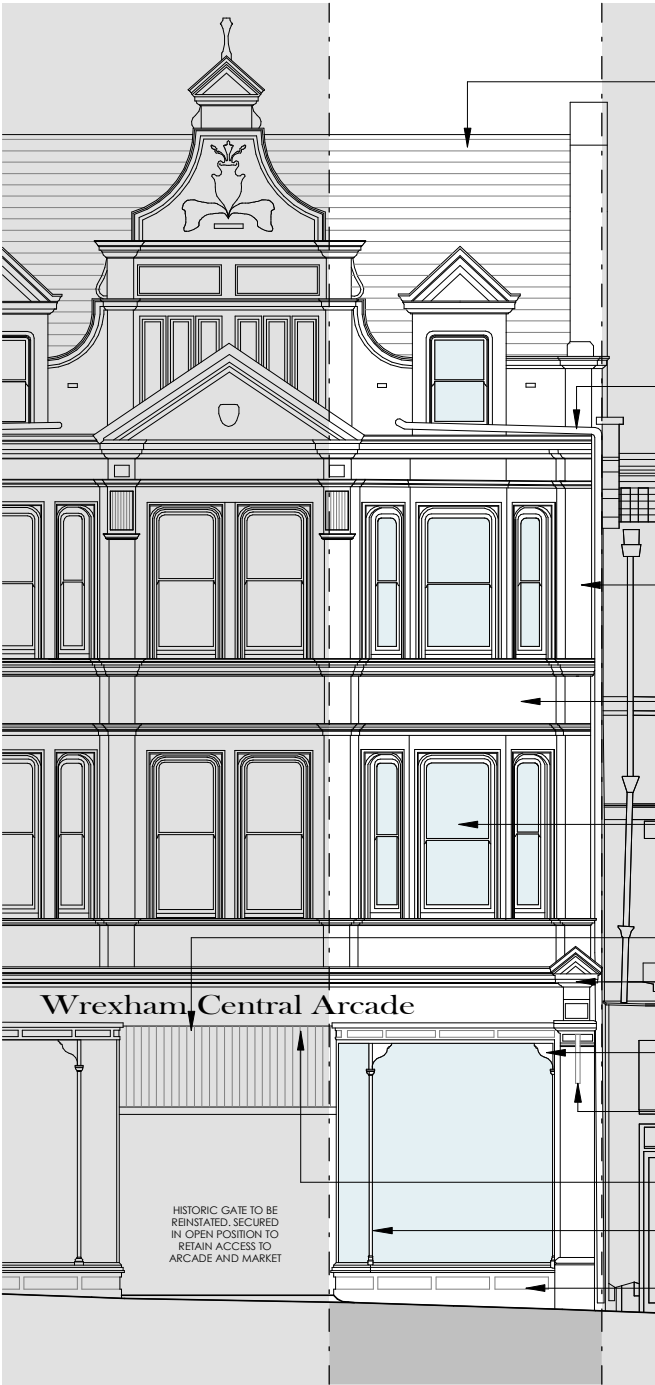


FRONT ELEVATION

SCALE: 1 : 100

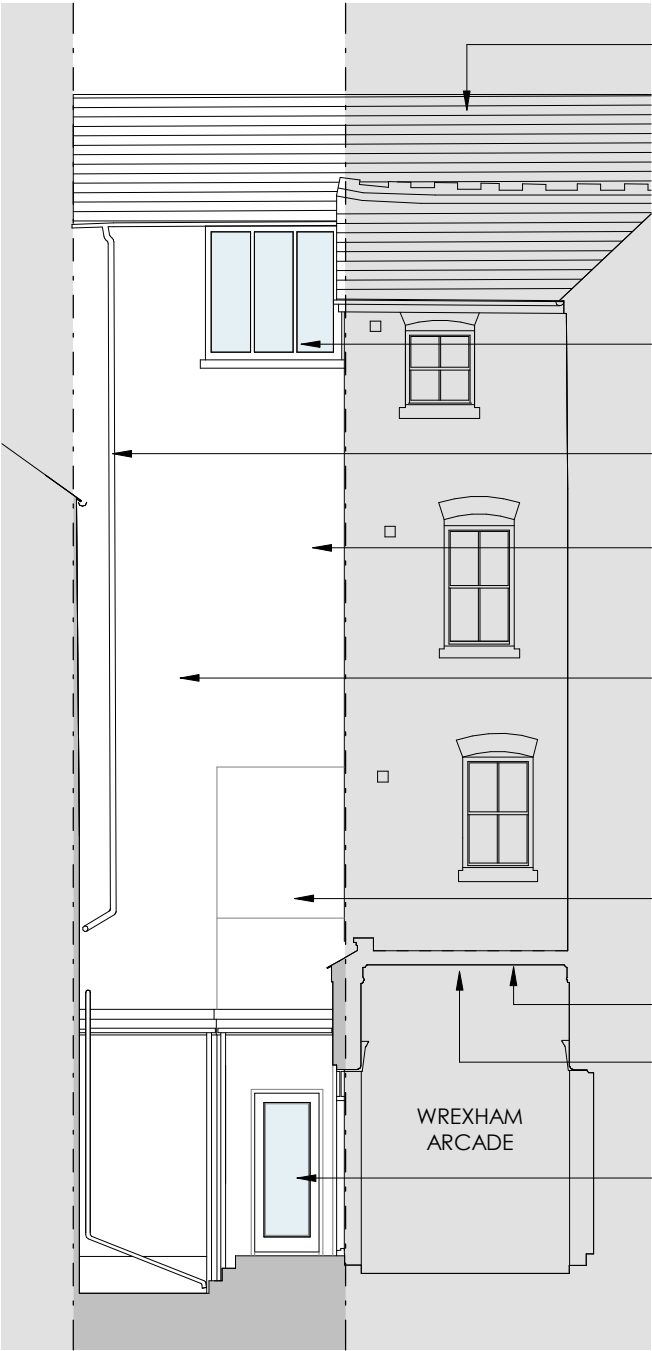


REAR ELEVATION

SCALE: 1 : 100

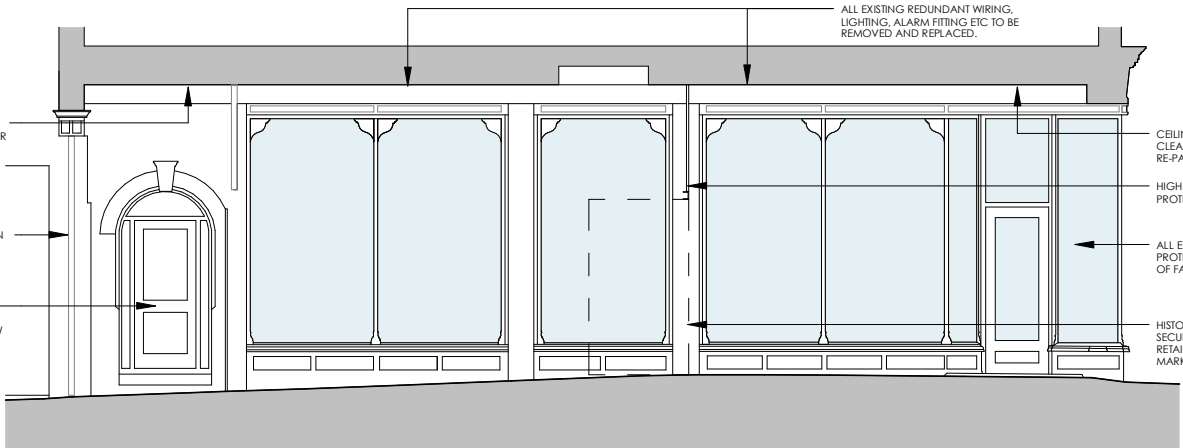

ARCADE ELEVATION

SCALE: 1 : 100

 

VISUAL SCALE 1:100 @ A3

REV	DESCRIPTION	DATE	BY

THIS DRAWING IS THE COPYRIGHT OF AINSLEY GOMMON ARCHITECTS. CHECK ALL DIMENSIONS ON SITE. DISCREPANCIES TO BE NOTIFIED TO ARCHITECT. ELEMENTS OF STRUCTURE SHOWN ARE INDICATIVE AND FOR GUIDANCE. FINAL DESIGN TO BE AS STRUCTURAL ENGINEERS DETAILS AND SPECIFICATION.

PROJECT
58A HOPE STREET,
WREXHAM
for JR + MARGO Ltd

DRAWING TITLE
PROPOSED ELEVATIONS -
PLANNING

SCALE	DATE	DRAWN	CHECKED
1 : 100 @A3	24/01/24	IP	TM

DRAWING
STATUS
PLANNING

JOB No	DRAWING No	REVISION
2296	201	

AG | **A** AINSLEY GOMMON ARCHITECTS
1 PRICE STREET, HAMILTON SQUARE, BIRKENHEAD, MERSEYSIDE, CH41 6JN
Tel: 0151 647 5511 | birkenhead@agarchitects.co.uk | www.agarchitects.co.uk

PRINTED: 02/02/2024 16:47:46

A3