


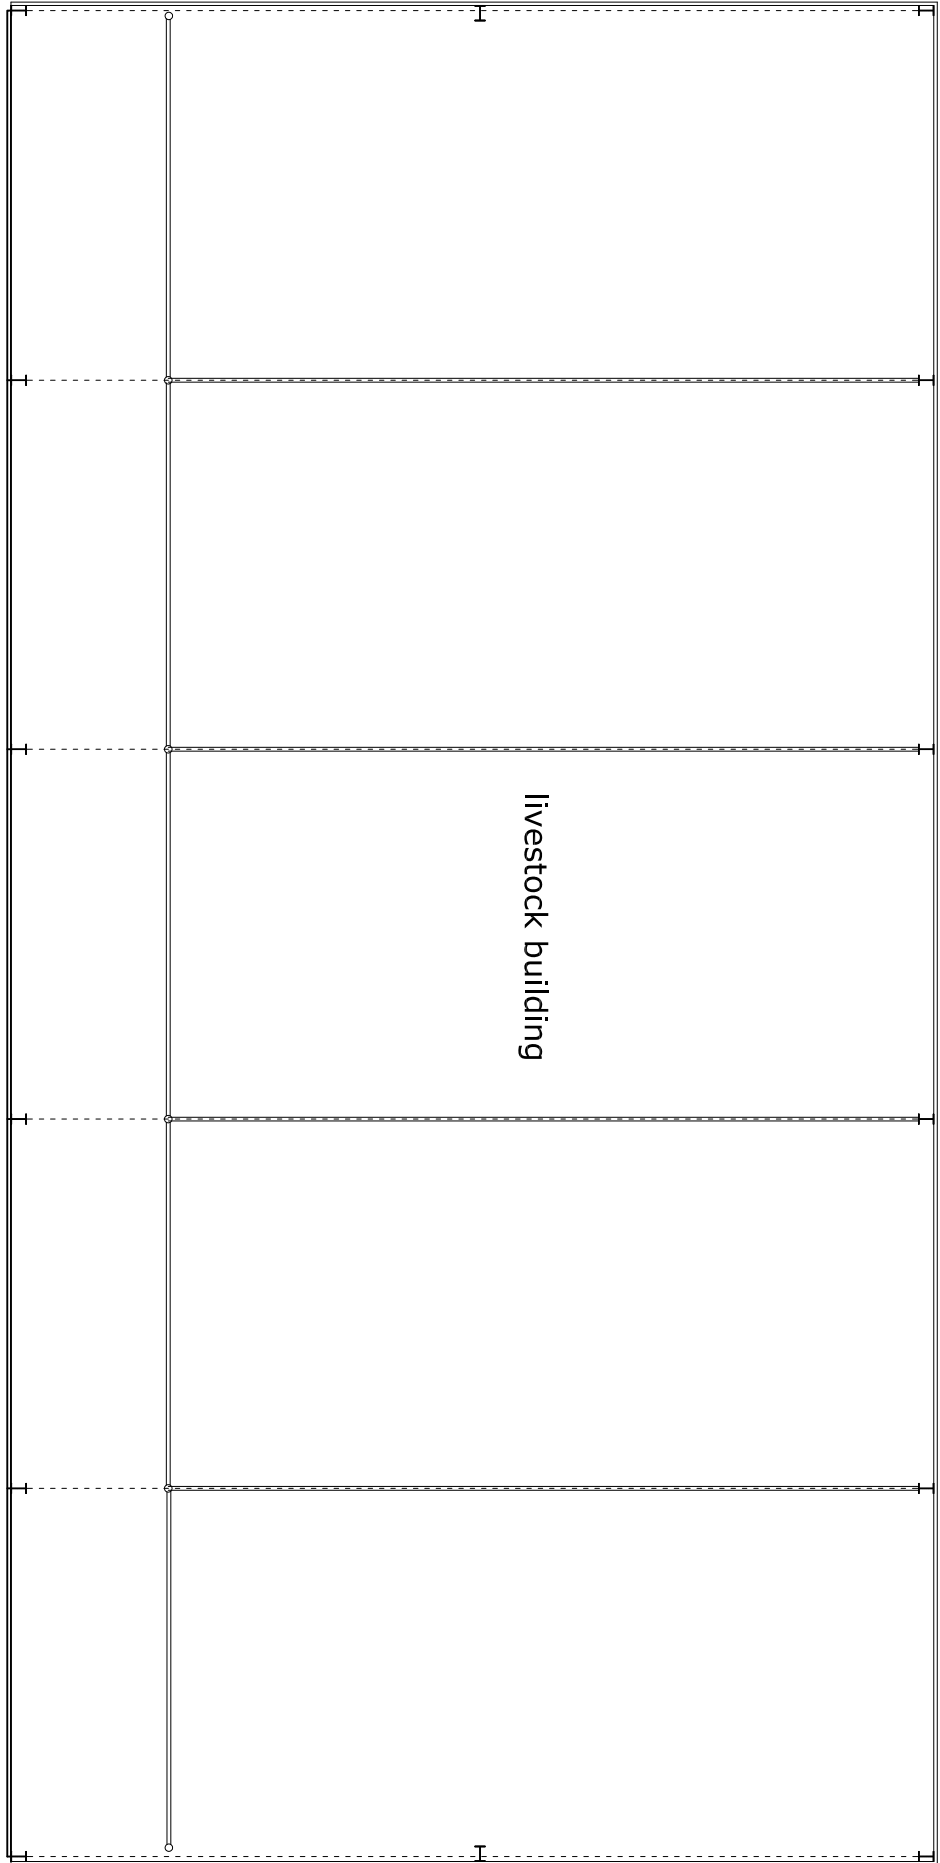


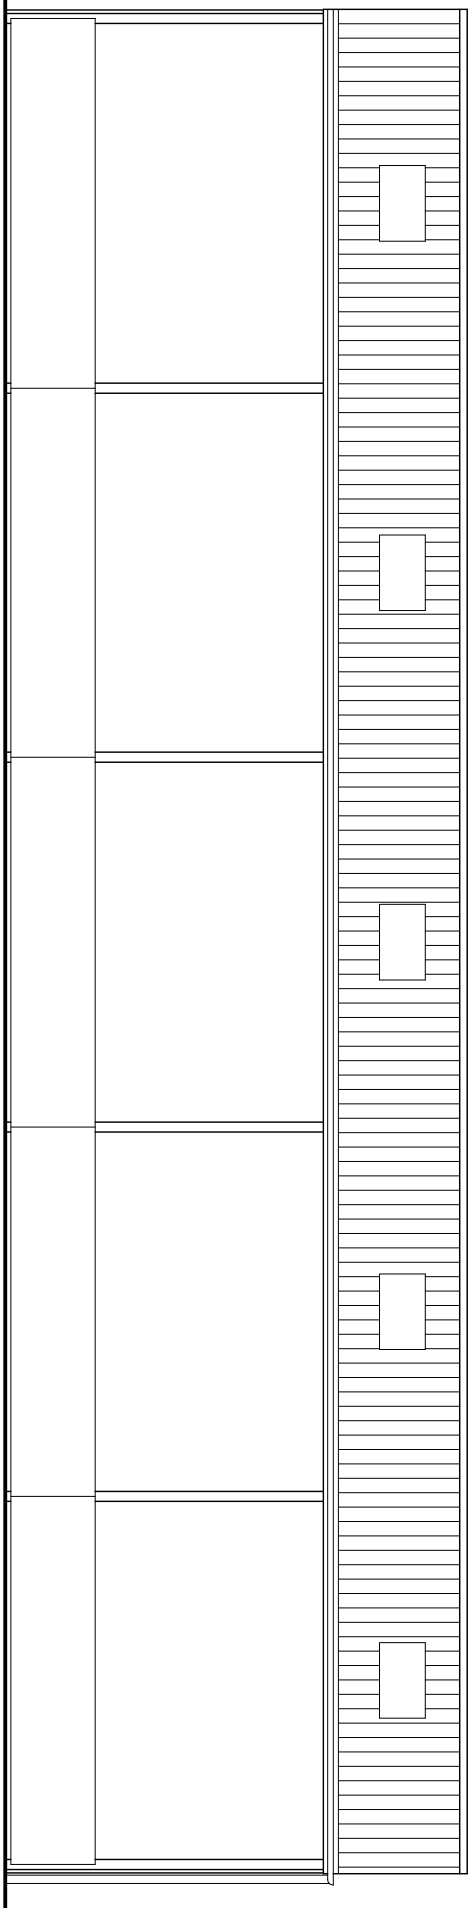


Existing Floor Plan

 


Existing South Elevation

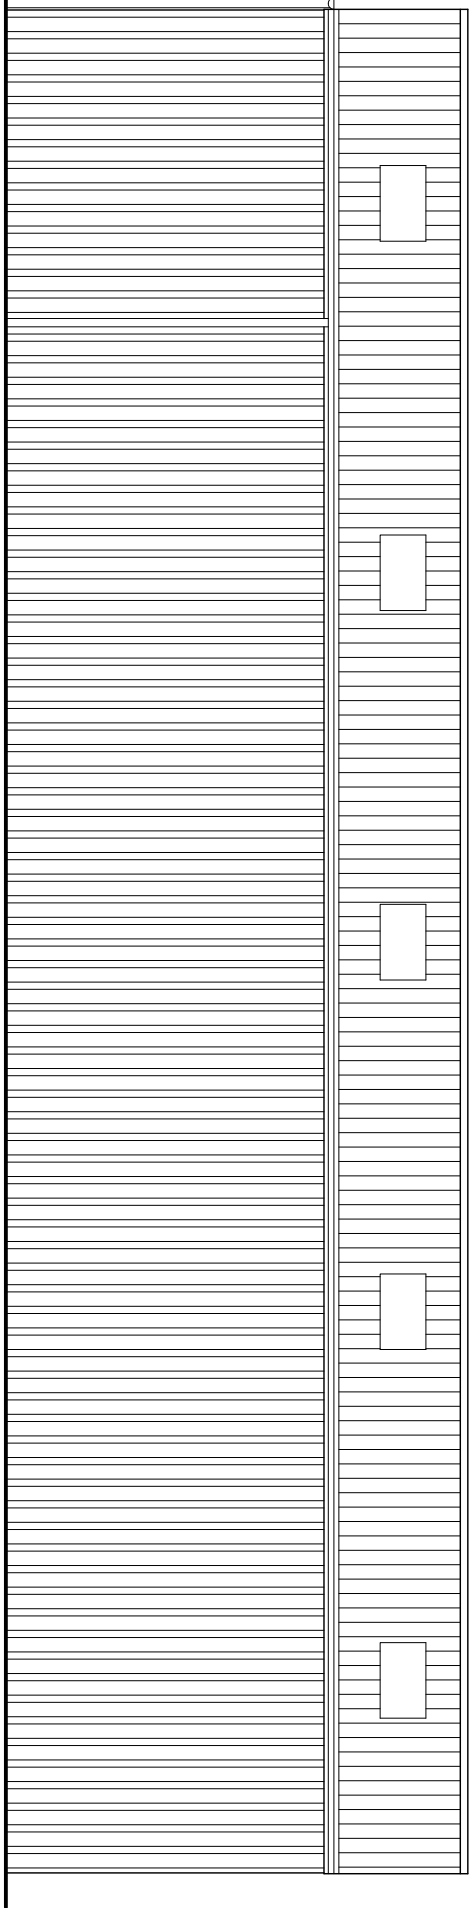


Existing North Elevation

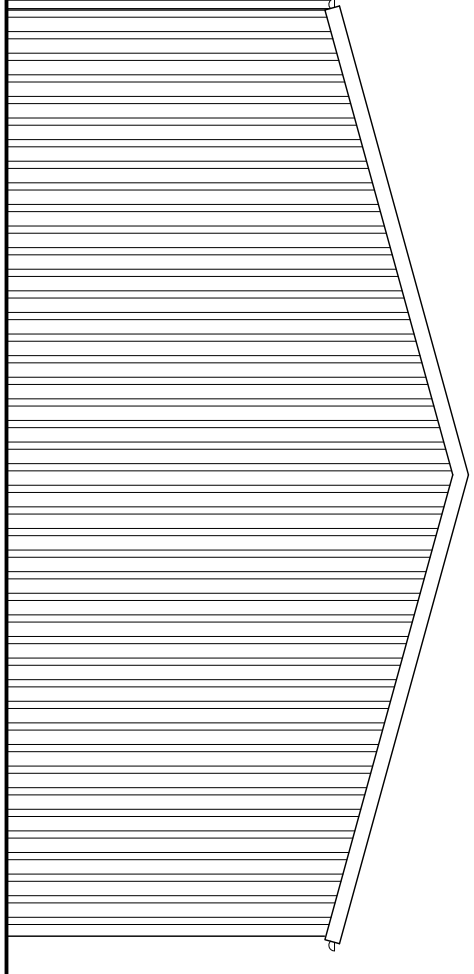


Existing West Elevation

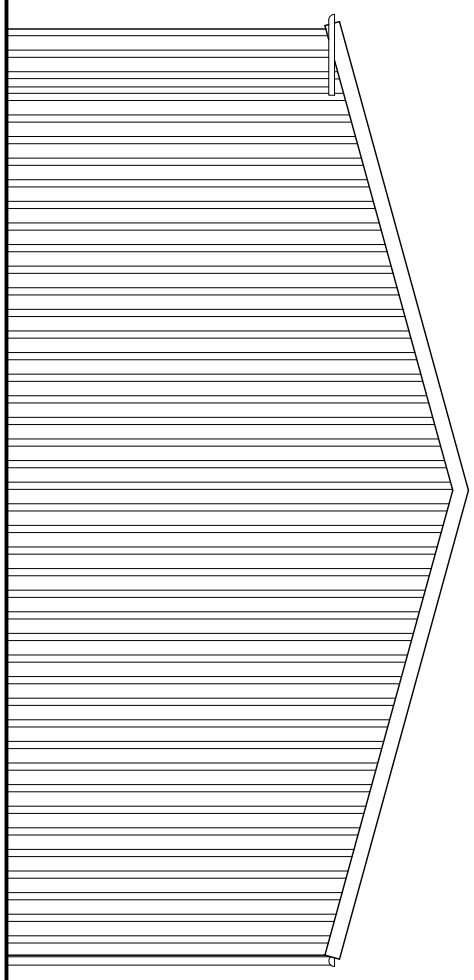


Existing East Elevation

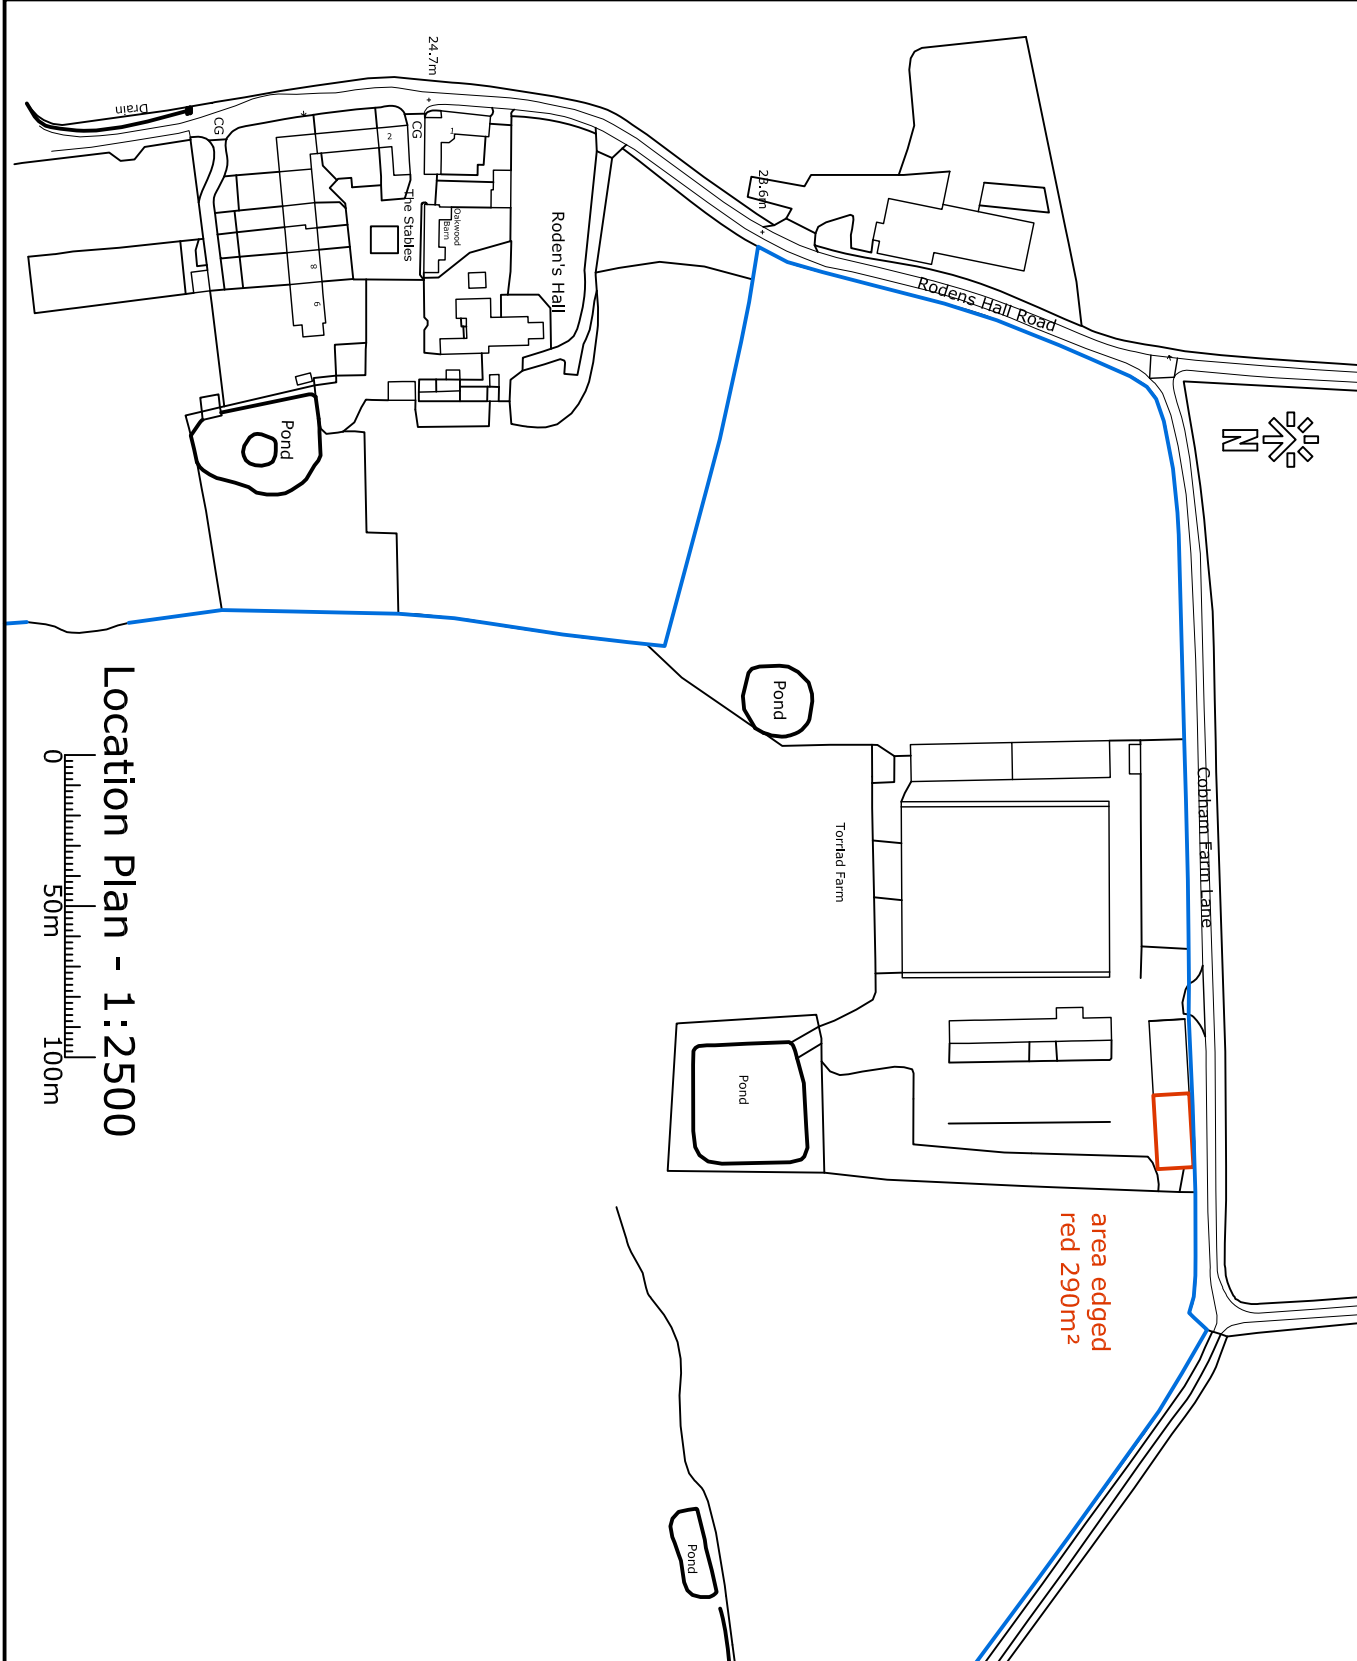


Location Plan - 1:2500

 

© Crown copyright 2024. All rights reserved.
License number AC0000816843

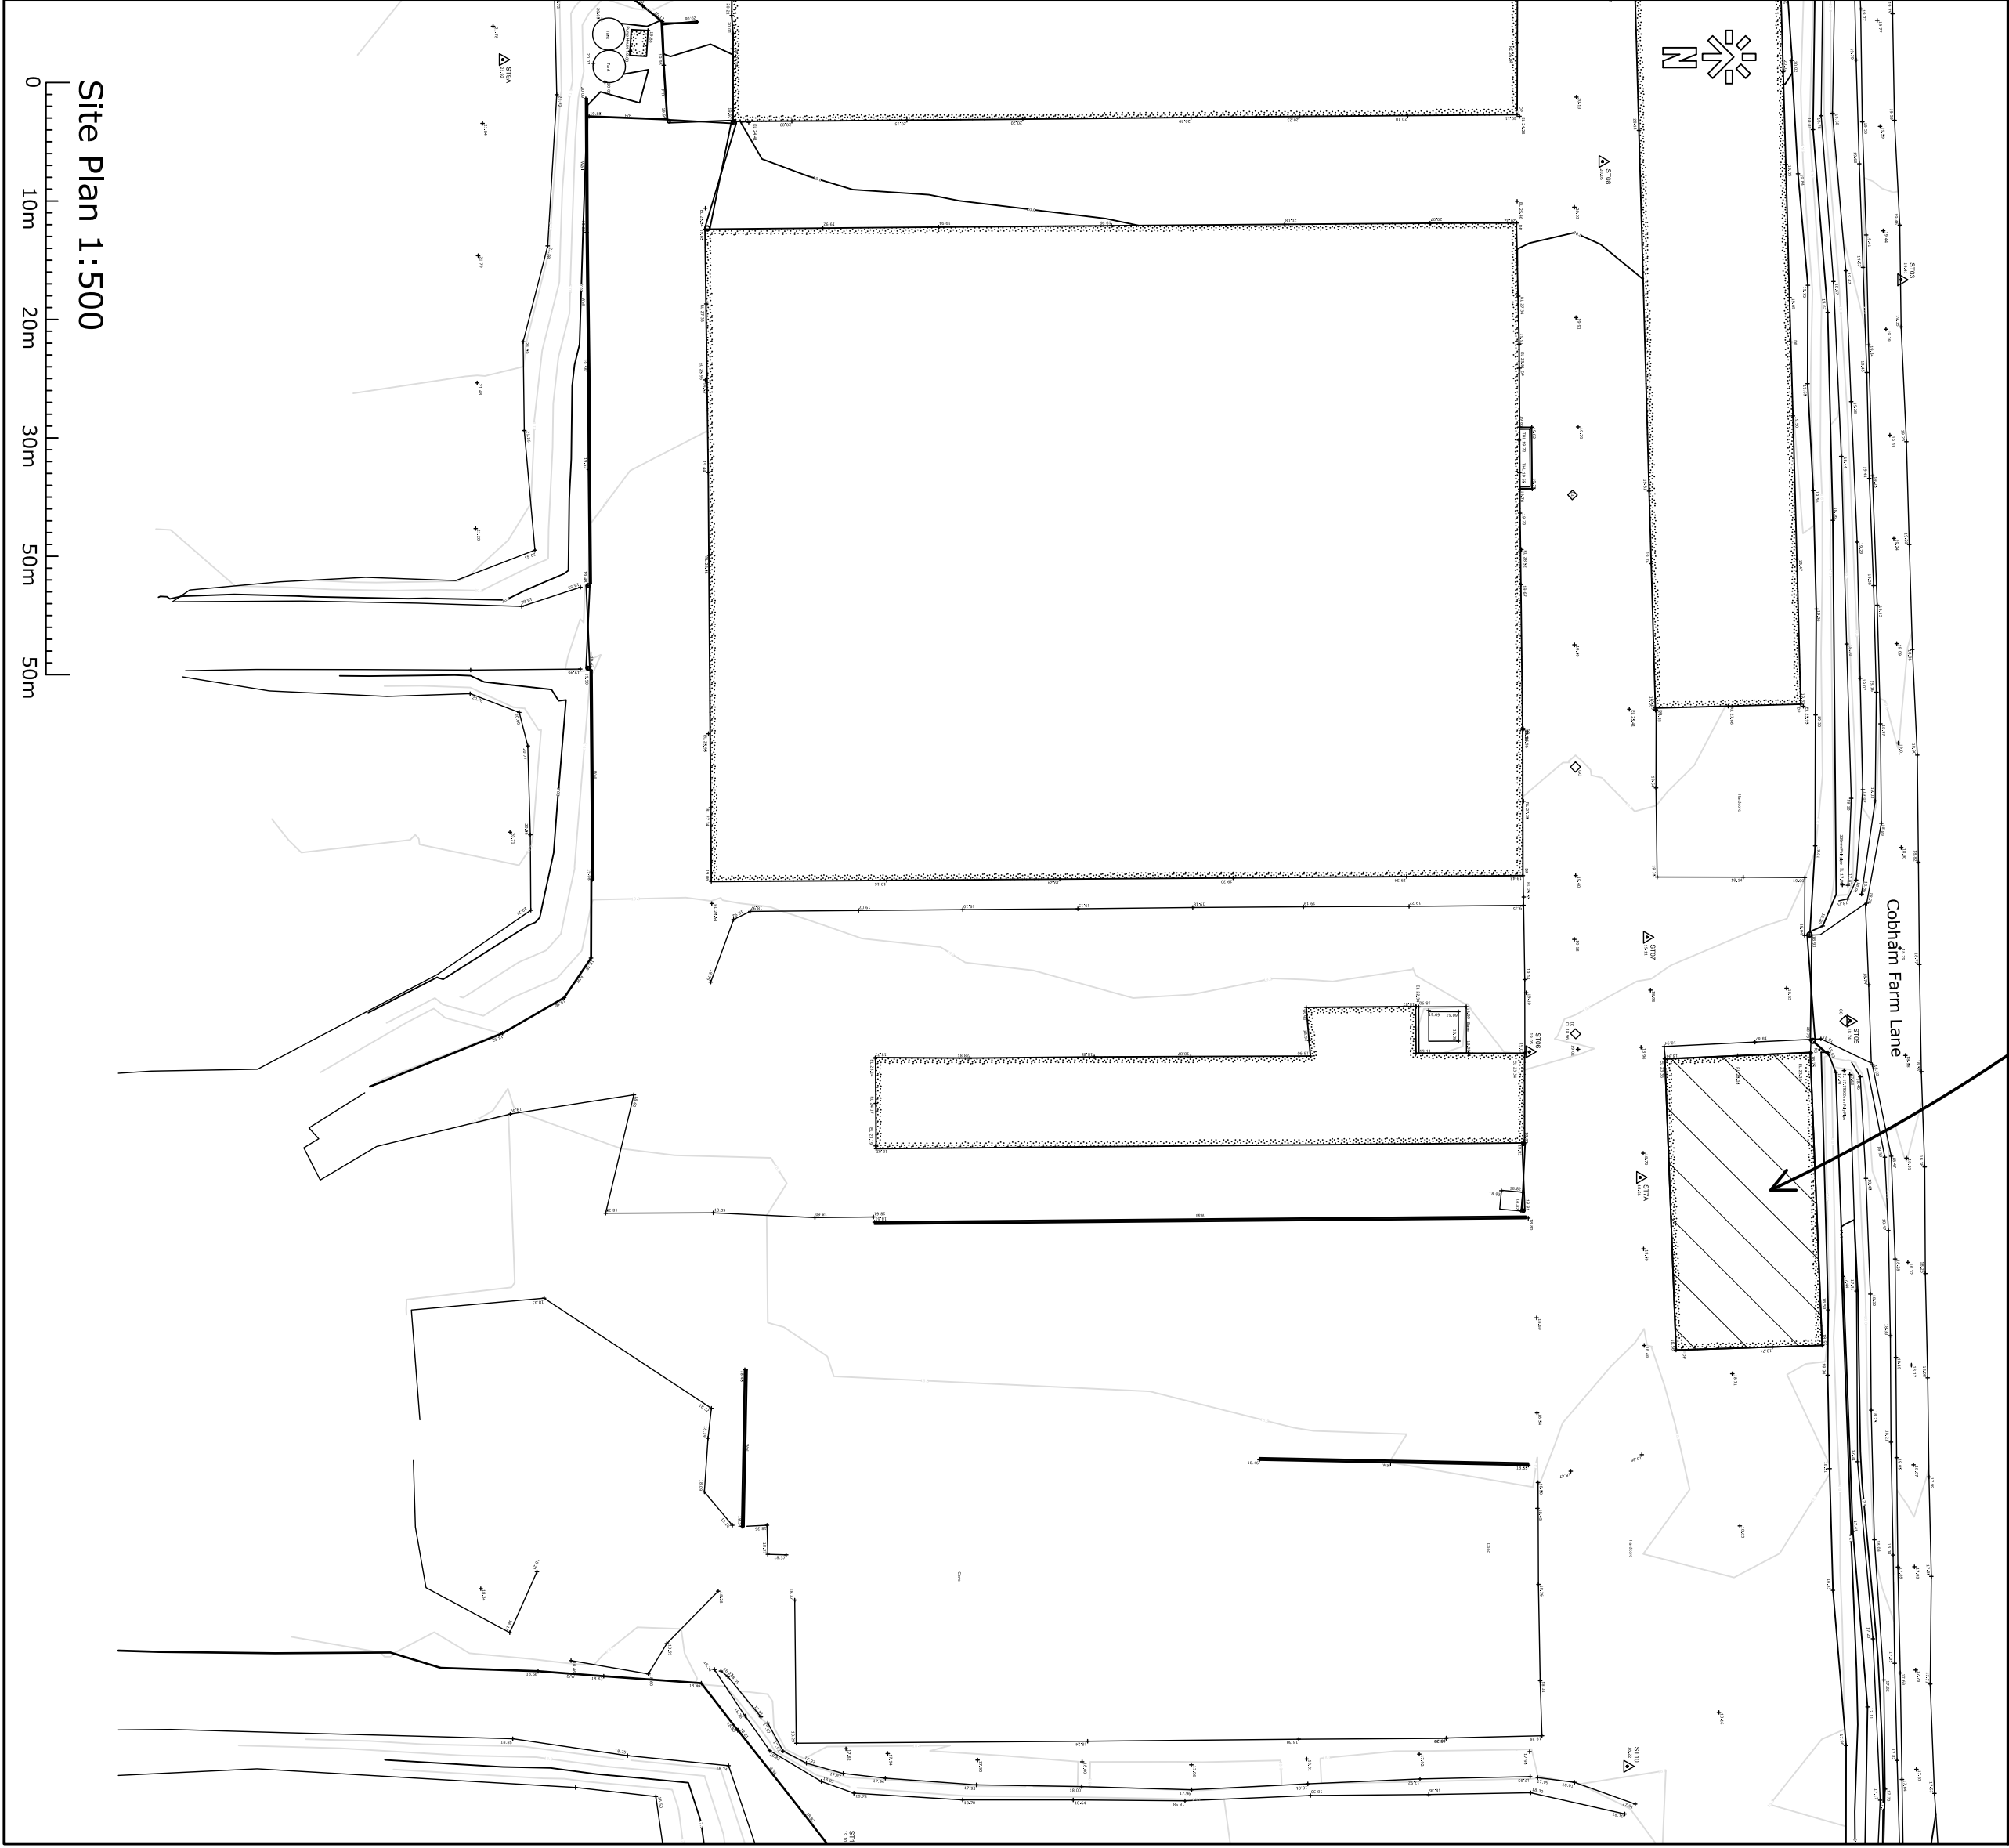

Site Plan 1:500

 

Title: Existing Livestock Building Torriad Farm, Bowling Bank, Wrexham, LL13 9RT			
Client: Torriad Farms Ltd			
Scale: 1:100, 1:500, 1:2500@A1		Drawing number: 1195-02	
Date: 29/02/24	Drawn by: SB	Revision:	

2 Lady Anne Court, Wheelock Street,
Middlewich, Cheshire CW10 9AG
Telephone 01606 834020