




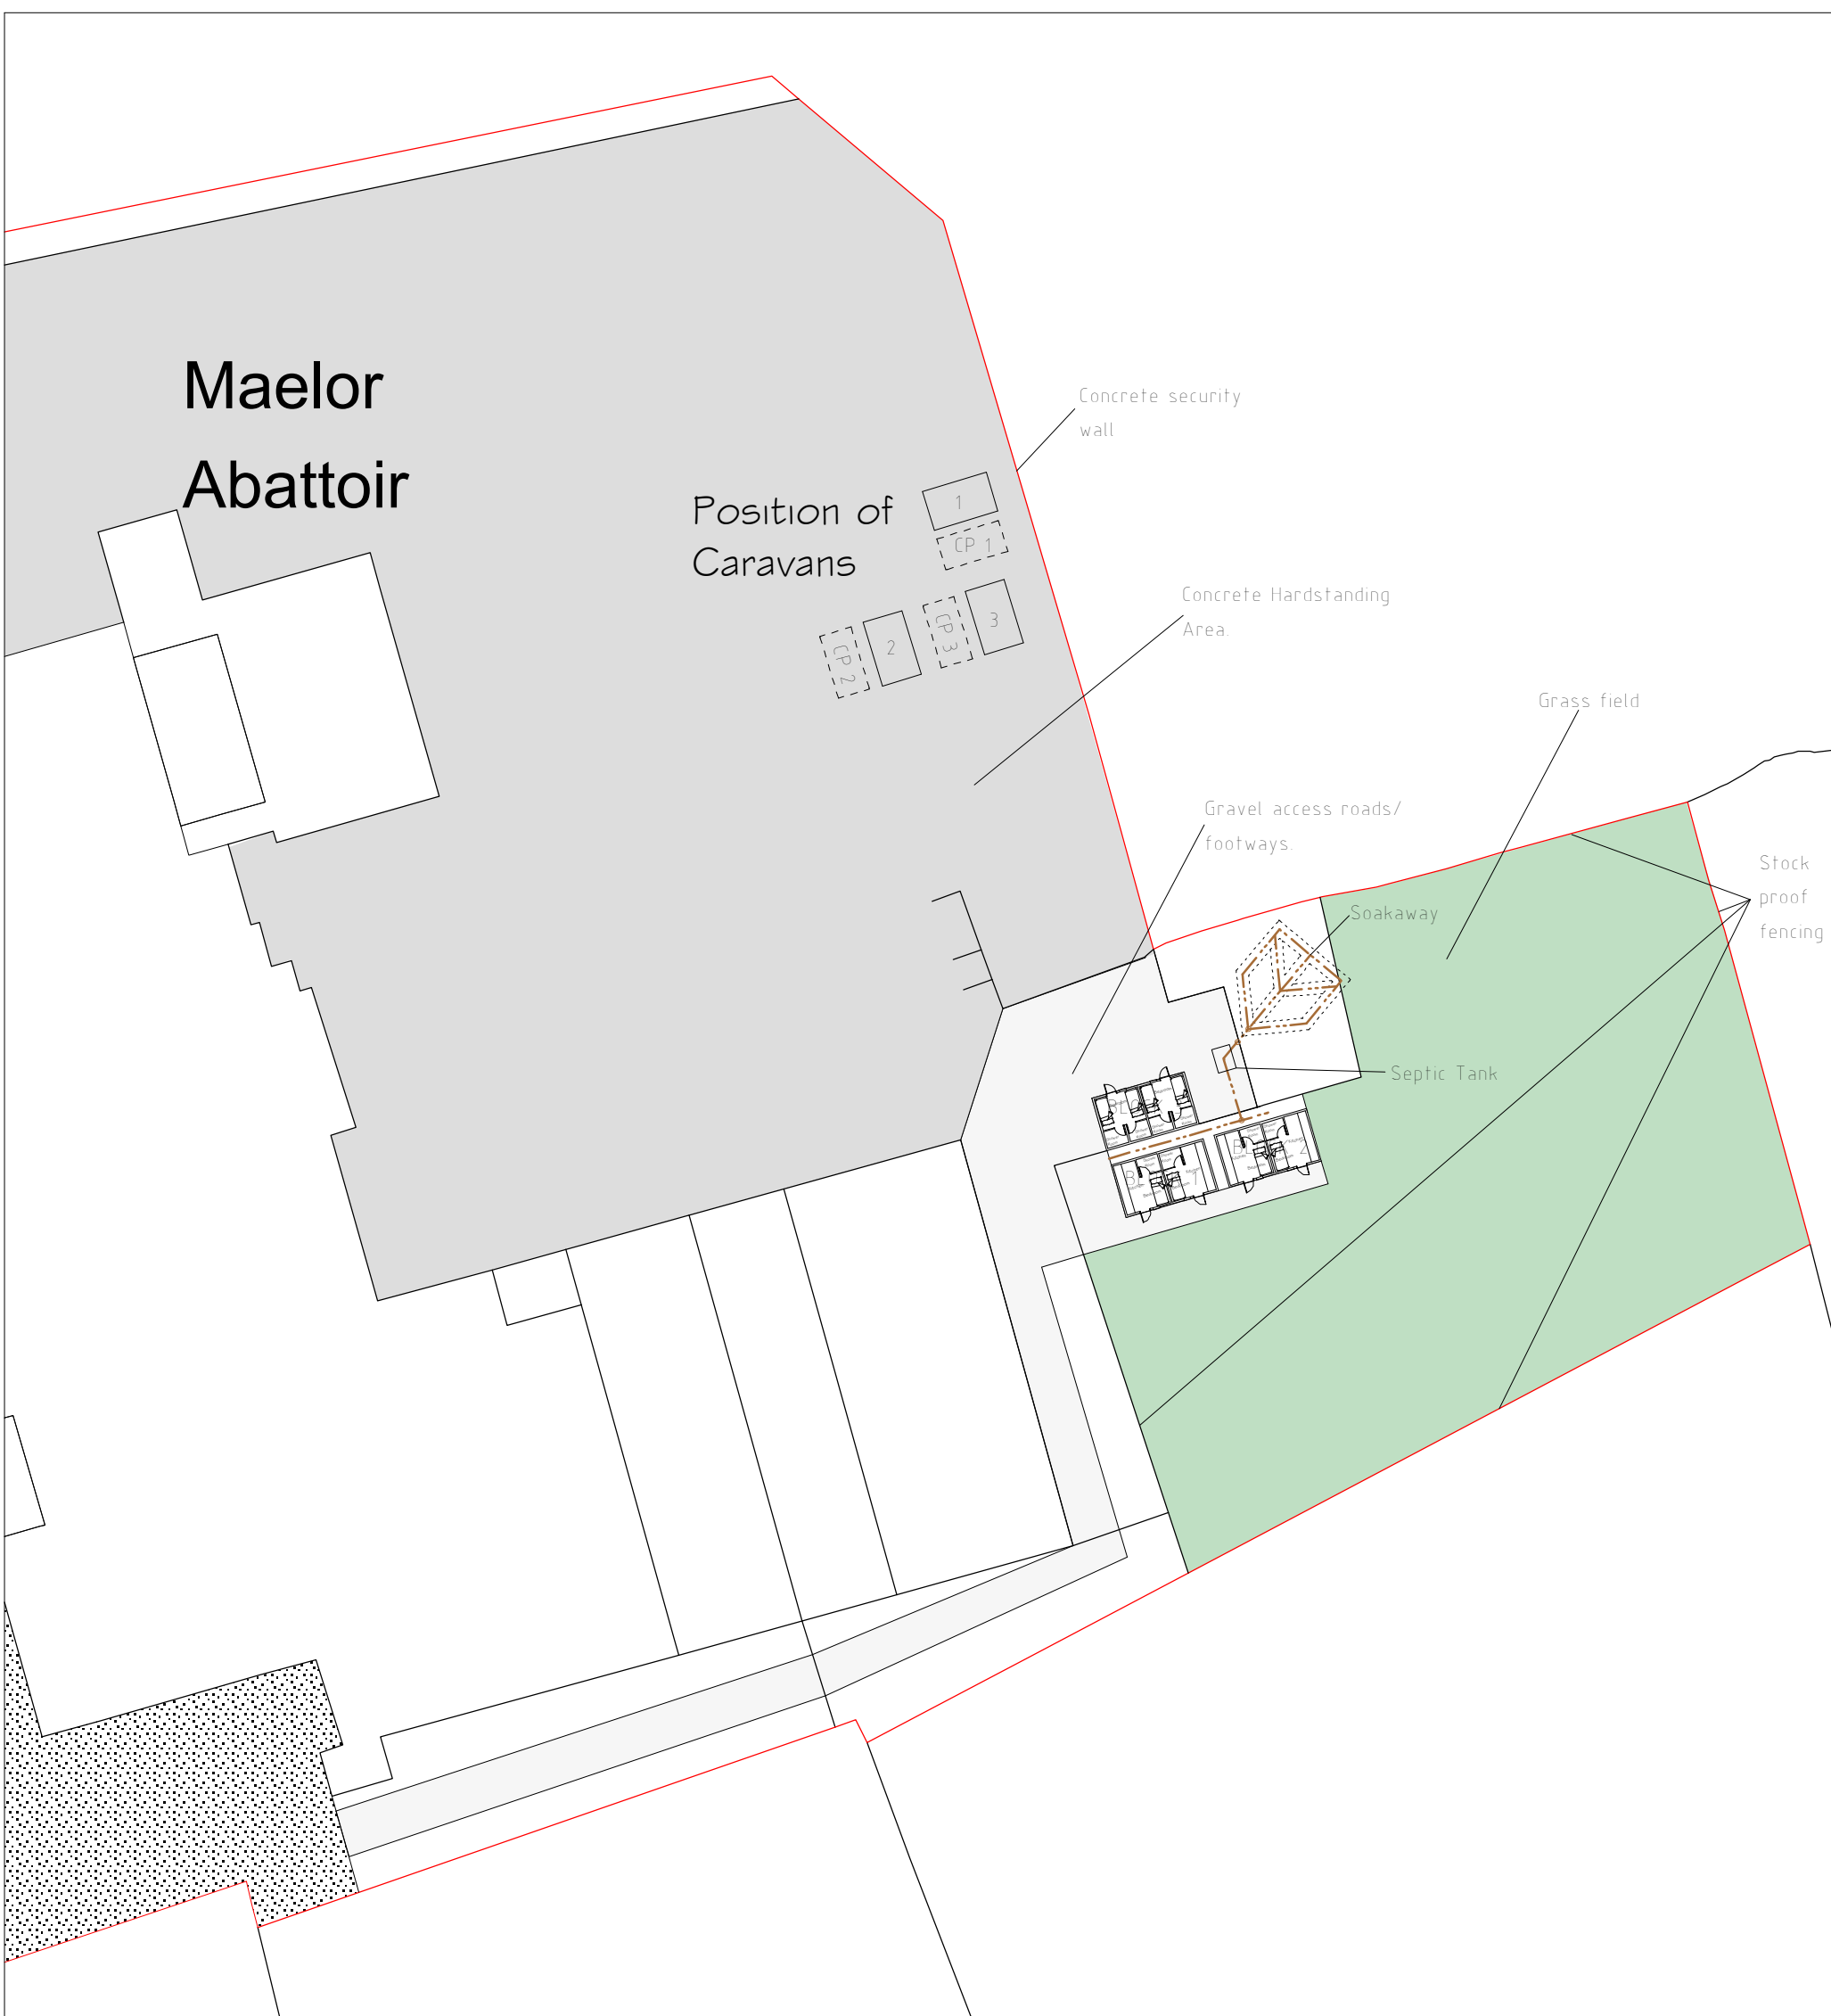

Site Plan 1:500

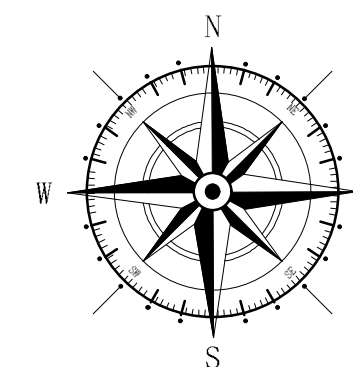

Location Plan 1:1250

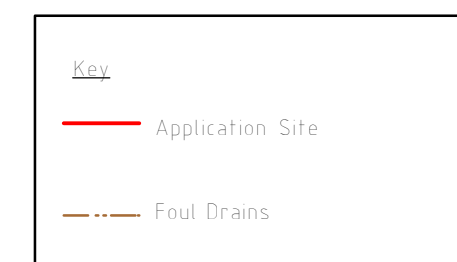

B	04/24	Drainage Info Added	D J E
A	02/24	Planning Amends	D J E
Rev	Date	Detail	Initial

Project: Maelor Abattoir Bedwell Road Wrexham LL13 OTS	
Title: Site & Location Plan	Scale: (A2) 1:500 & 1:1250

Drawn By: L.Fowles	Date: Oct 2023
Drawing No: F053/003	Sheet: of