


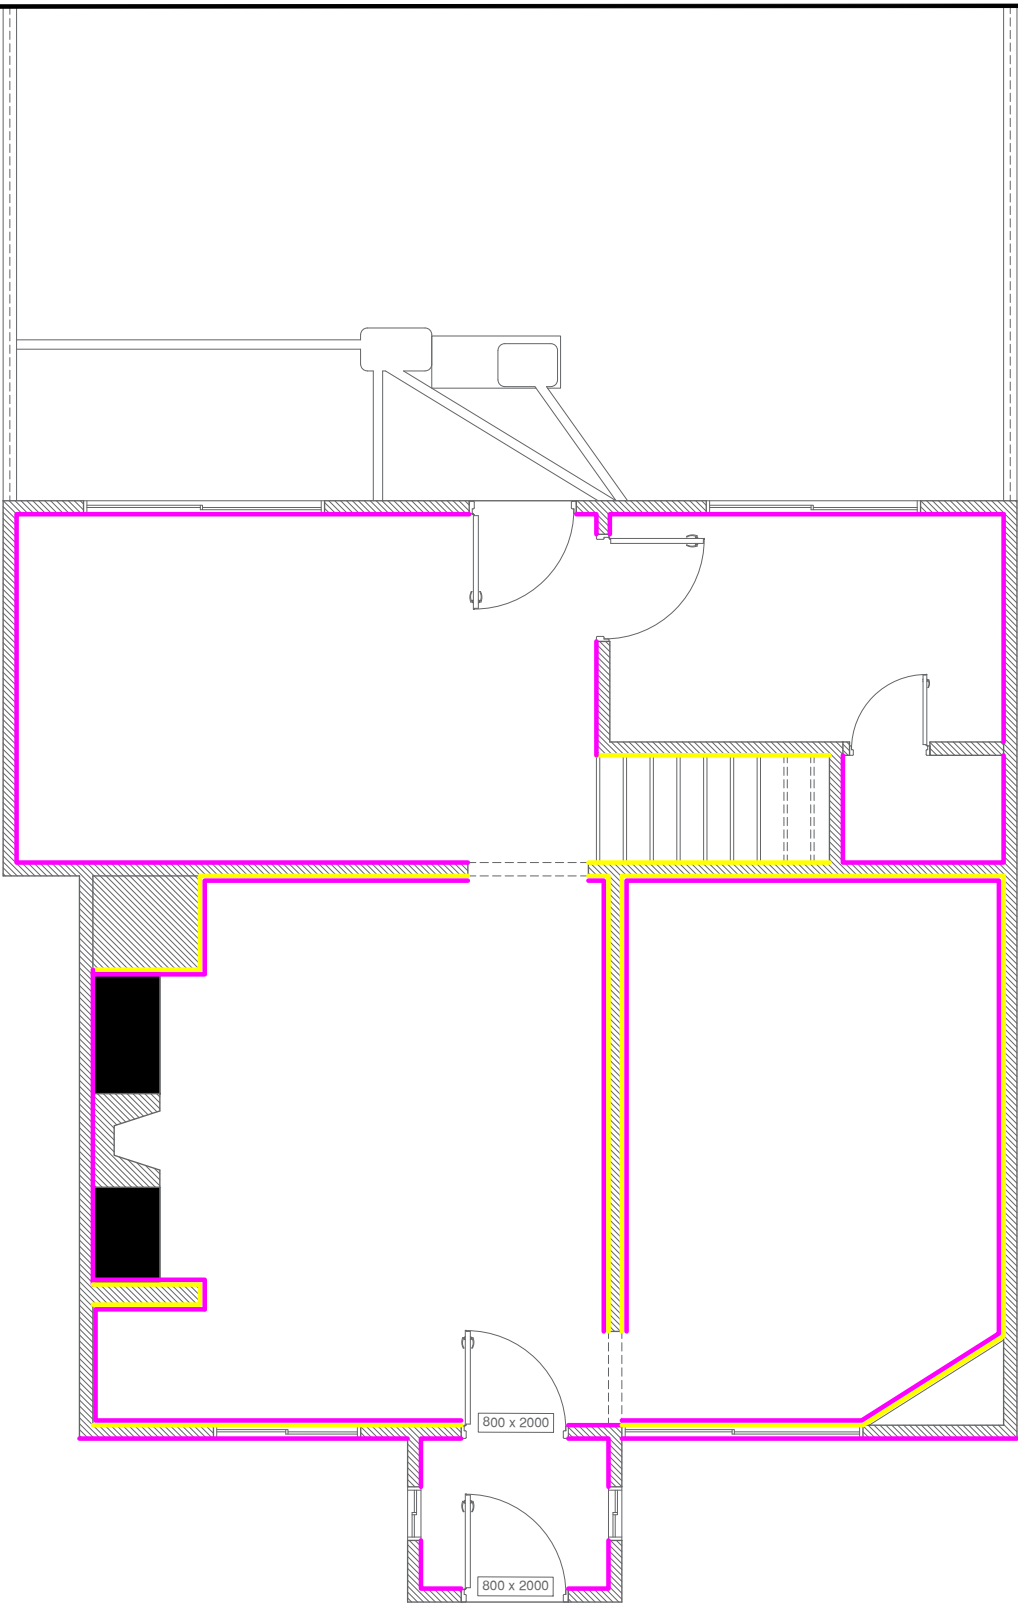

1 GROUND FLOOR PLAN
SCALE 1:50

KEY PLAN:		GENERAL NOTES:		REV.		DESCRIPTION		REV. DATE		MUNICIPAL ADDRESS:		PROJECT:		CONSULTANT:		ORIGINAL DRAWING SHEET SIZE: A3				DRAWING TITLE:			
Lime & Gypsum		PREVIOUS GROUND FLOOR PLAN								CINTRA, 39 SALOP ROAD OVERTON LL 130EH						DRAWN BY		YM		SCALE		MAIN FLOOR PLAN	
Gypsum Plaster																DATE		20-10-2023					
																DESIGN STAGE							
																ISSUE DATE		-					
																PROJ CODE		DRAWING NO.		REVISIONS			
																023-145		A1.03		1			