




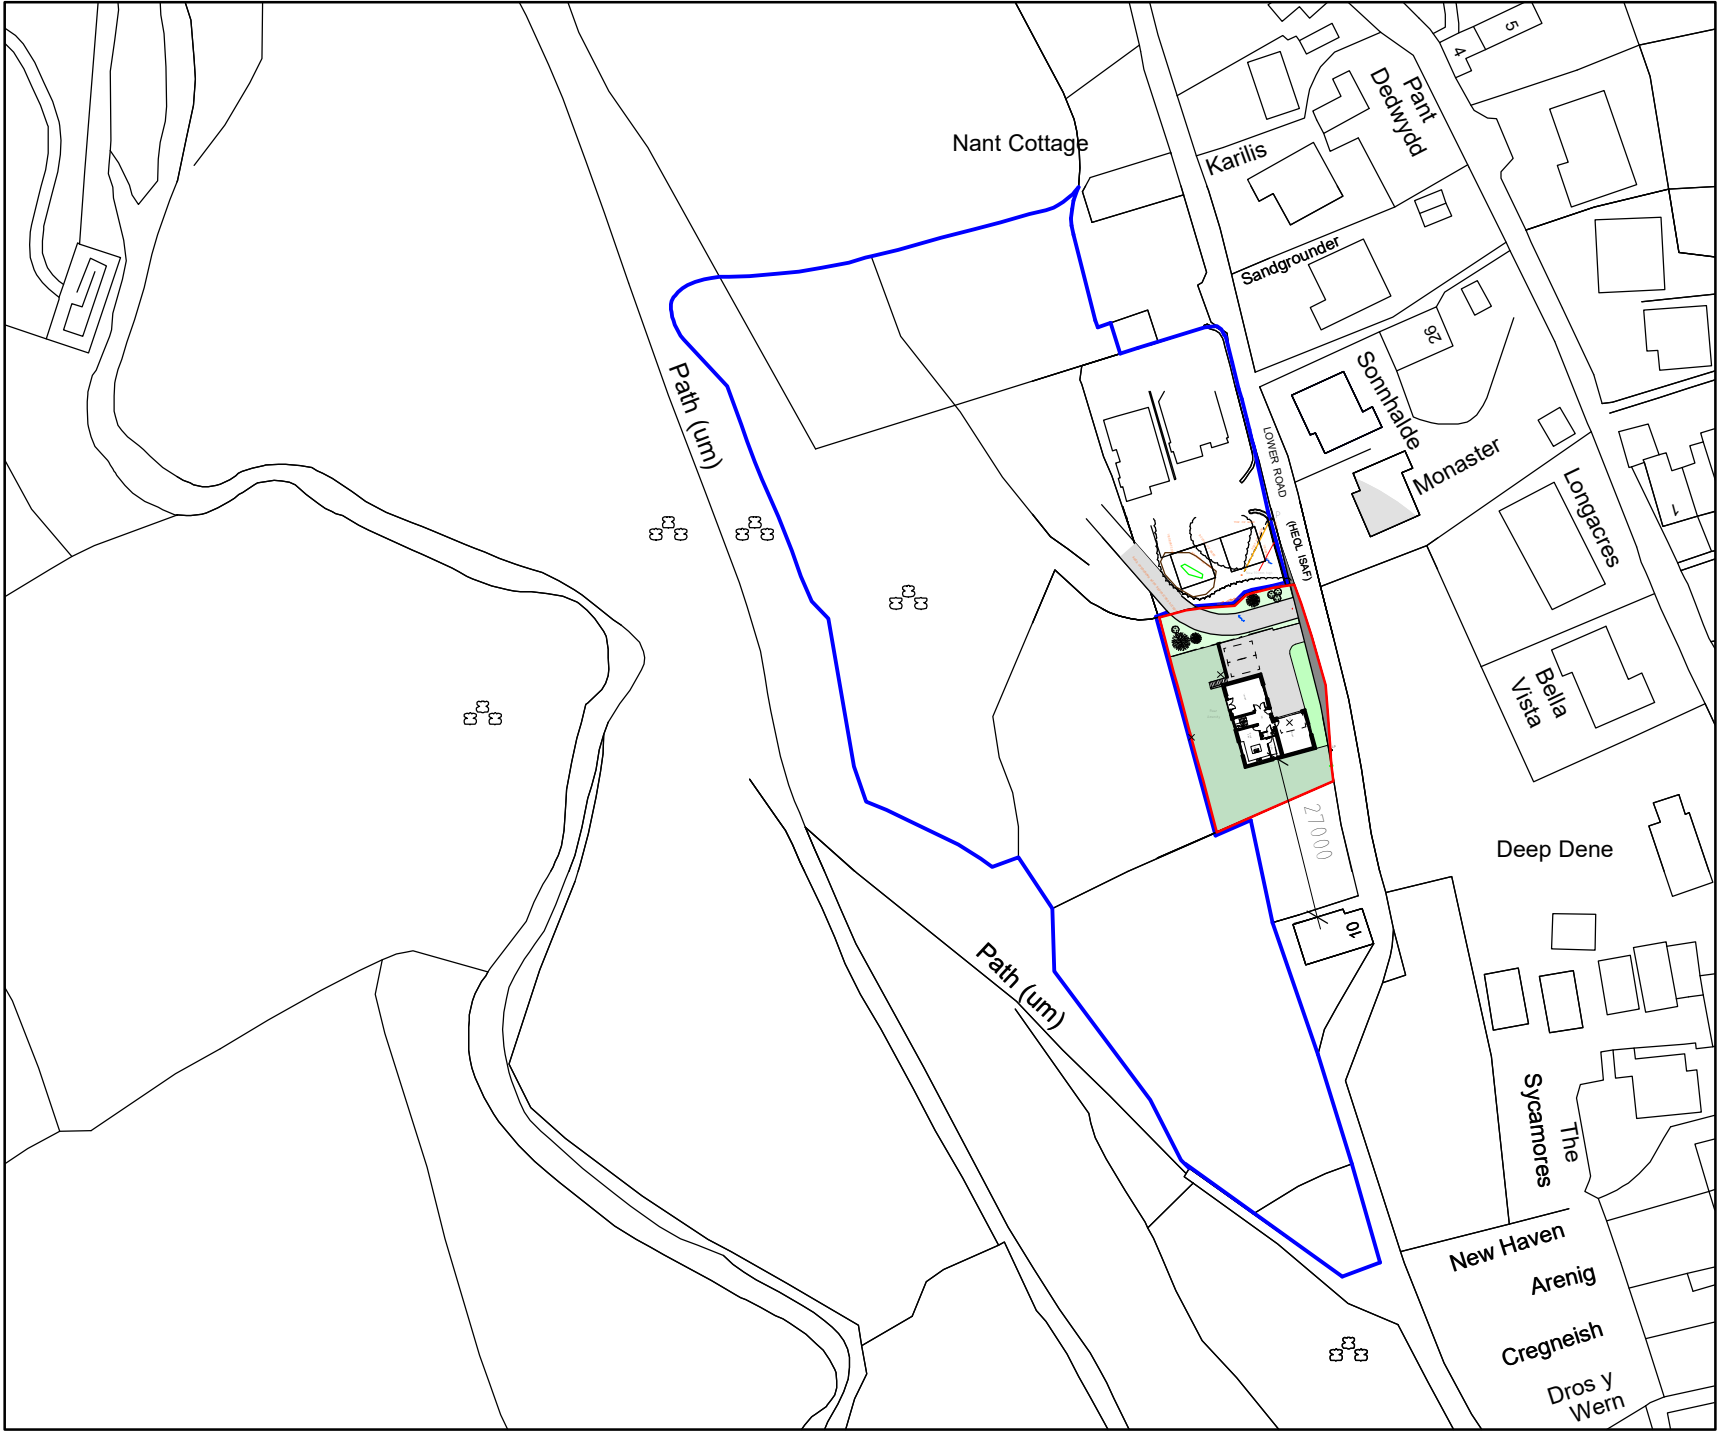

Site Plan 1:200

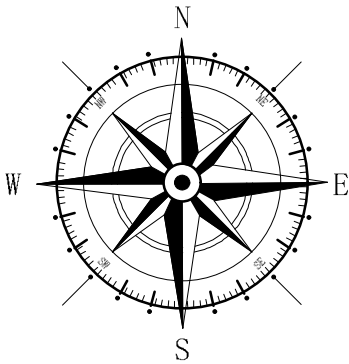

Location Plan 1:1250

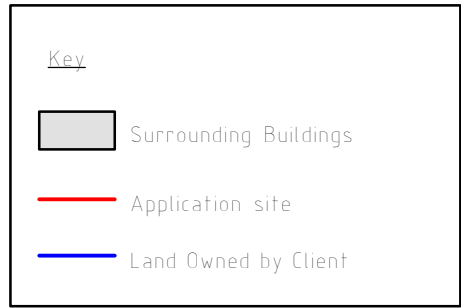

Landscaping

Soft

All garden areas to front and rear of dwelling to be laid to seed prior to completion, to provide a good quality grassed lawn.

Low level shrub planting to be used to complement lawn at the discretion of the occupier.

Species of trees to be planted to be confirmed with local authority prior to planing of trees. Trees to be planted in first planting season following completion of dwellings.

Hard

Private driveway to be formed with tarmacadam finish to provide good quality surface for occupants to satisfaction of the Local Authority and client.

Pathways to front door, side of dwelling and rear patio to be formed concrete paving slabs. Paved areas to be laid with slight fall away from dwelling to discharge surface water.

Boundary Treatments

See Boundary Drawing D111/008.

G	06/23	Amendments	D.J.E
F	06/23	Amendments	D.J.E
E	06/23	Amends following site survey	D.J.E
D	03/23	On site changes	D.J.E
C	02/21	Drainage Added	D.J.F
B	02/21	PROW Added	D.J.F
A	12/20	Design Amends	D.J.F
Rev	Date	Detail	Initial

Project: Proposed new dwelling on, Land adj to Nant Cottage, Lower Road, Coedpoeth, LL11 3TP	
Title: Planning: Site & Location Plan	Scale: (A2) 1:200 & 1:1250

Drawn By: J Felgate	Date: Nov 2020
Drawing No: D111/007	Sheet: 1 of 1

Office 3K4,
Redwither Business Tower,
Wrexham. LL13 9XT
Tel: 01978 356500
www.blueprintarchitectural.com
© copyright all rights reserved