




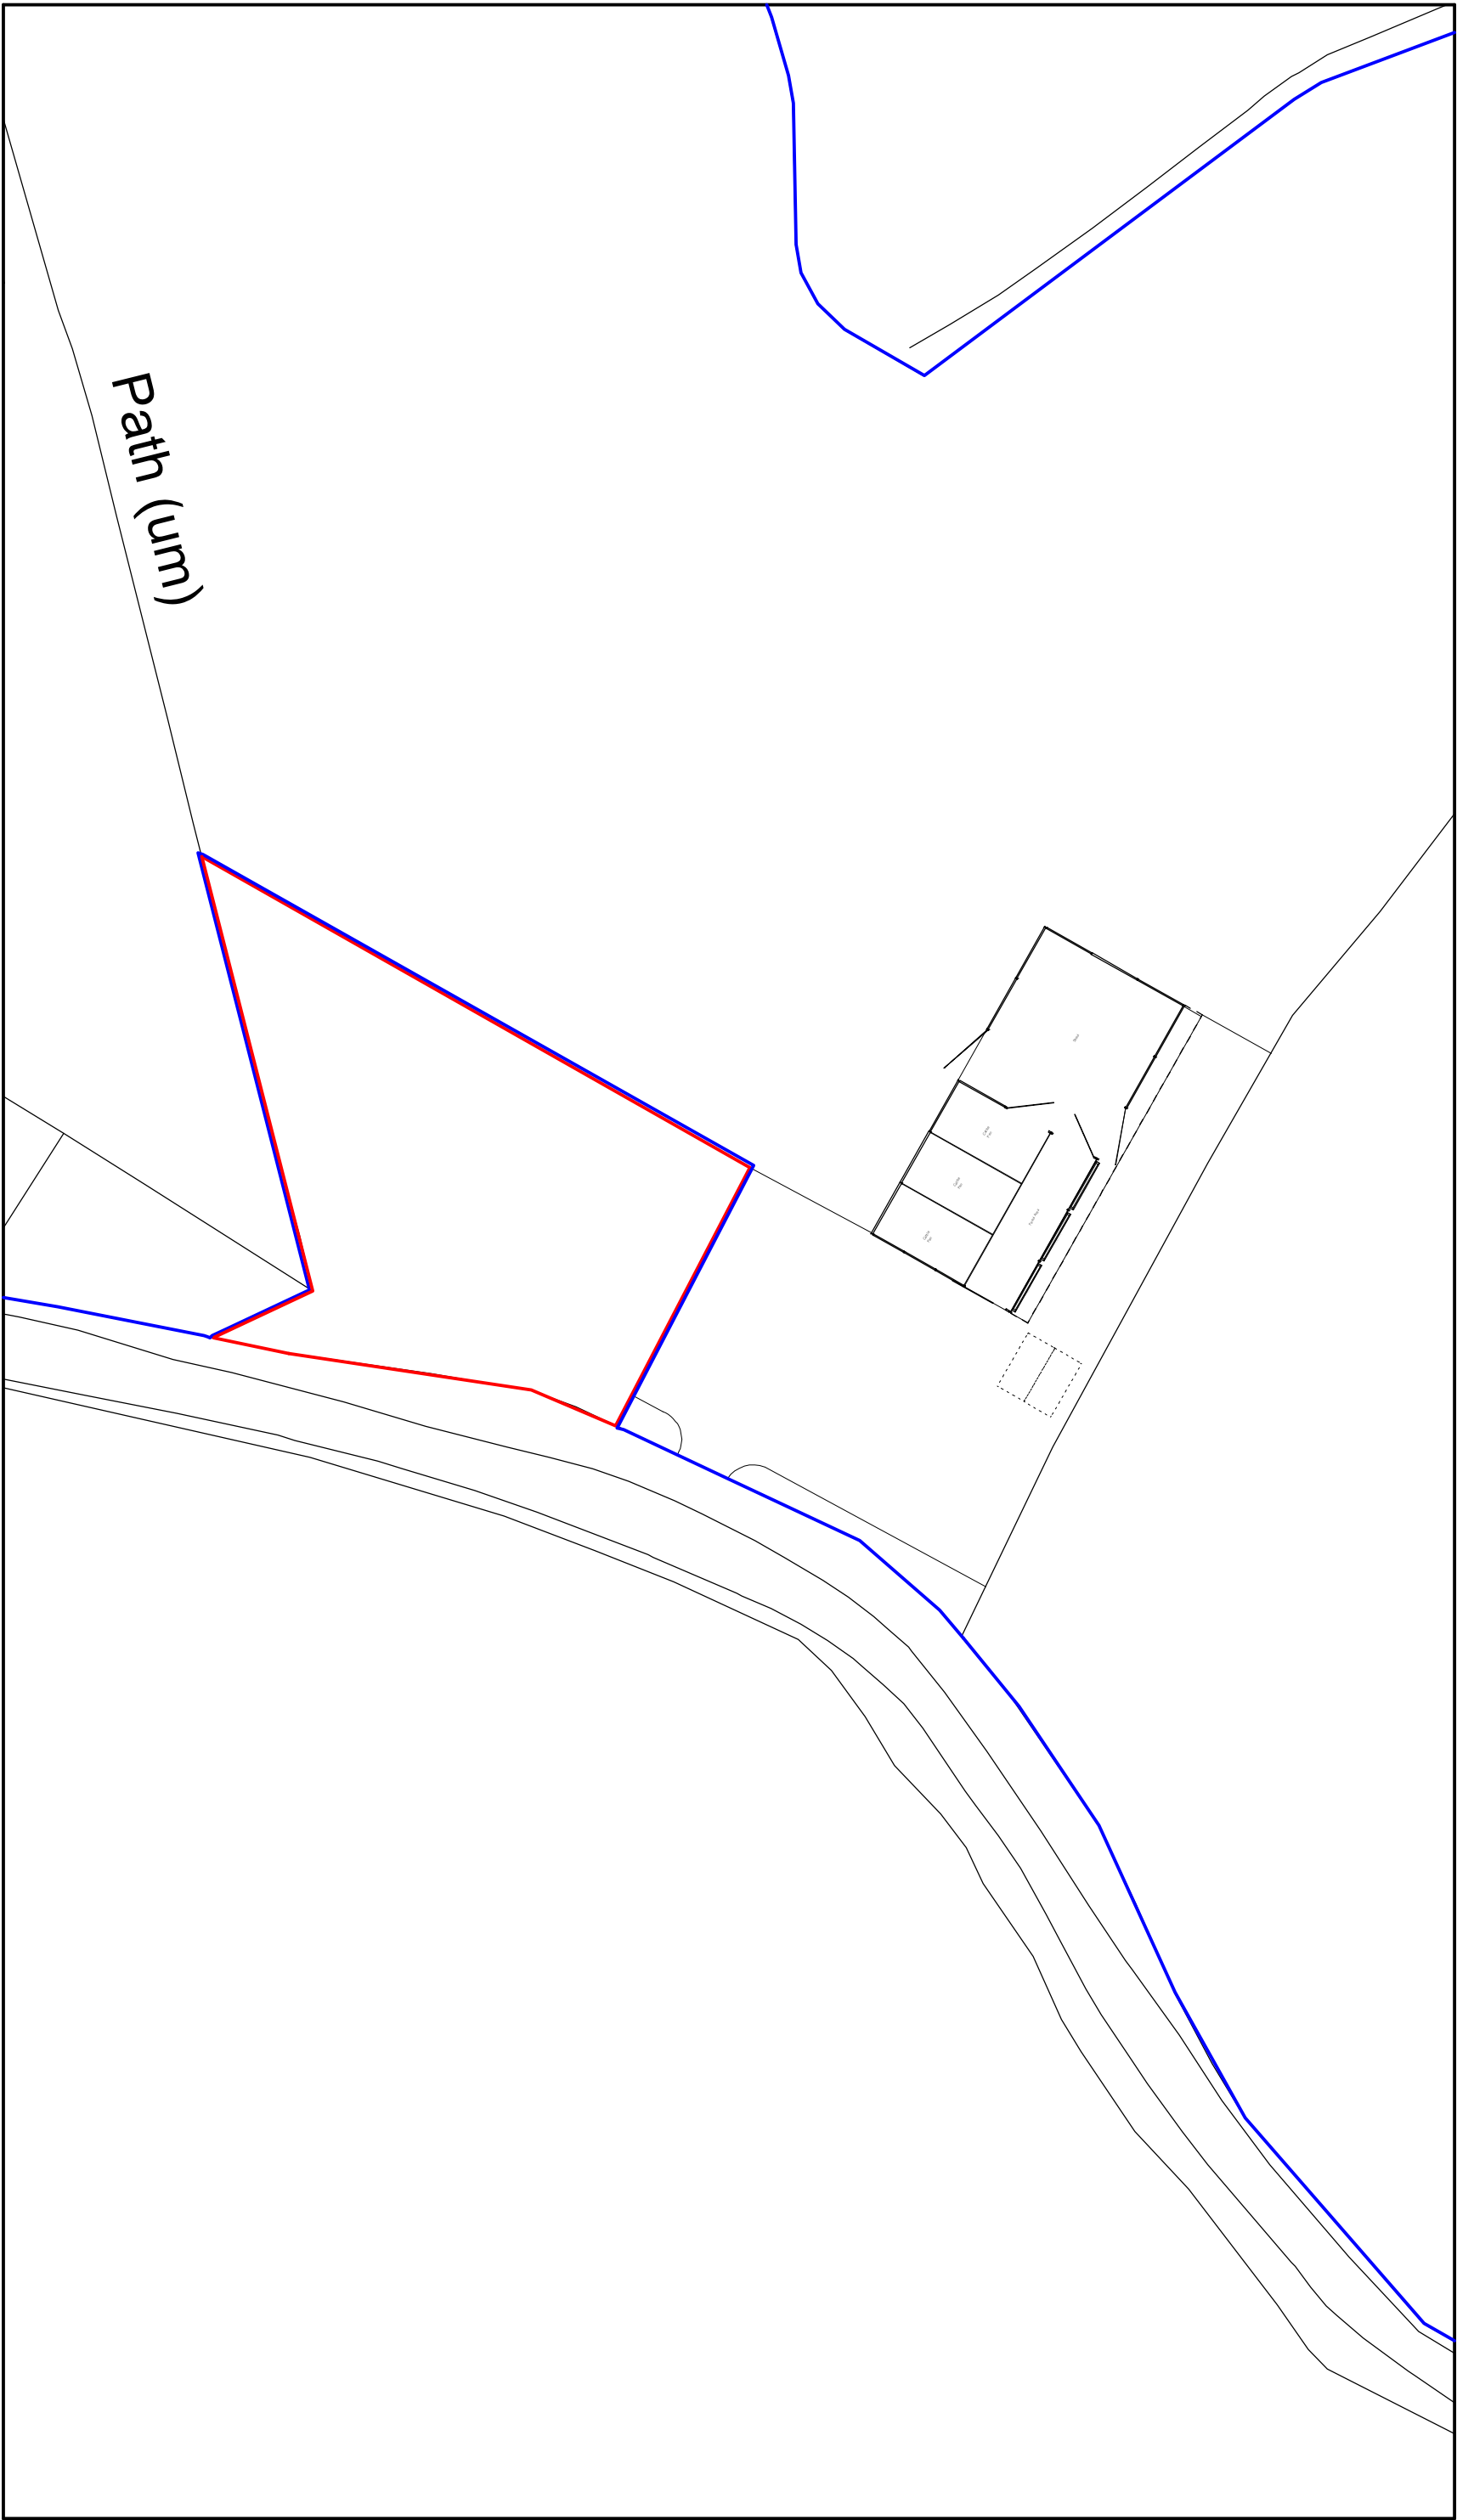

Site Plan 1:500

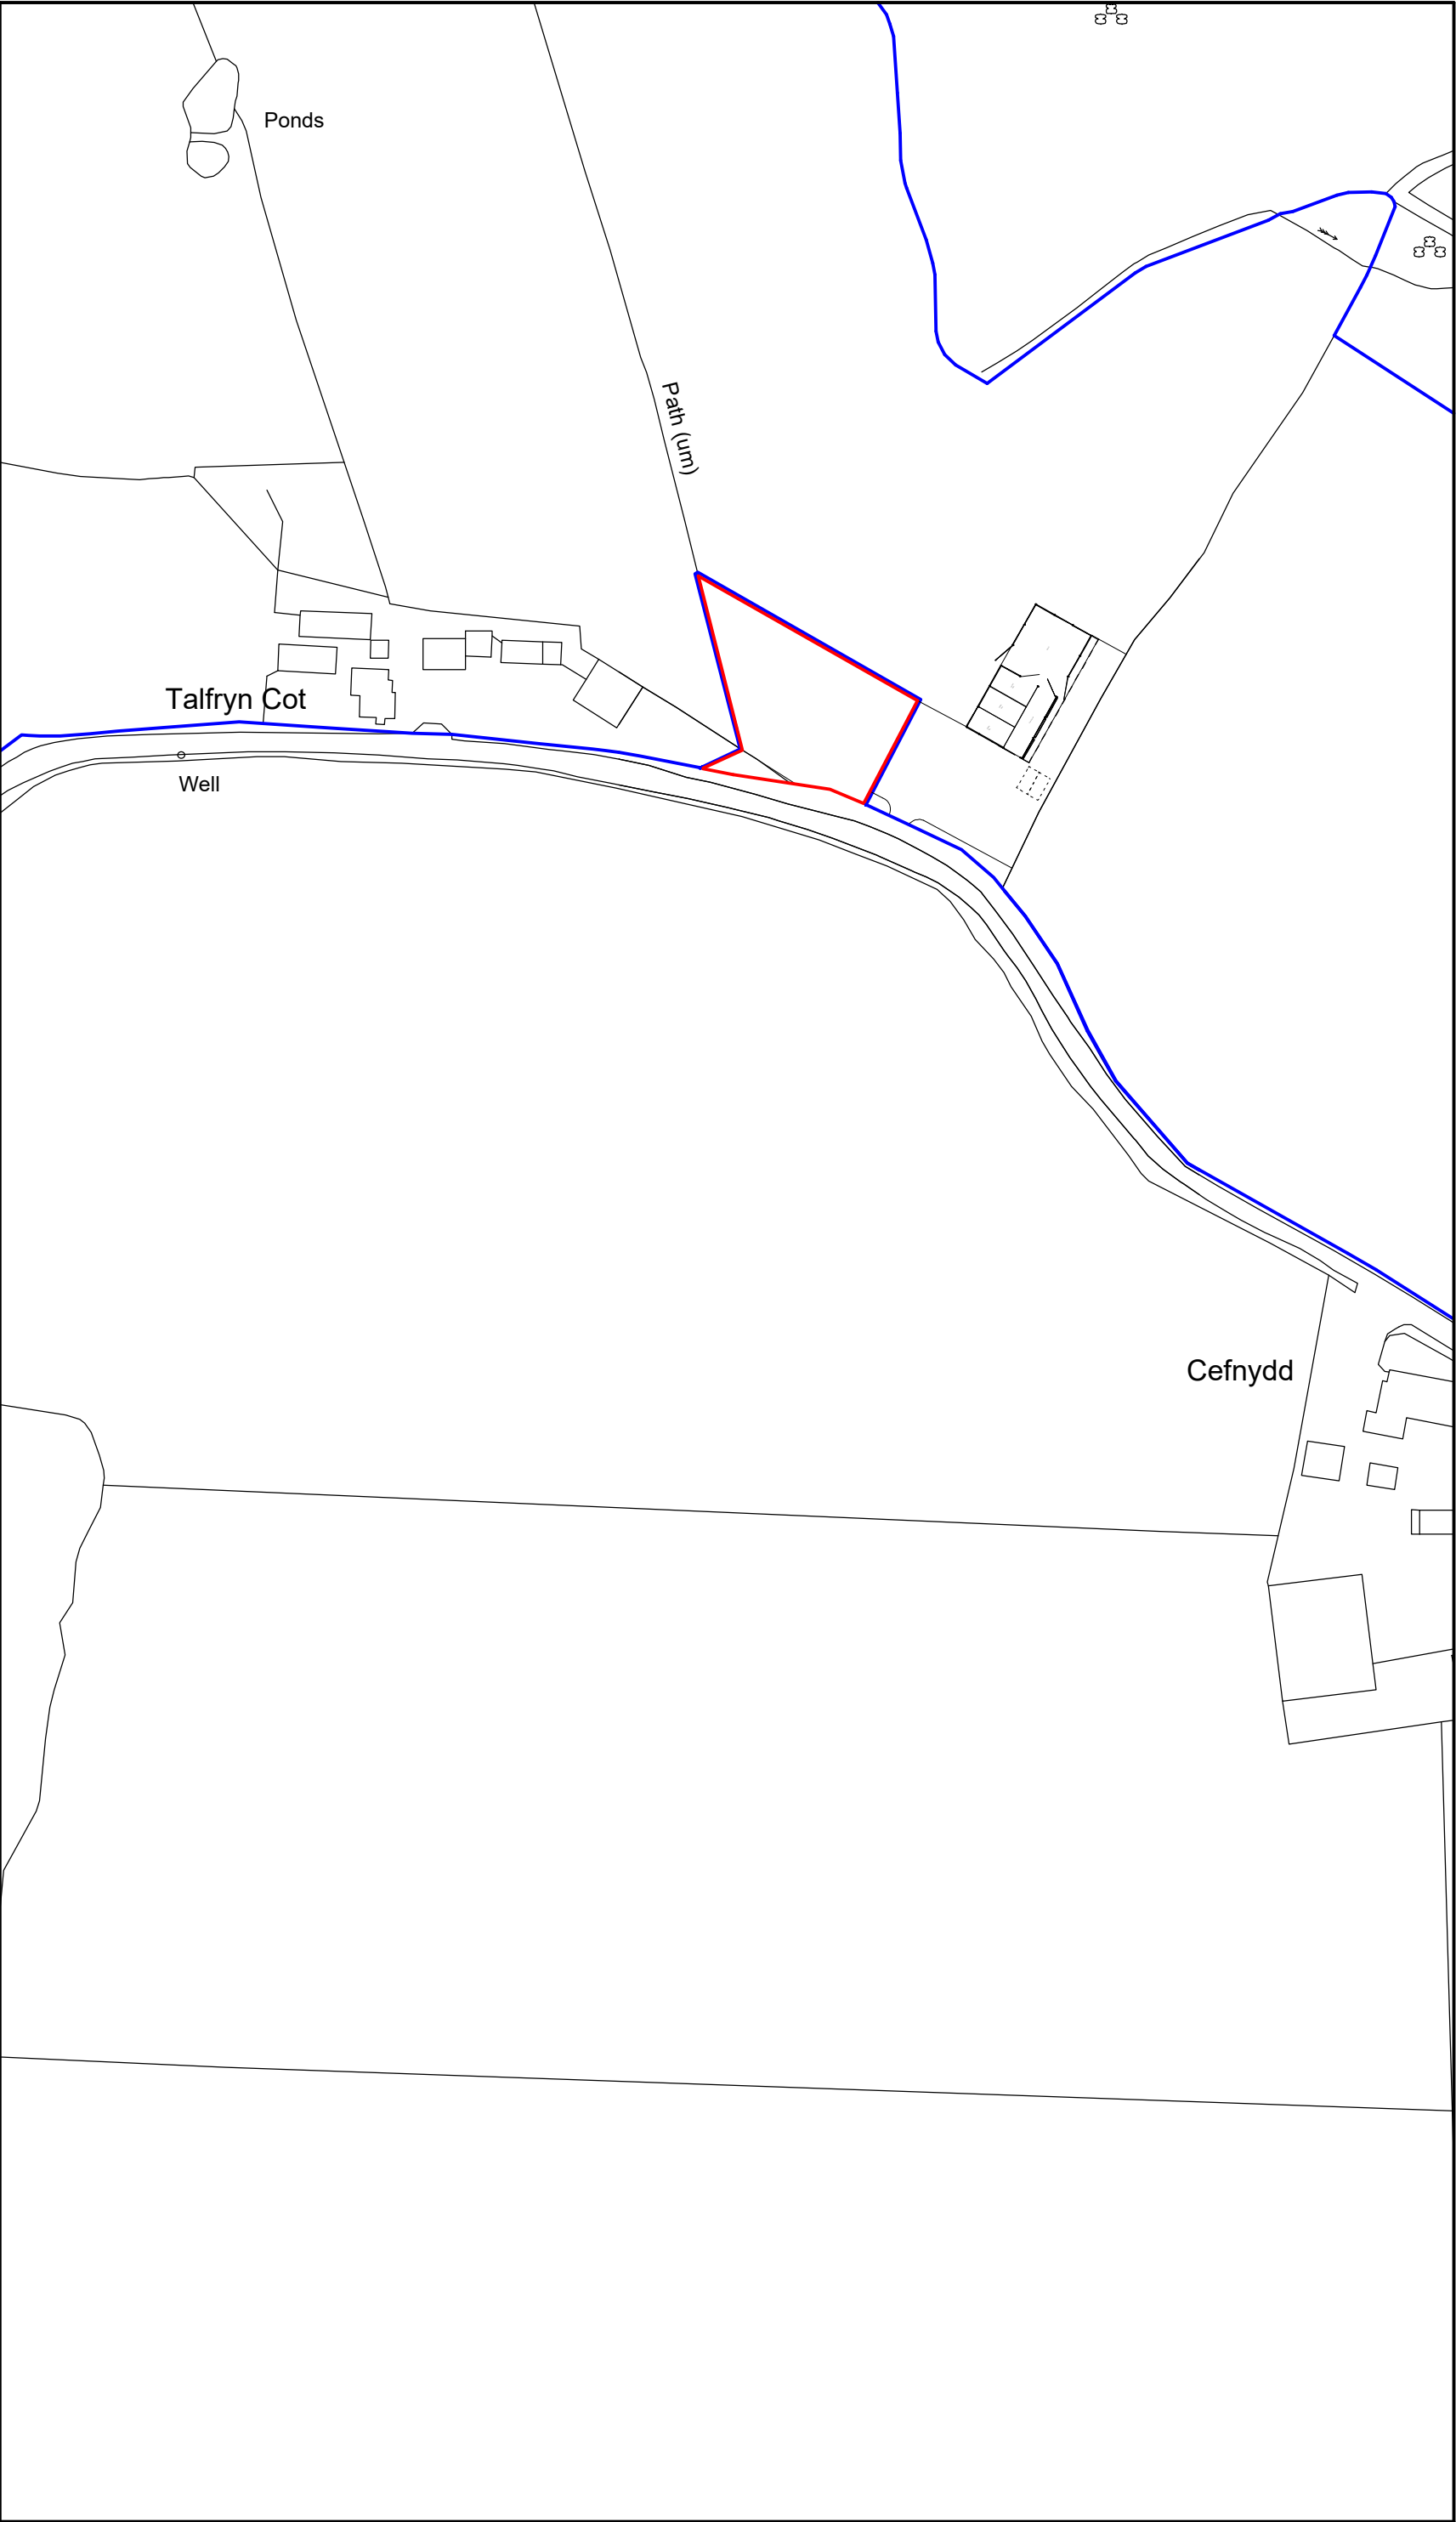

Location Plan 1:1250

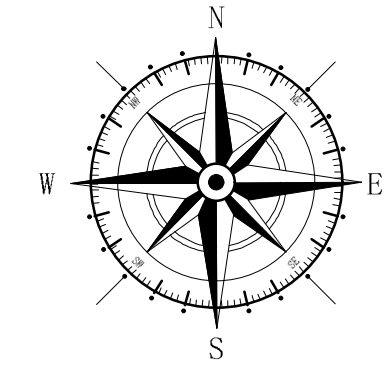

Key	
	Surrounding Buildings
	Application Site
	Land owned by applicant

A	10/23	Application Site Amends	D.J.E
Rev	Date	Detail	Initial

Project:
Proposed farm workers dwelling at Talfryn Cottage Erbistock, Wrexham.
LL13 ODF

Title: Existing: Site & Location Plan	Scale: (A2) 1:500 & 1:1250
---	----------------------------------

Drawn By: D.J.Edwards	Date: April 2022
--------------------------	---------------------

Drawing No: D127/001	Sheet: 1 of 1
-------------------------	------------------



Office 3K4,
Redwither Business Tower,
Wrexham. LL13 9XT
Tel: 01978 356500
www.blueprintarchitectural.com
© copyright all rights reserved