




HILL COTTAGE, Holt.

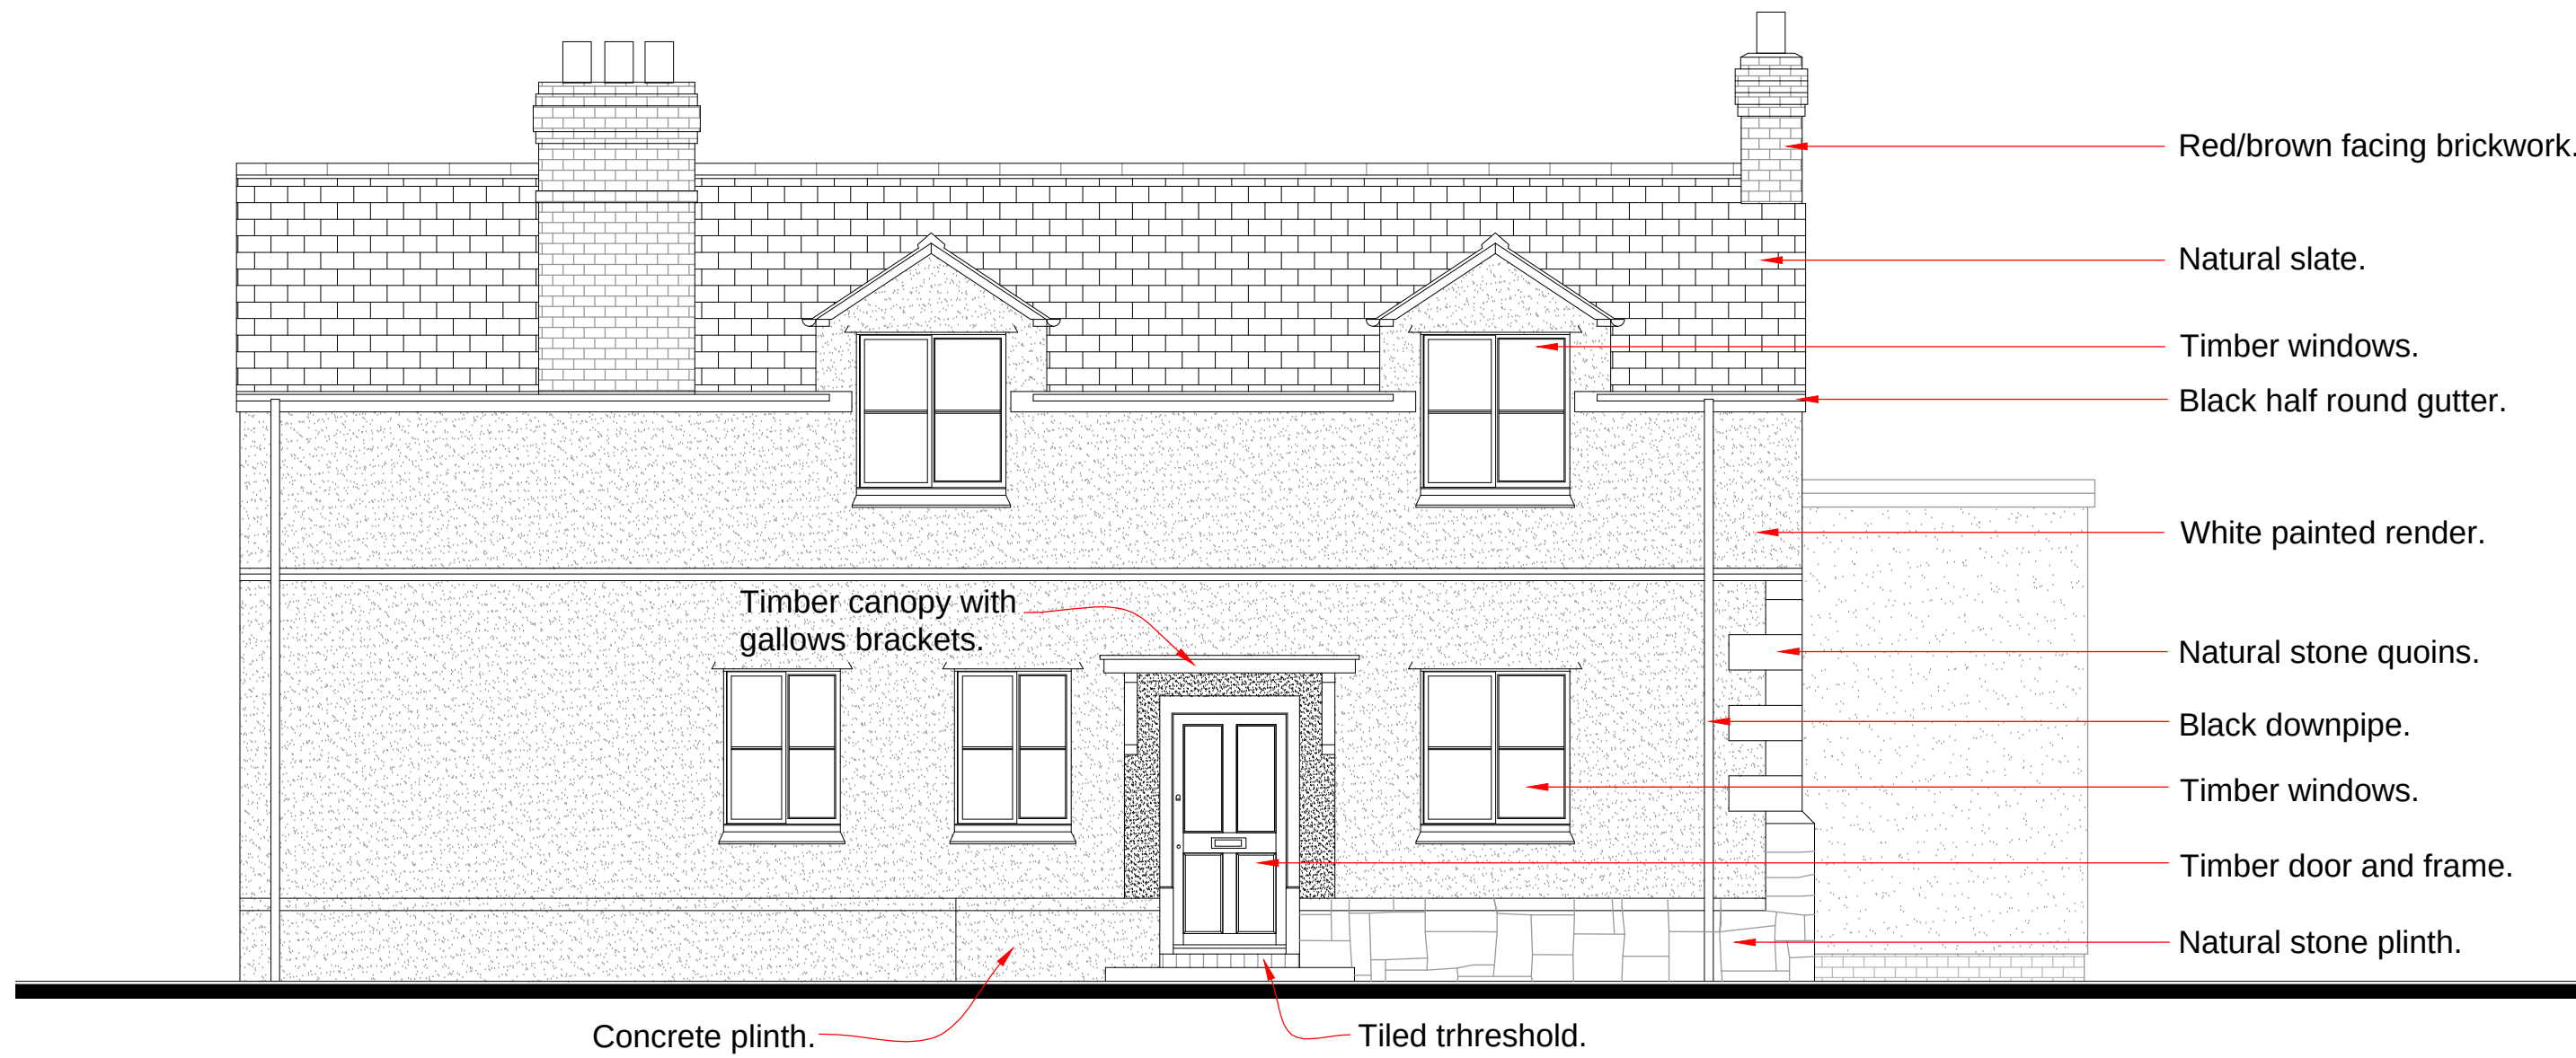


Existing Front Elevation
1:50

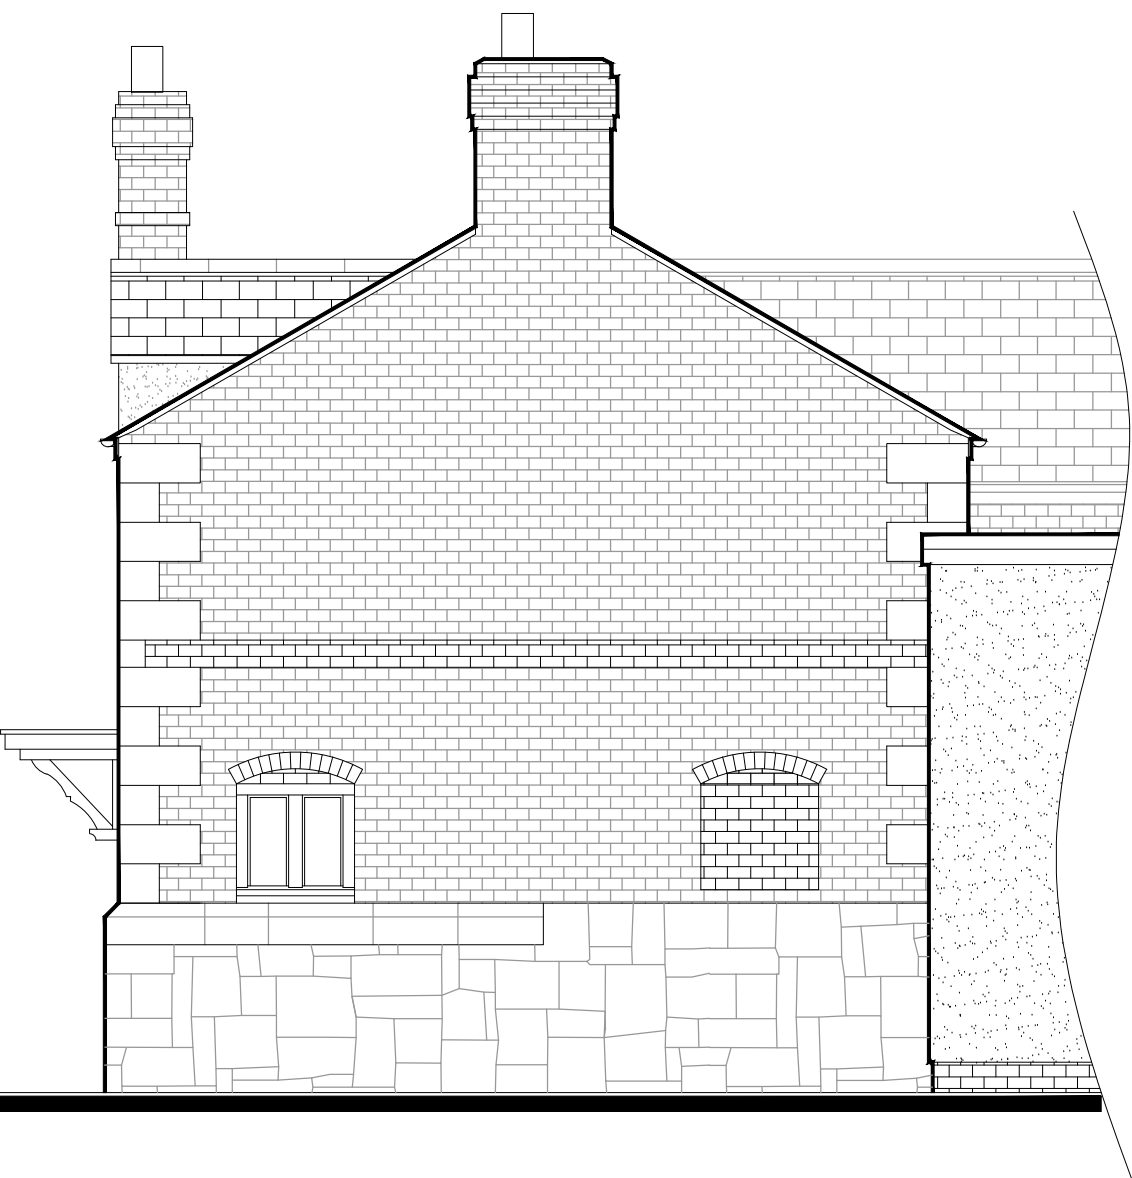


Existing Side Elevation
1:50

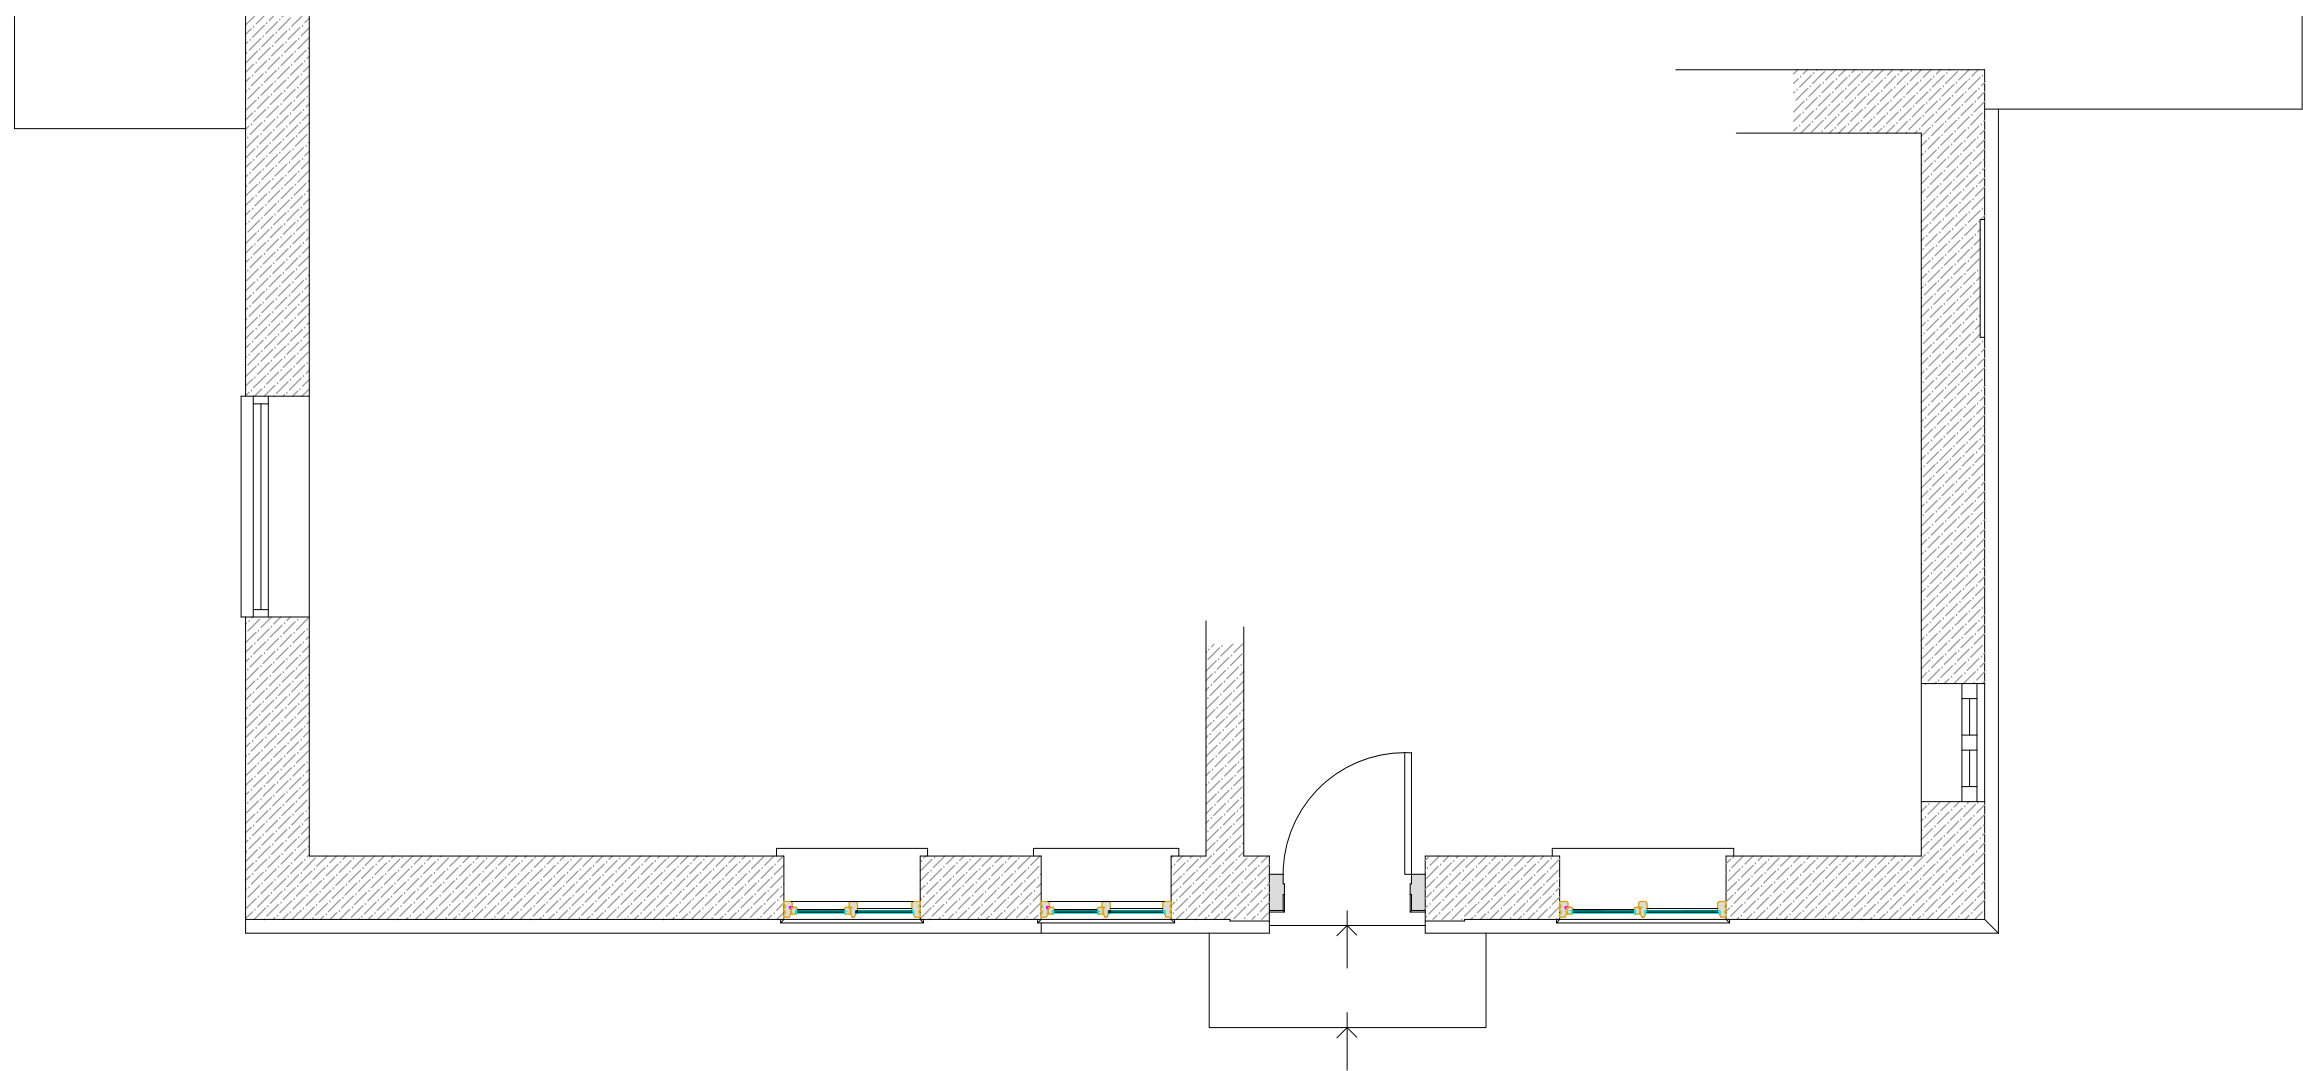


Existing Ground Floor Plan
1:50

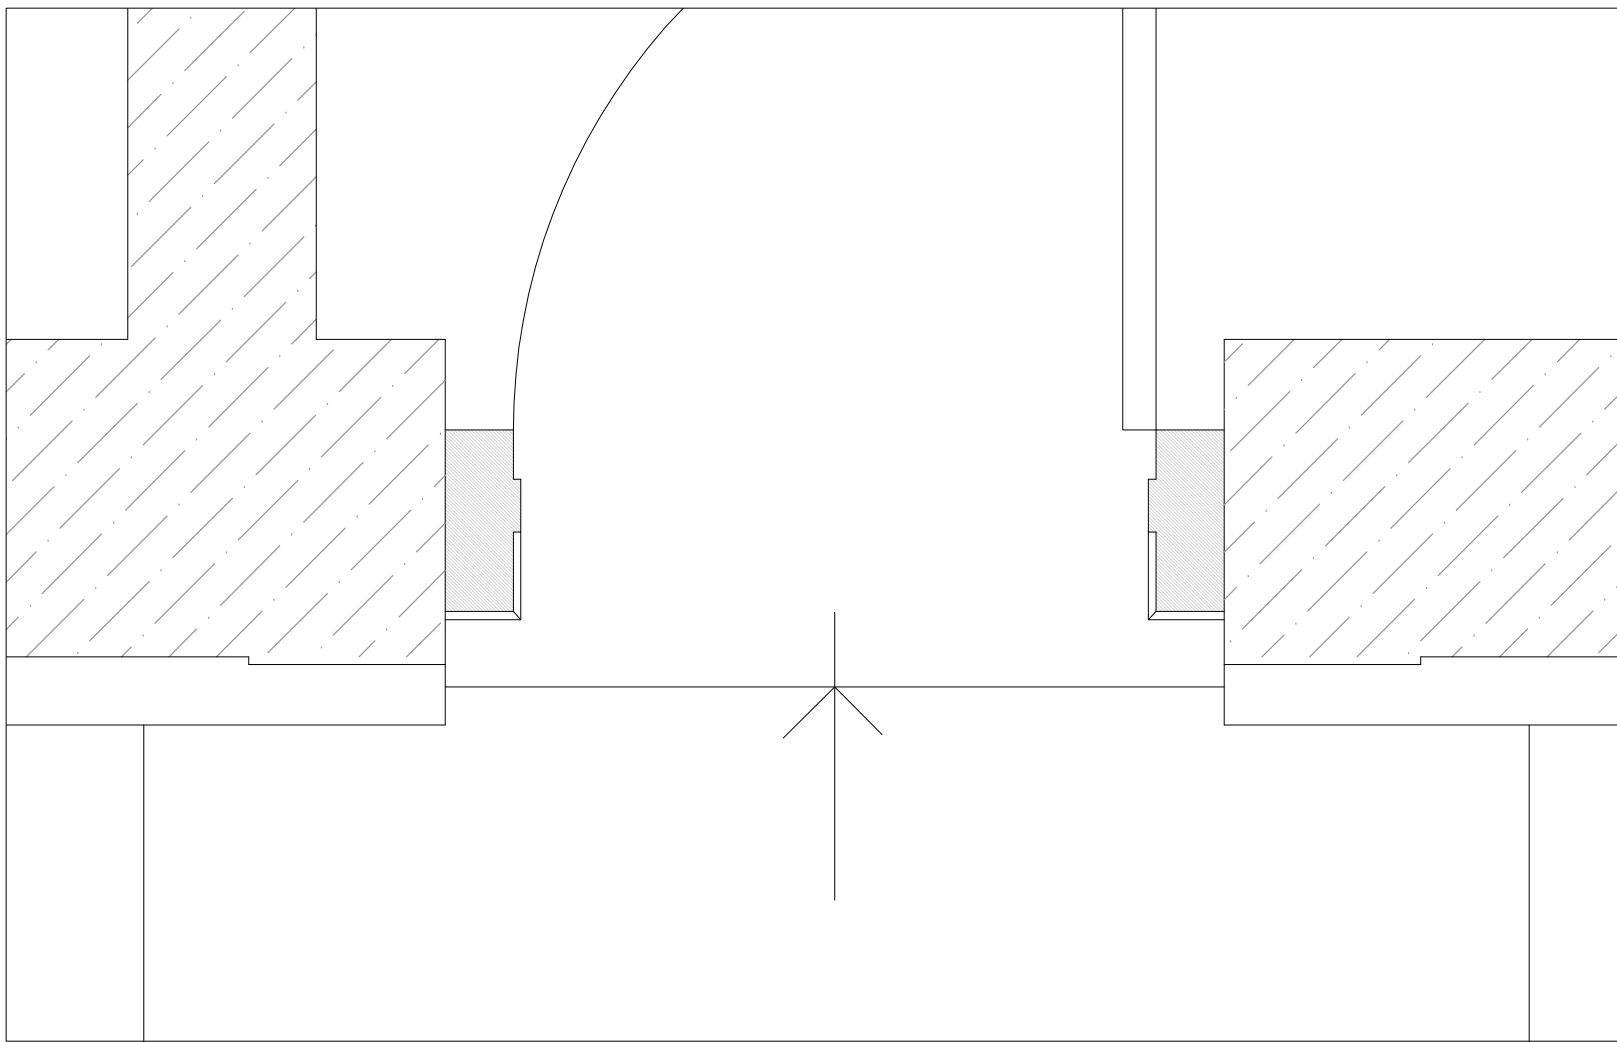


Existing Door Jamb
Scale 1:10

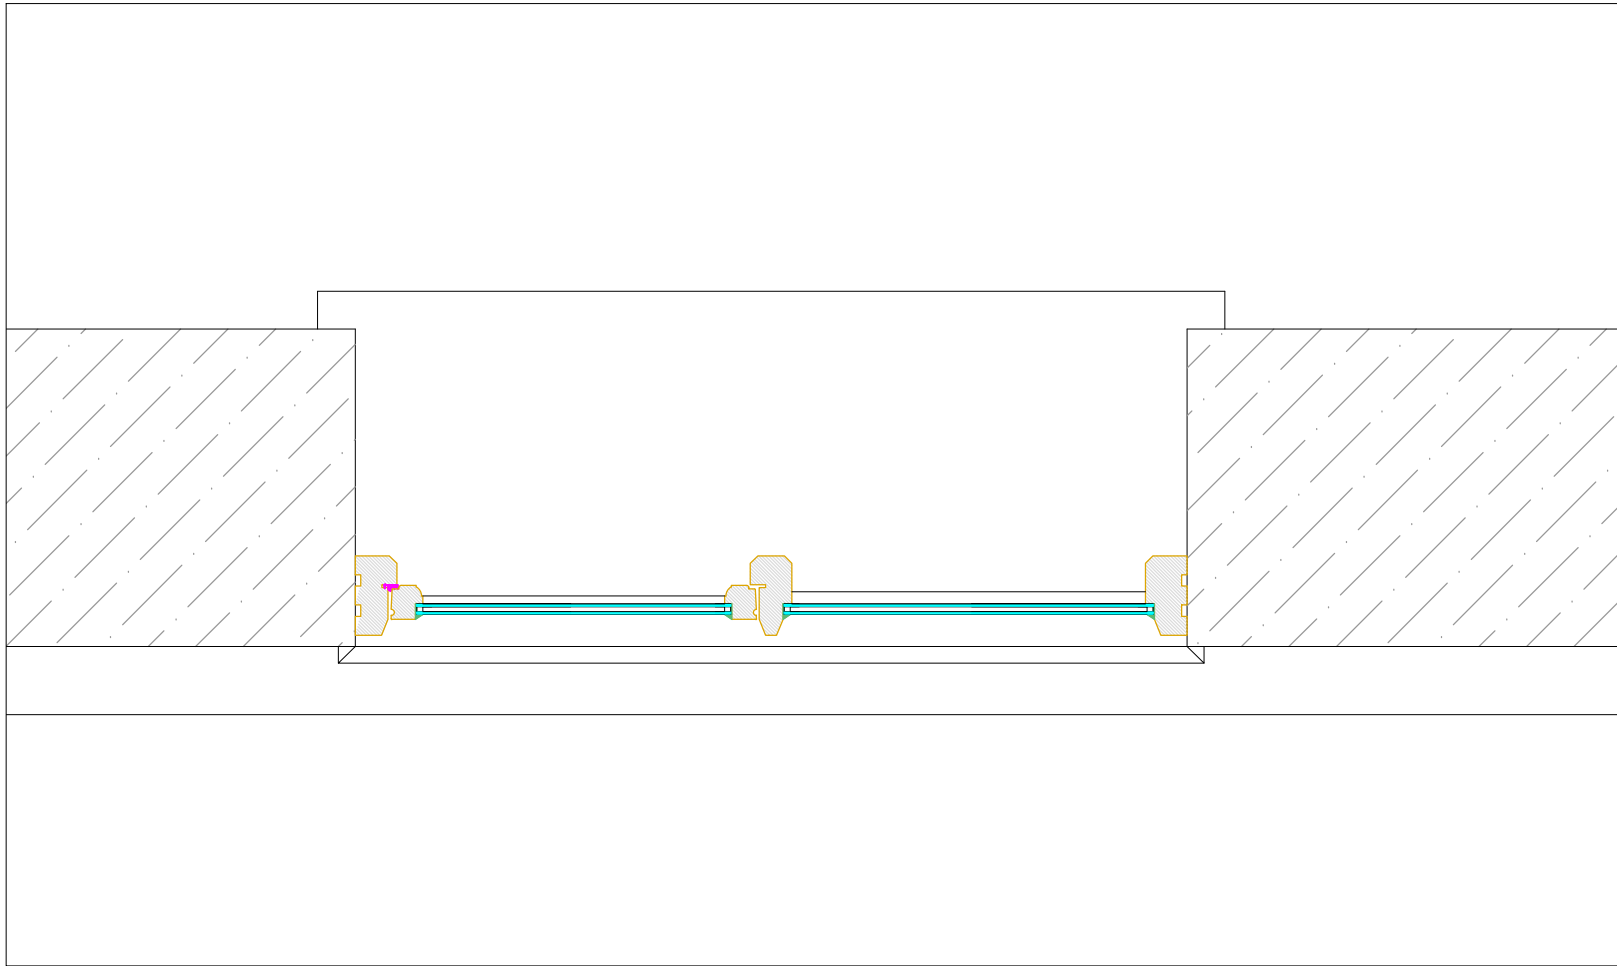

Existing Window Jamb
Scale 1:10

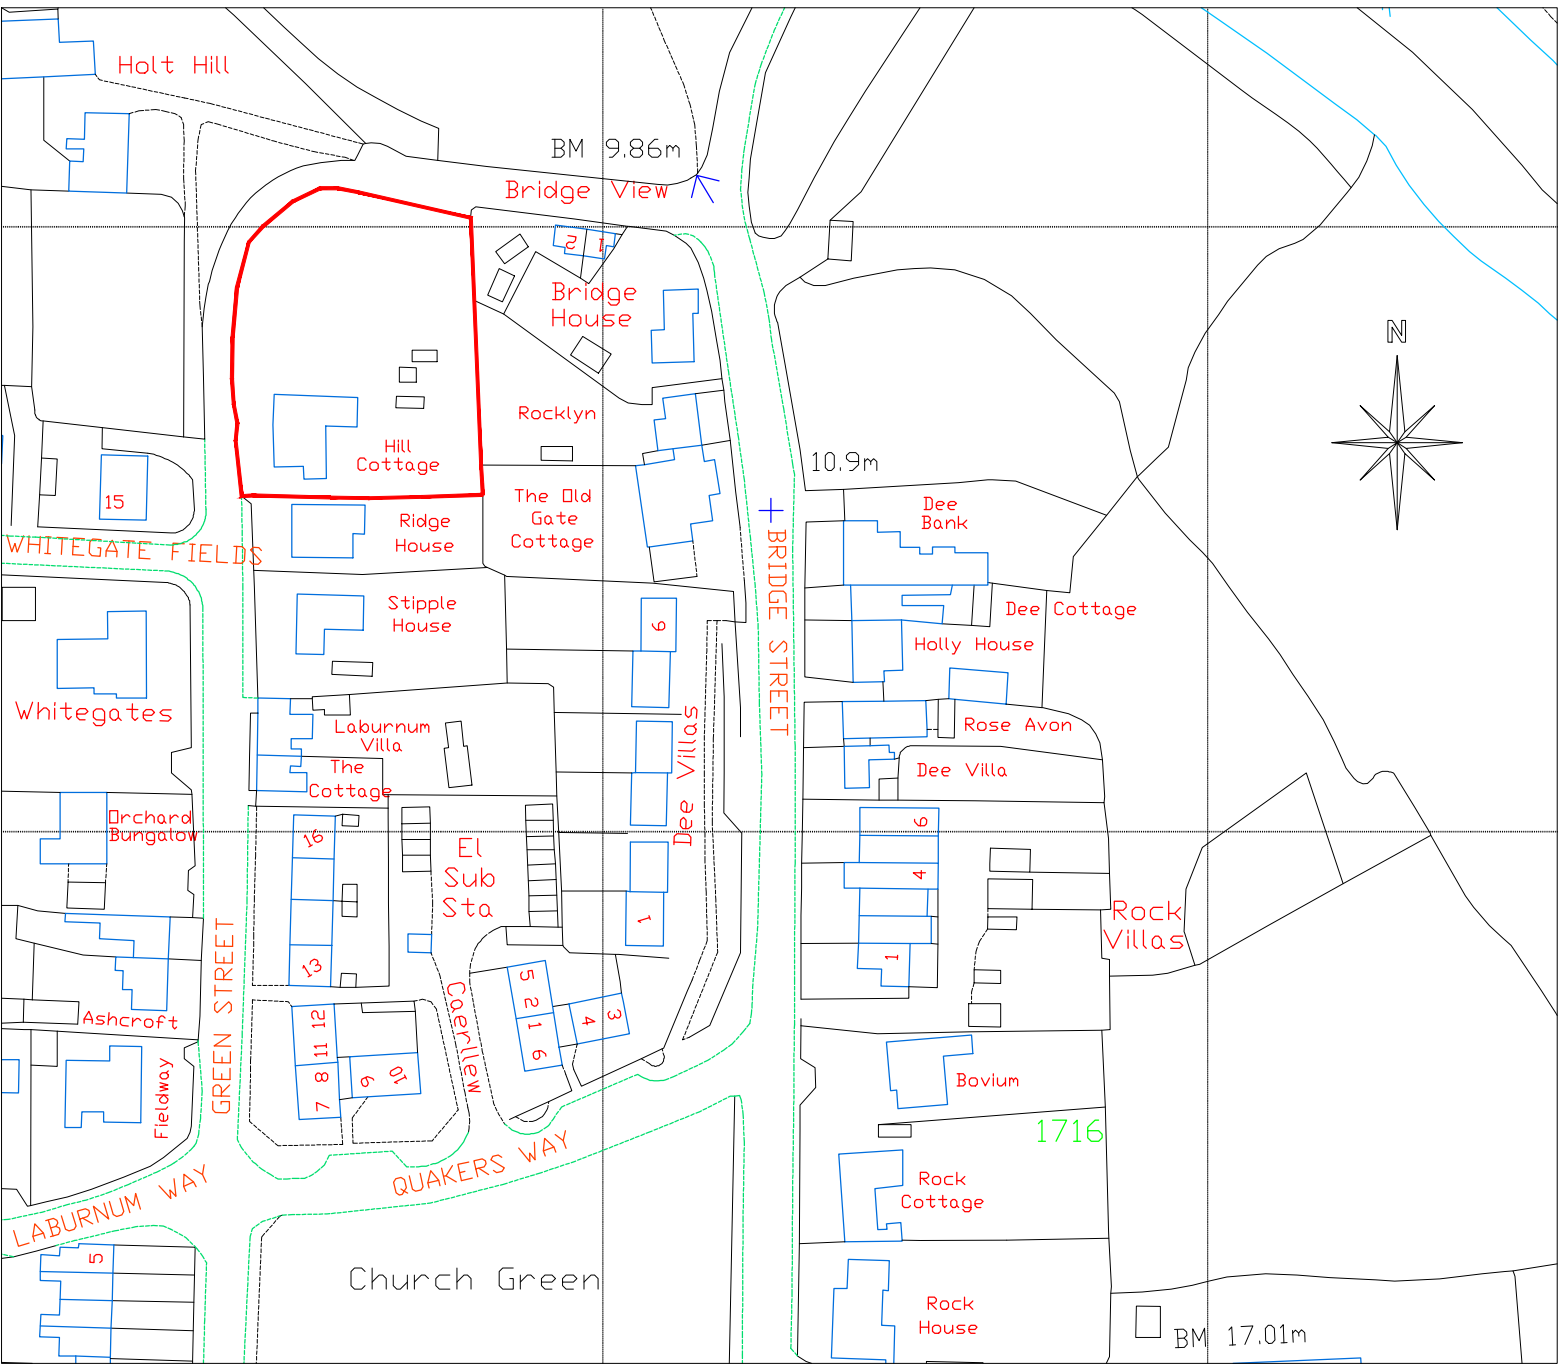

Location Plan
Scale 1:1250

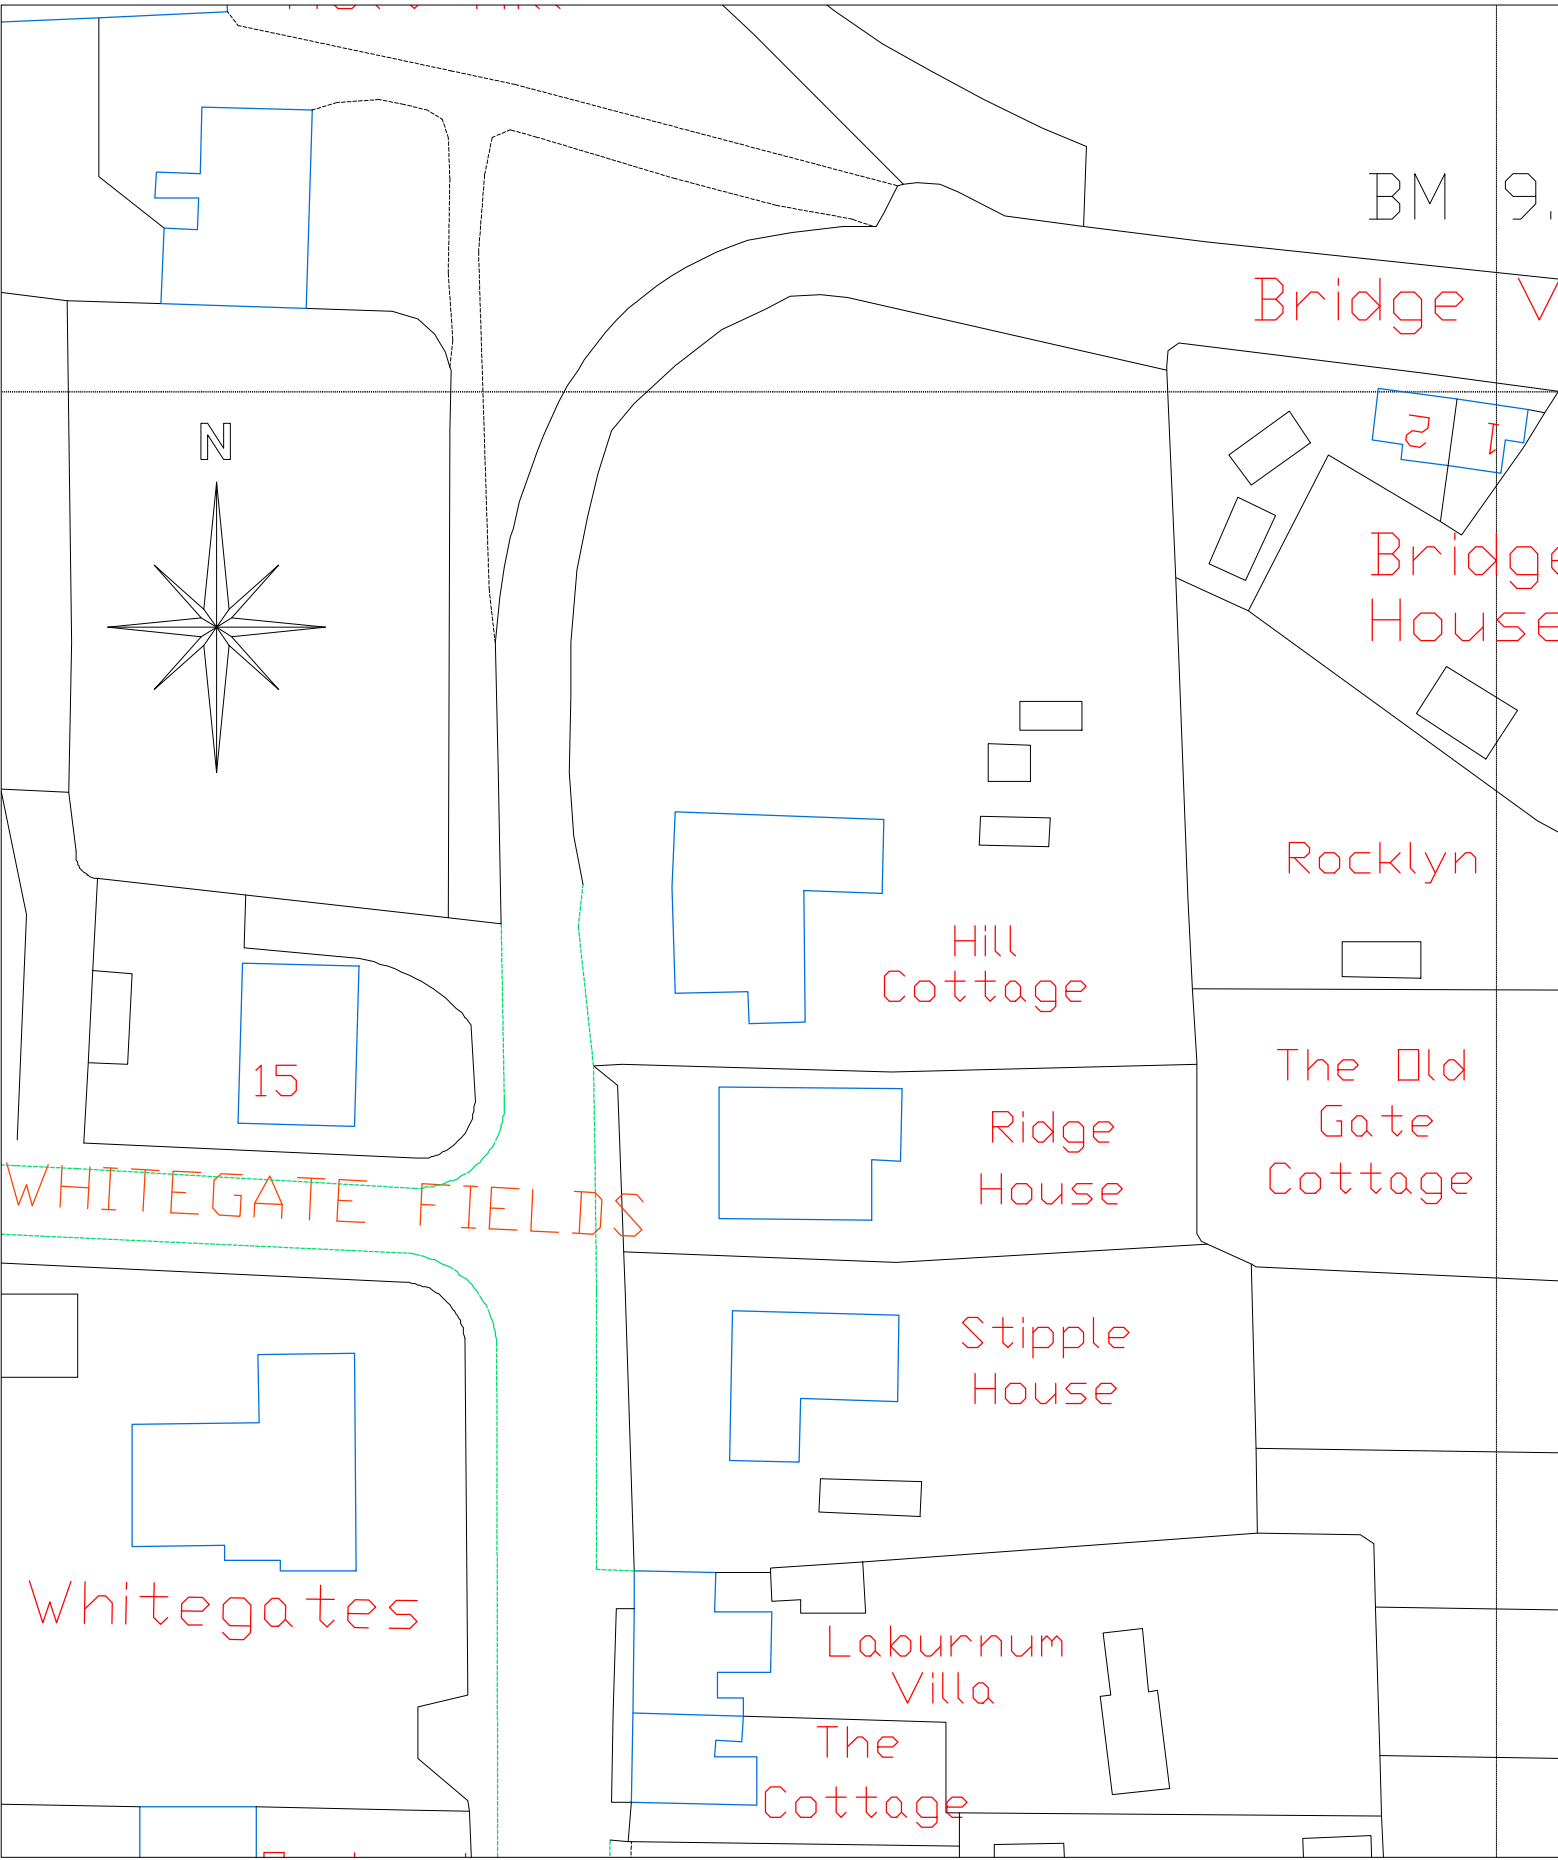

Block Plan
Scale 1:1250

 25 Sunningdale Close Wrexham North Wales LL13 9QU T 01978 264376 M 07791 480768 E ajones540@btinternet.com	Client Mrs. V. Ellison.	
	Drawing Title Existing Site/Location Plan, Elevations & Floor Plan.	
	Job Title Proposed Alterations to Hill Cottage, Green St, Holt, Wrexham.	
	Date April 2024	Scale 1:1250, 1:500 & 1:50 as A1
Draw No. PD288/01		