




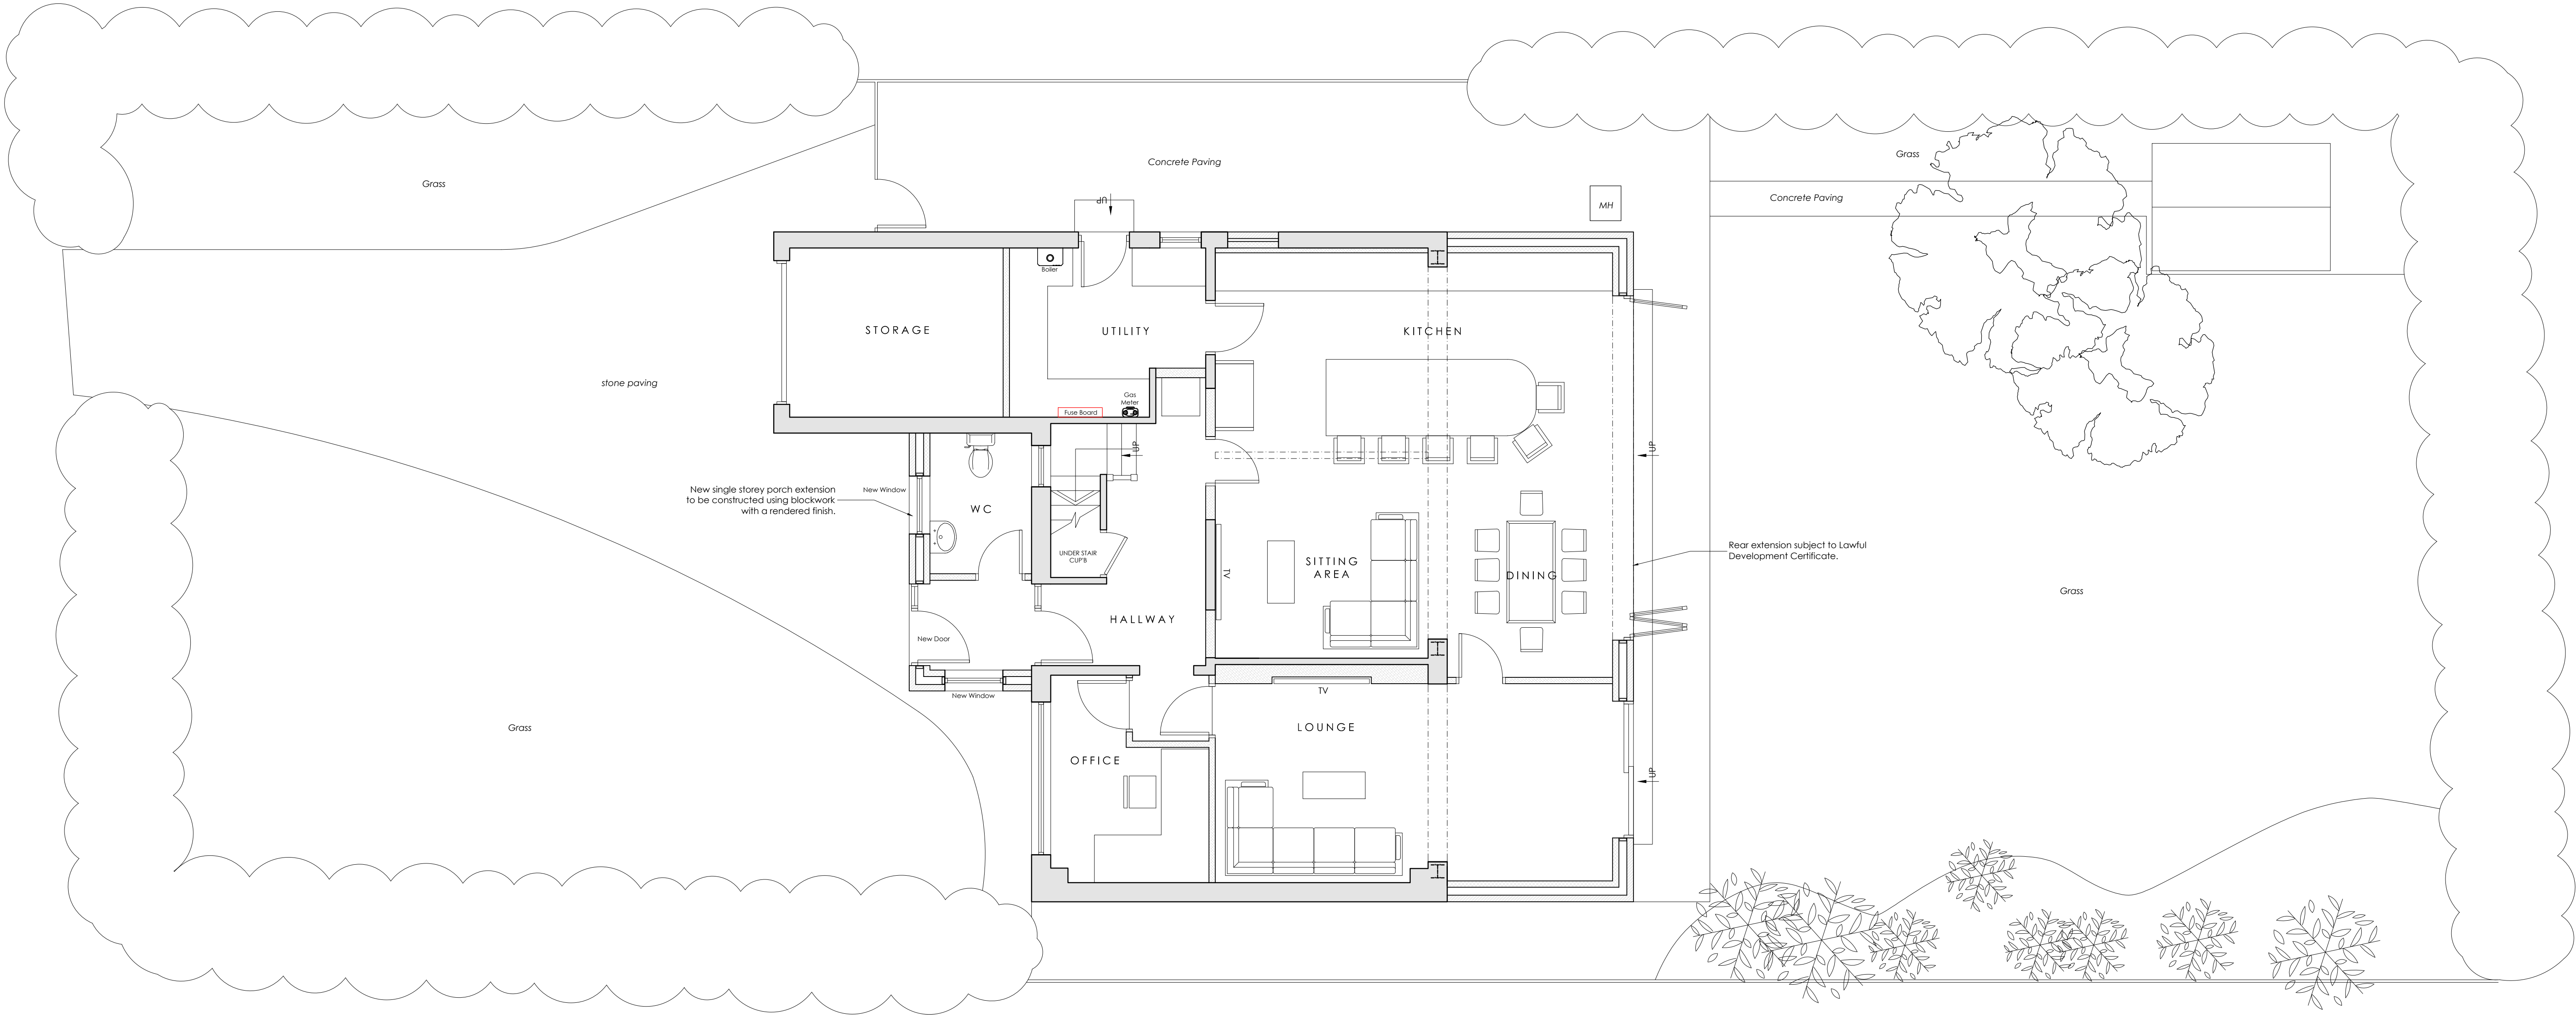

GROUND FLOOR PLAN AS PROPOSED

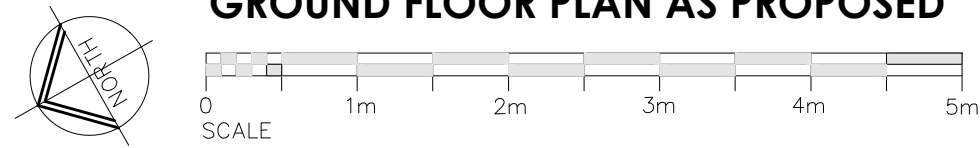

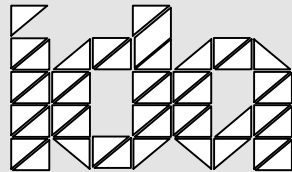

0161 428 0310
office@inventiveda.com
www.inventiveda.com
@inventiveda

Rev	Description	By	Date
-	-	-	-

INVENTIVE DESIGN ASSOCIATES
ARCHITECTURE & INTERIOR DESIGN

Abney Hall, Manchester Road,
Cheadle, SK8 2PD
Company Reg No: 9251414

**39 Meadow View, Marford,
Wrexham LL12 8LS**
PROPOSED SITE PLAN

DRAWN	JW	DATE	04-01-24	DRAWING NO.	
SCALE	1:50@A1	REV.	-		23139 - 403