


NOTES:

THIS DRAWING IS THE PROPERTY OF MCCORMICK ARCHITECTURE LTD AND COPYRIGHT IS RESERVED BY THEM. THE DRAWING IS NOT TO BE COPIED OR DISCLOSED BY OR TO ANY UNAUTHORISED PERSONS WITHOUT THE WRITTEN CONSENT OF MCCORMICK ARCHITECTURE LTD. DO NOT SCALE FROM THIS DRAWING. CONTRACTORS TO CHECK ALL DIMENSIONS ON SITE AND TO REPORT ANY DISCREPANCIES. ELECTRONIC ISSUE VERSIONS OF THIS DRAWING ARE NOT TO BE CHANGED BY RECIPIENTS OR 3rd PARTIES.


NOTE:
THIS DRAWING IS FOR NON MATERIAL
PLANNING APPLICATION PURPOSES ONLY

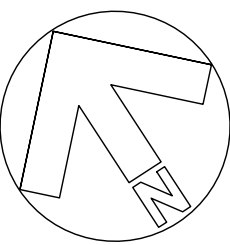

ELEVATION 1 OF EXTENSION AS APPROVED
P/2021/1116




ELEVATION 2 OF EXTENSION AS APPROVED
P/2021/1116

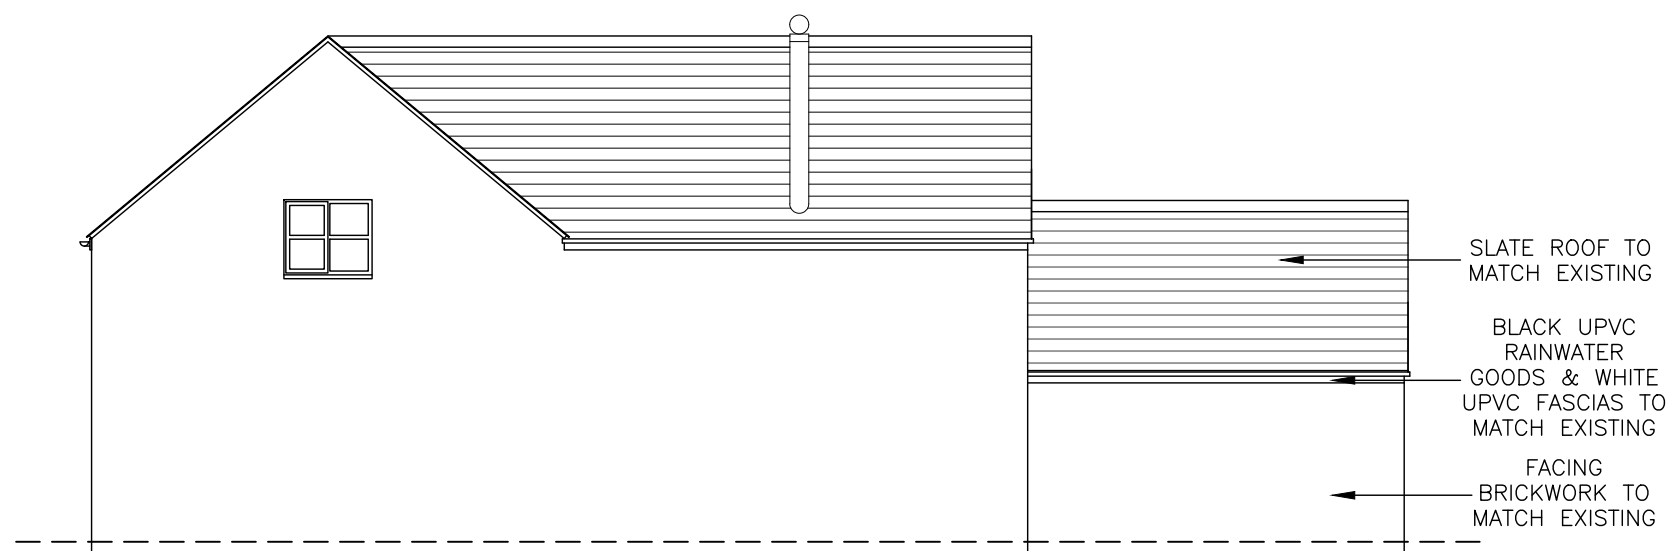


ELEVATION 3 OF EXTENSION AS APPROVED
P/2021/1116




ELEVATION 1 AS NOW PROPOSED

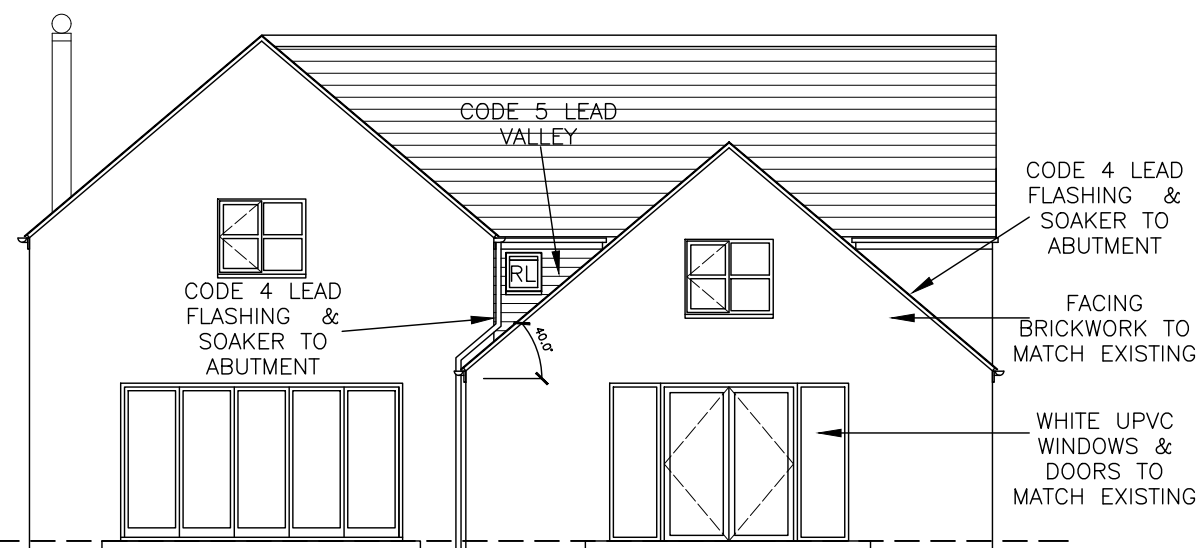


ELEVATION 2 AS NOW PROPOSED

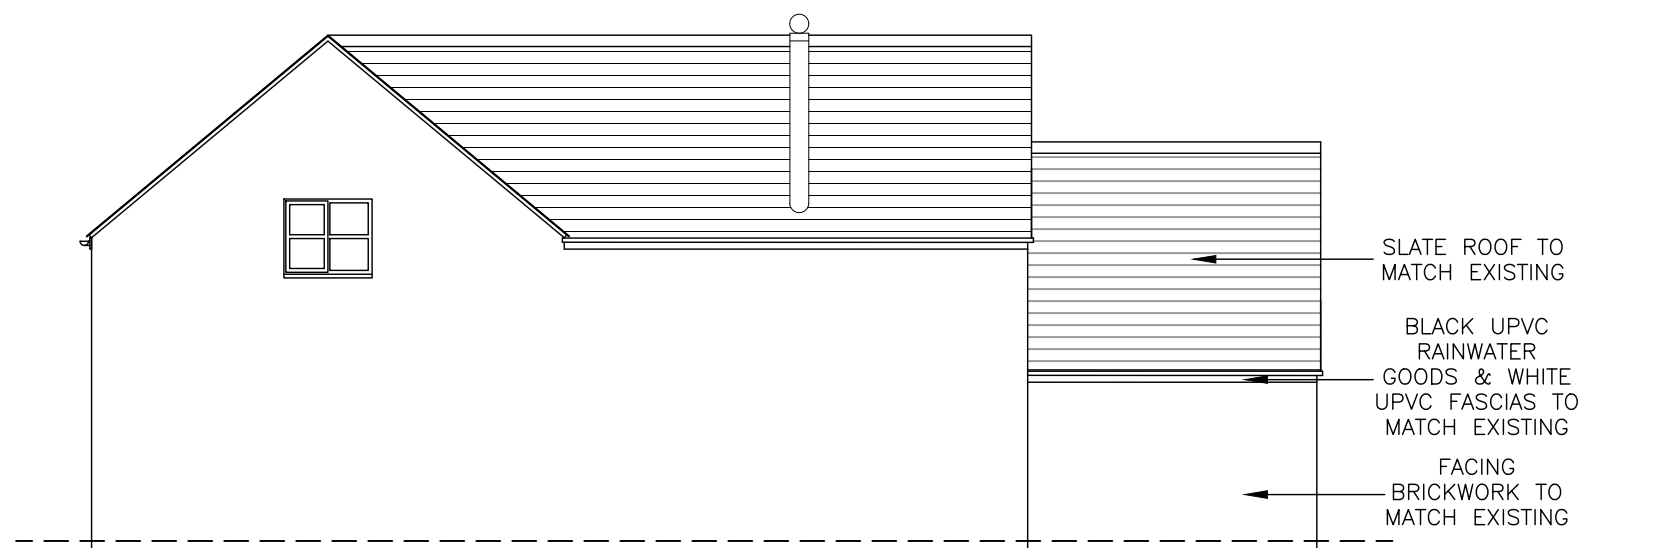


ELEVATION 3 AS NOW PROPOSED

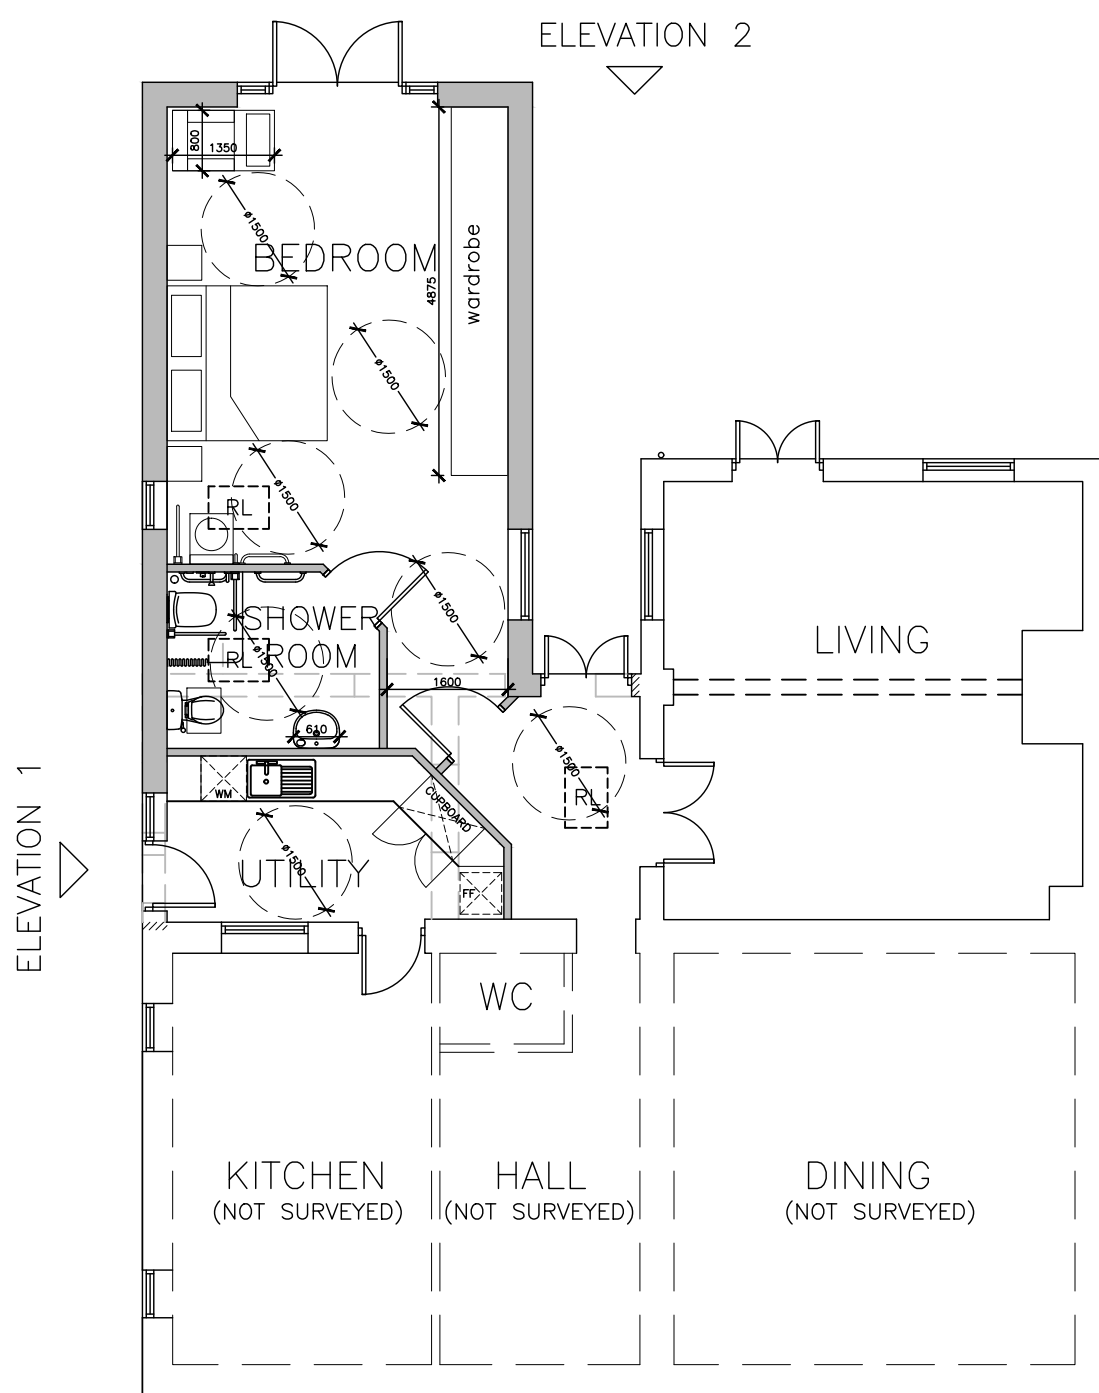


GROUND FLOOR PLAN AS
CONSENTED P/2021/1116

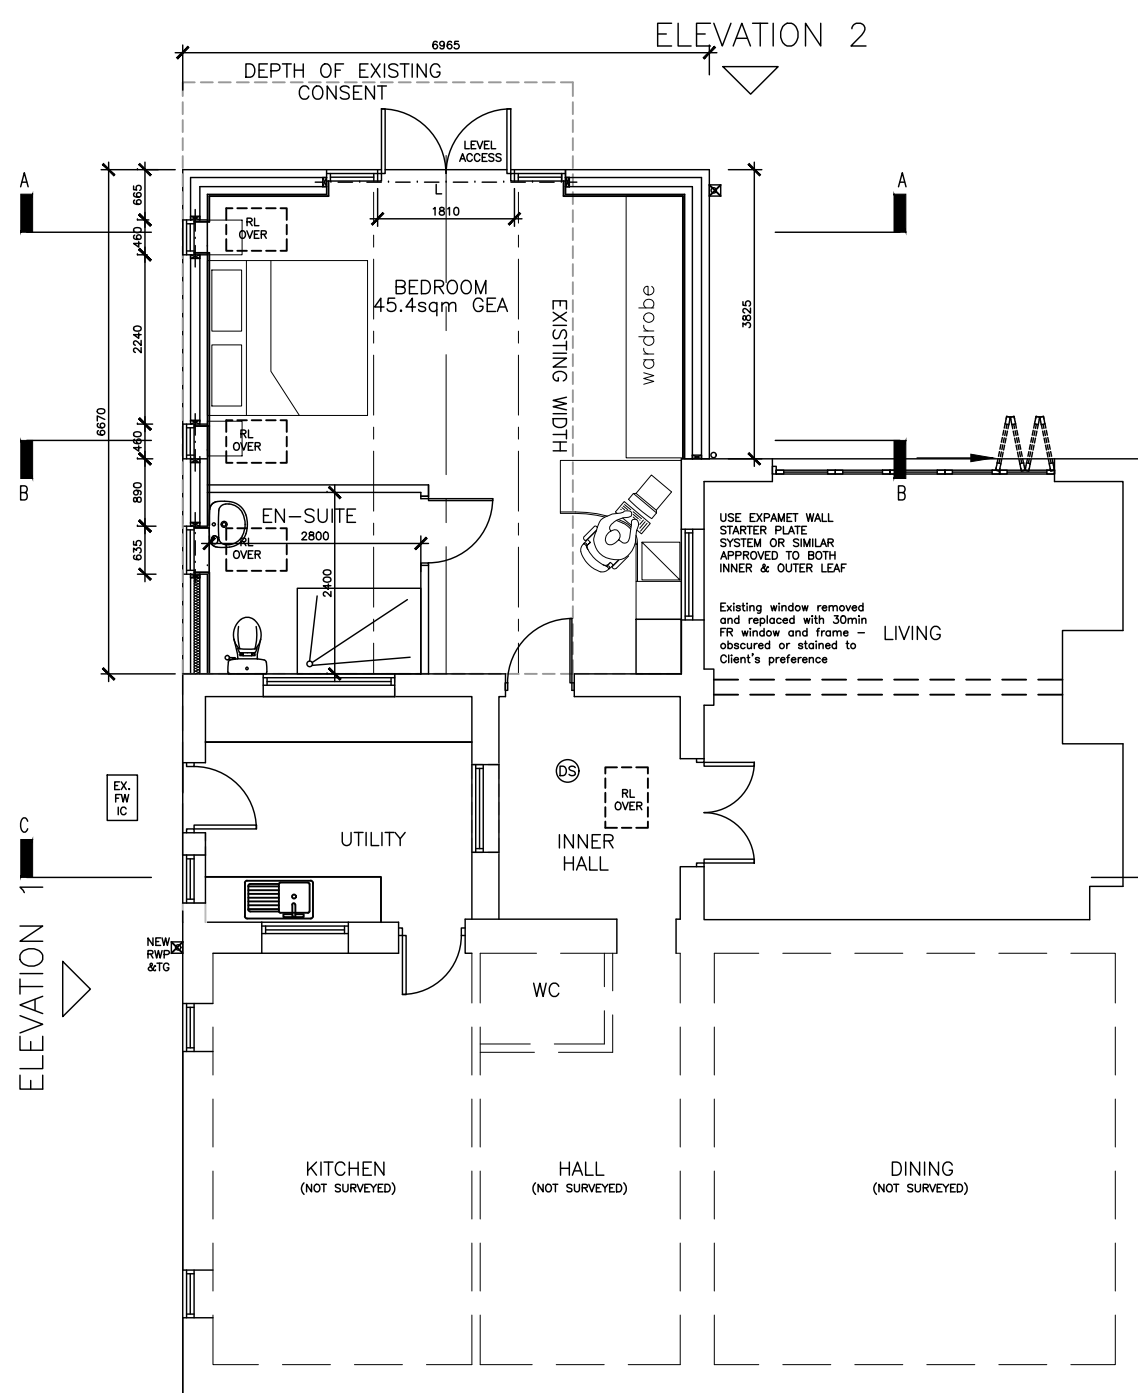


WIDENED GROUND FLOOR PLAN
AS NOW PROPOSED

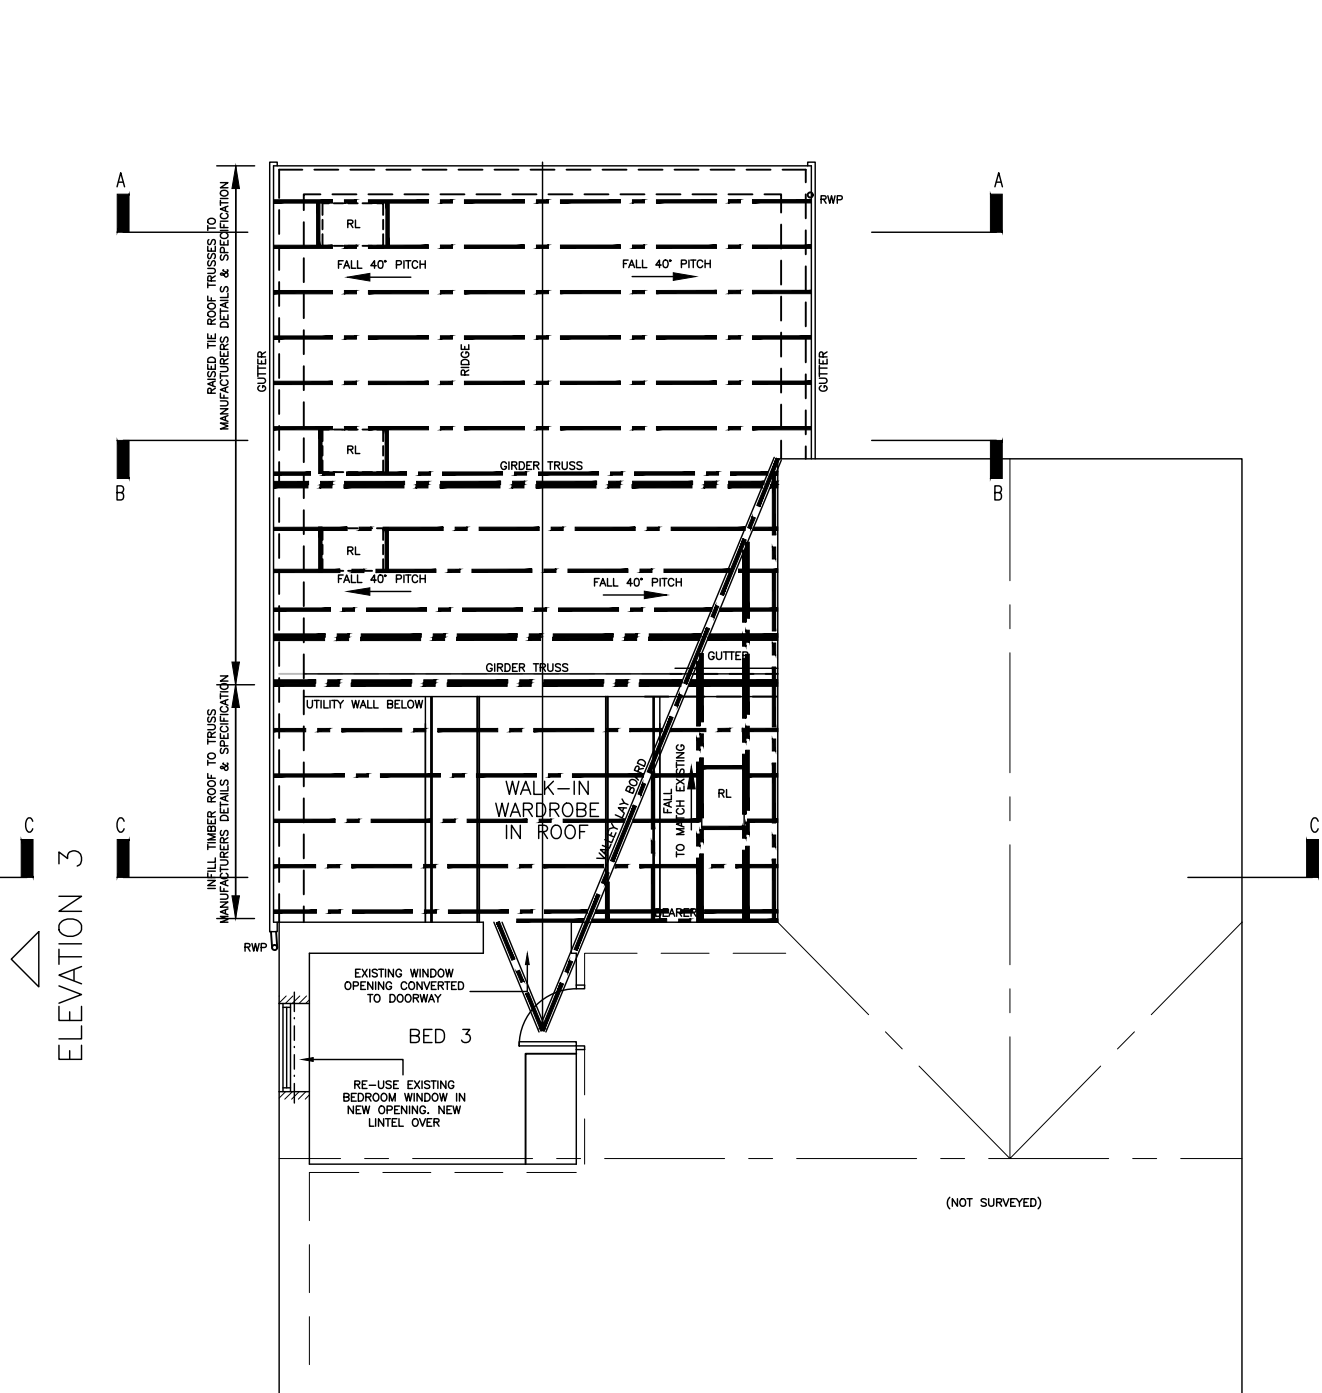


1ST FLOOR PLAN
NOW PROPOSED

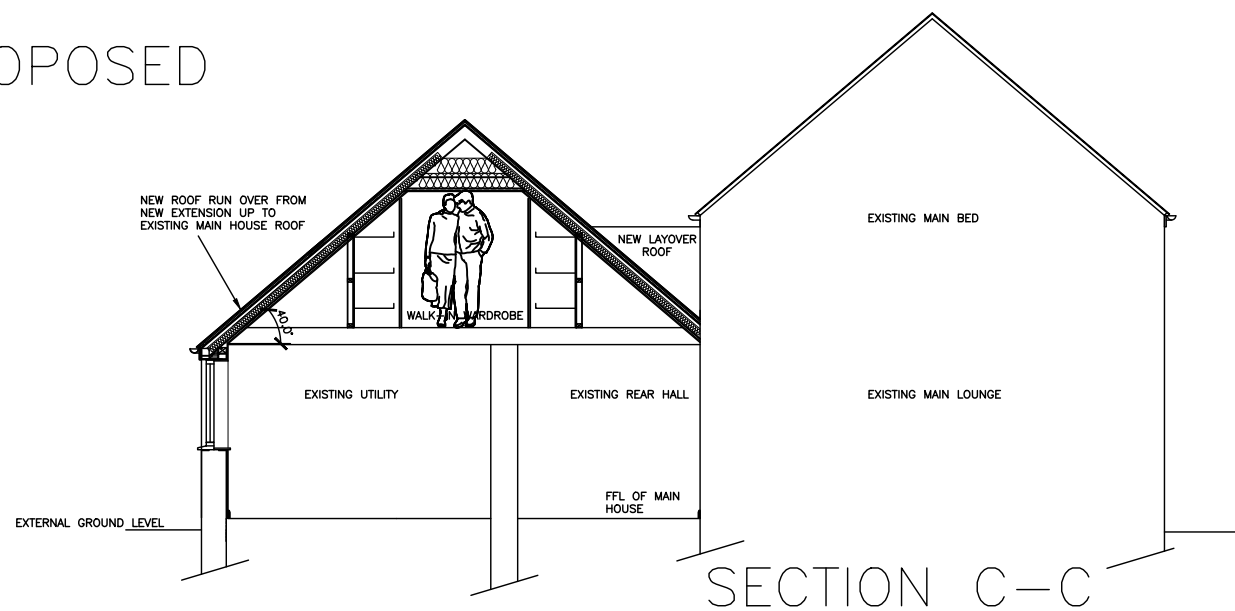

SECTION C-C

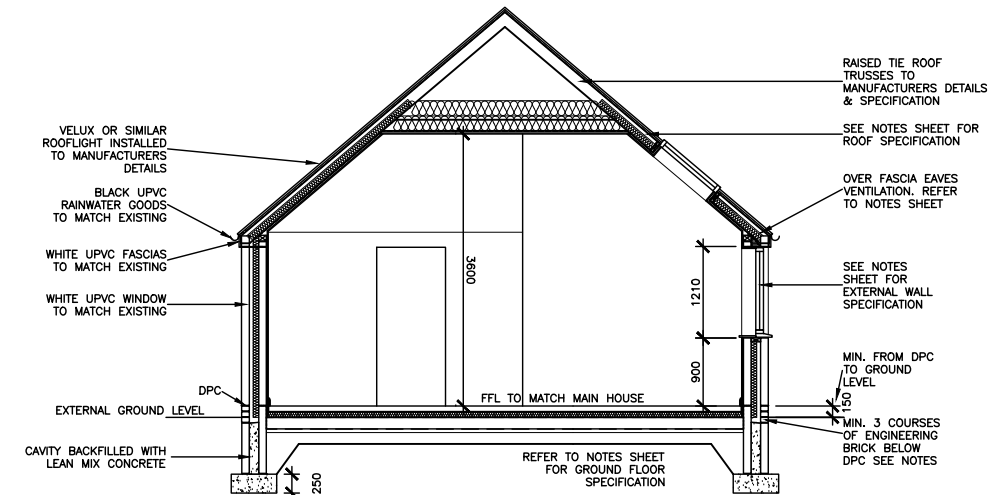

SECTION B-B

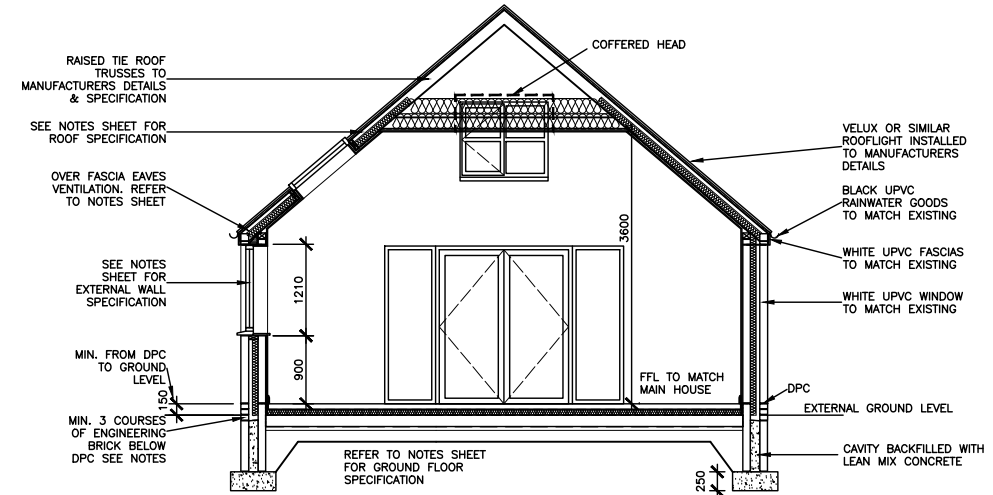

SECTION A-A

MCCORMICK
ARCHITECTURE
THE MOORINGS, ROWTON BRIDGE ROAD,
CHRISTLETON, CHESTER. CH3 7AE
TEL: 01244 330200
email: info@mccormick-architecture.co.uk
web: www.mccormick-architecture.co.uk

Client:
MR&MRS C & K MYHILL

Project:
**EXTENSION TO WELLINGTON HOUSE,
PEARTREE LANE, HALGHTON HAMMER**

Detail:
**PLANNING DRAWING - PROPOSED
REVISED PLANS & ELEVATIONS**

Status:

FOR APPROVAL

Drawn By: Date: Scale:
MR 27/09/2023 1:100 @ A1

Checked By: Date: Signature:
MR 27/09/23 GMR

Job No: Drg No: Revision:
4237/1 A(300)01