



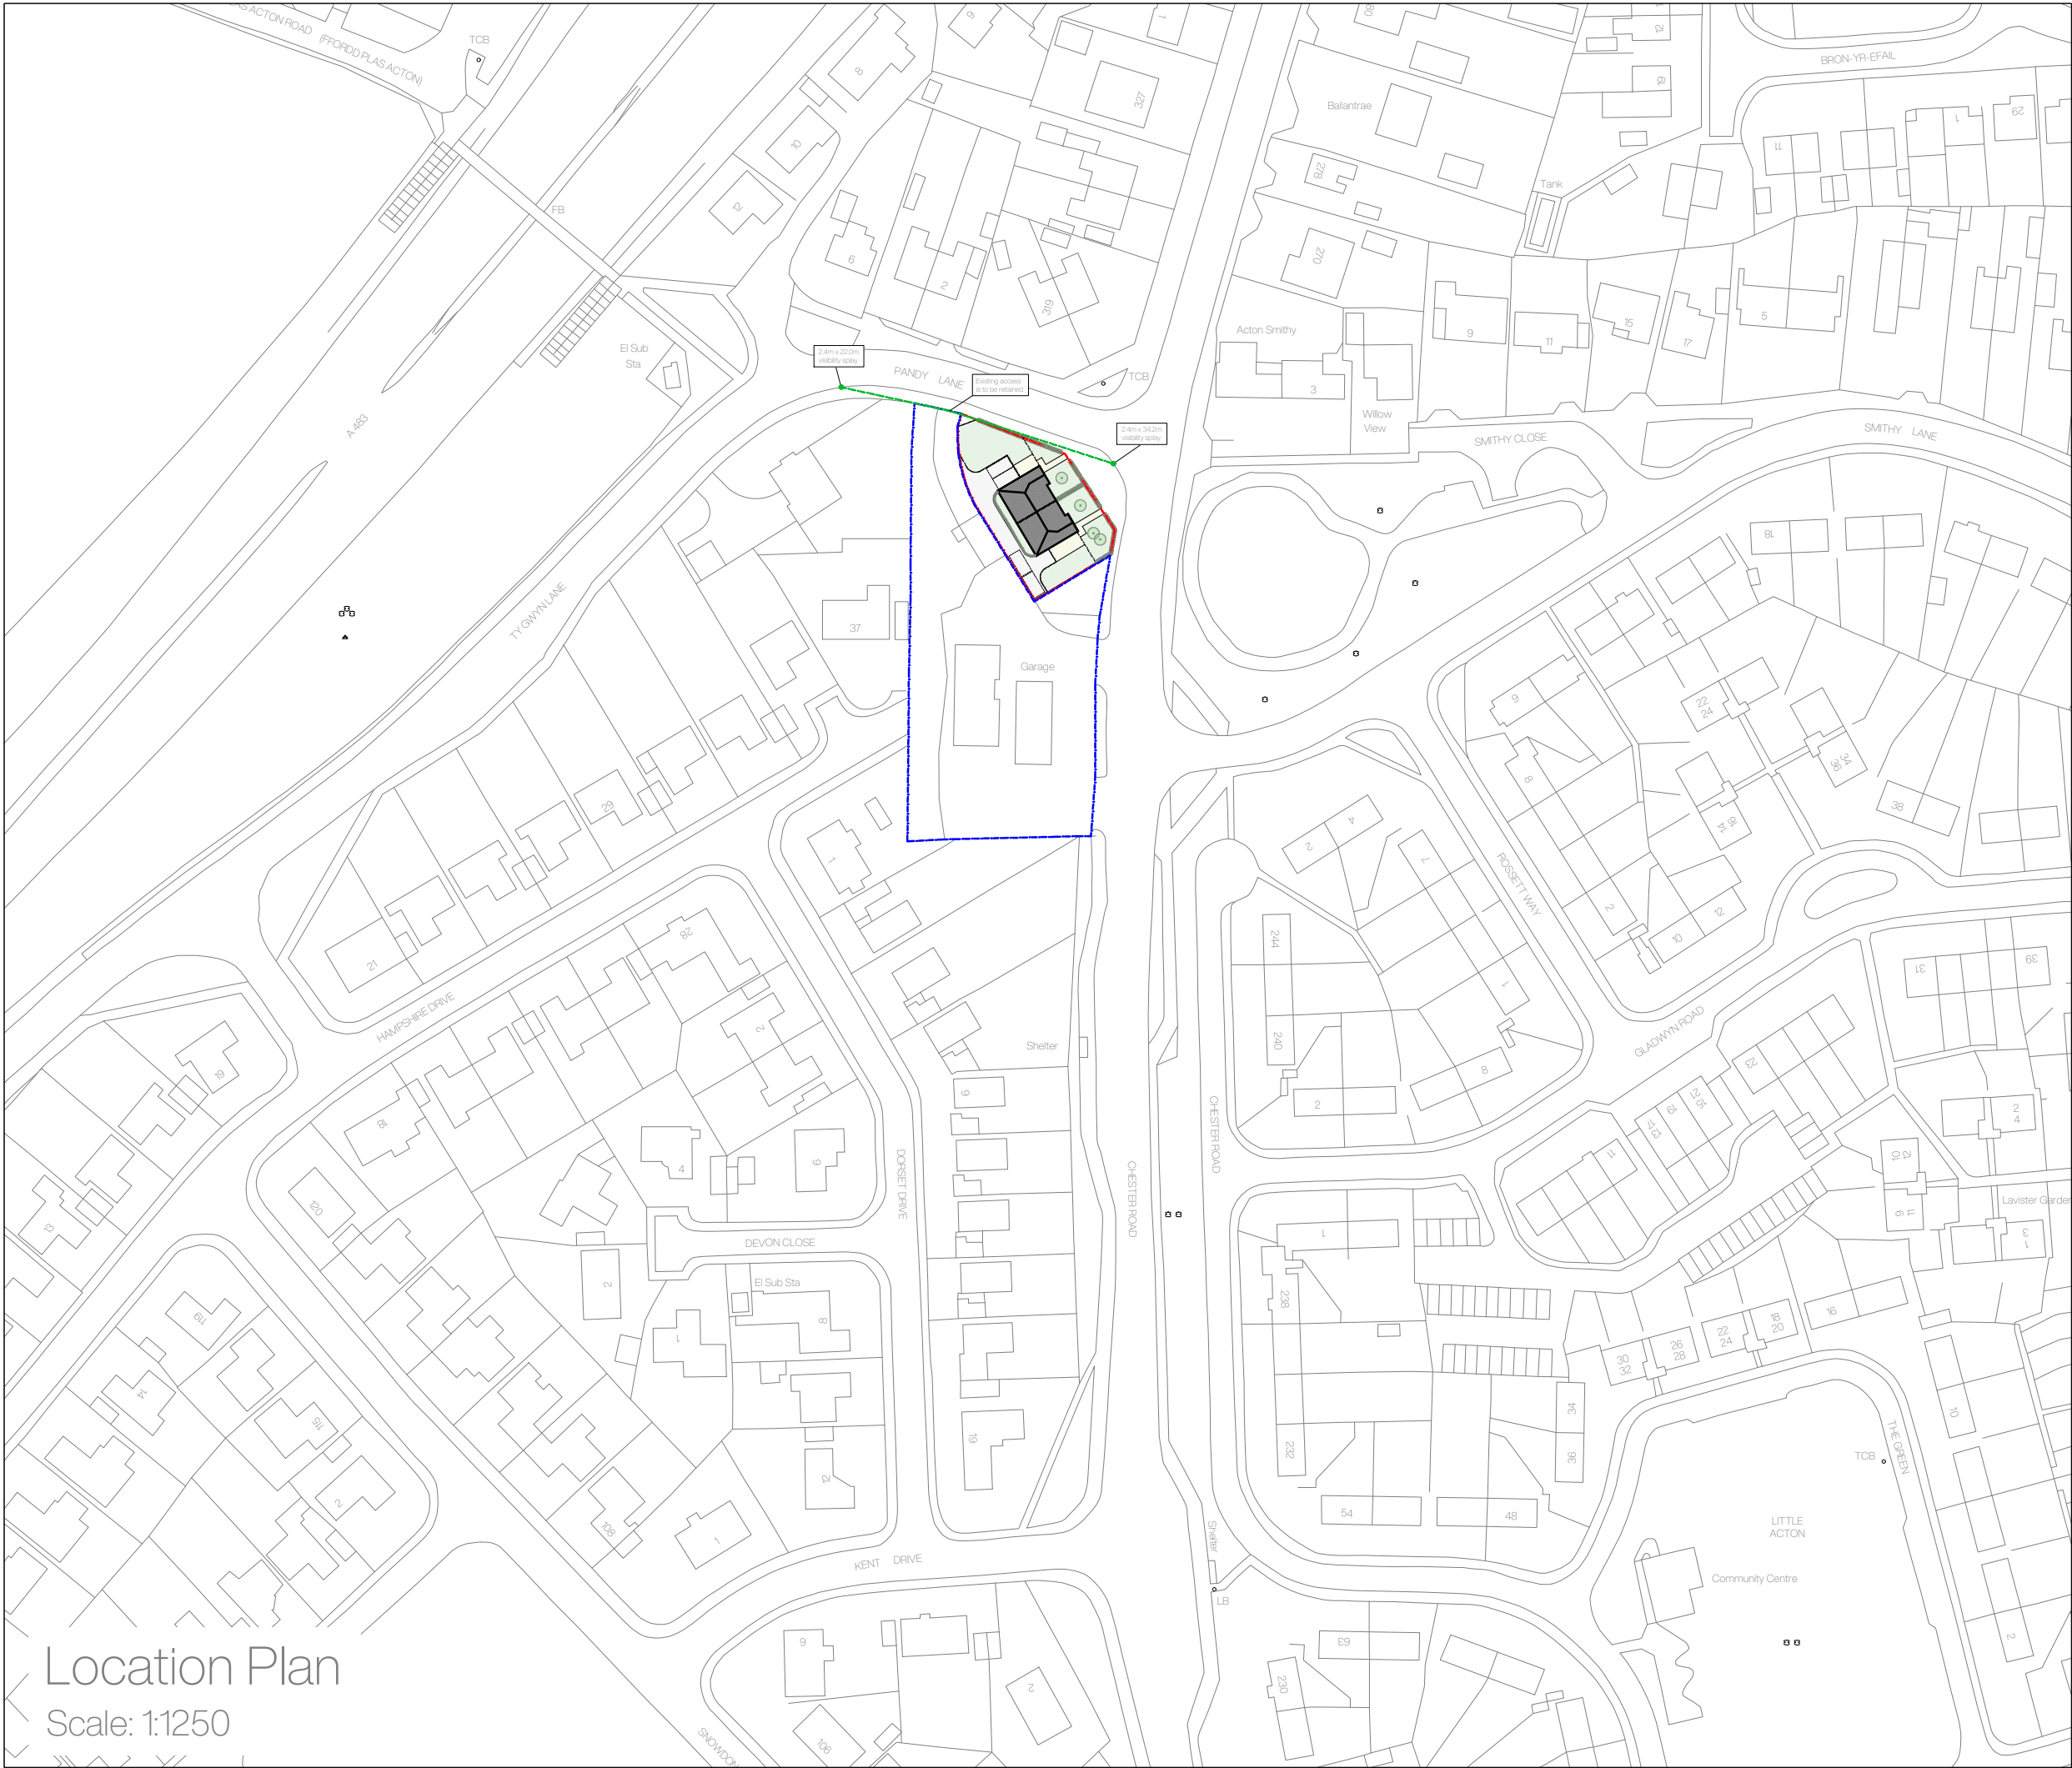

Location Plan
Scale: 1:1250

Landscaping is indicative only.

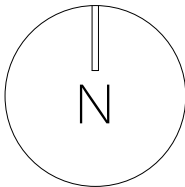

Site Plan Key

- Application Site
- Land owned by Client

Smithy View Garage,
Chester Road,
Wrexham,
LL12 8DY

Rev	Notes	Date
a	Design amends	08.2023
b	Site Plan updated	09.2023
c	Site Plan updated	10.2023

Planning | Location Plan
August 2023
A3
D05.1002
2 - 2

DO NOT SCALE FROM THIS DRAWING. ALL DIMENSIONS TO BE CONFIRMED ON SITE PRIOR TO FABRICATION BY THE CONTRACTOR. DRAWINGS TO BE READ IN CONJUNCTION WITH ANY REFERENCED DOCUMENTATION. PLANS NOT TO BE REPRODUCED WITHOUT THE PRIOR CONFIRMATION FROM THE DESIGN TEAM.

