


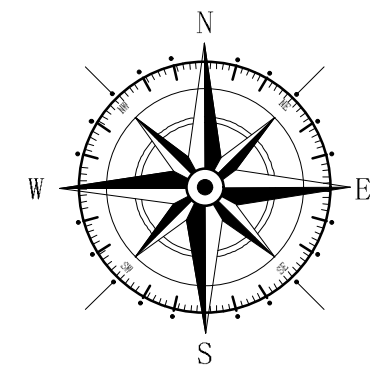

Key

 Surrounding Buildings

 Application Site

Rev	Date	Detail	Initial

Project:
Proposed Alterations to,
Cil Tywodfaen,
Ffordd Gwenllian,
Gresford Road, LL12 0UW


Title: Planning:Site & Location Plan	Scale: (A3) 1:50 & 1:100
--	--------------------------------

Drawn By: A. Valentine	Date: Feb 2022
---------------------------	-------------------


Drawing No: P138/004	Sheet: 1 of 1
-------------------------	------------------

blueprint
architectural services

 Office 3K4,
Redwither Business Tower,
Wrexham. LL13 9XT
Tel: 01978 356500
www.blueprintarchitectural.com
© copyright all rights reserved

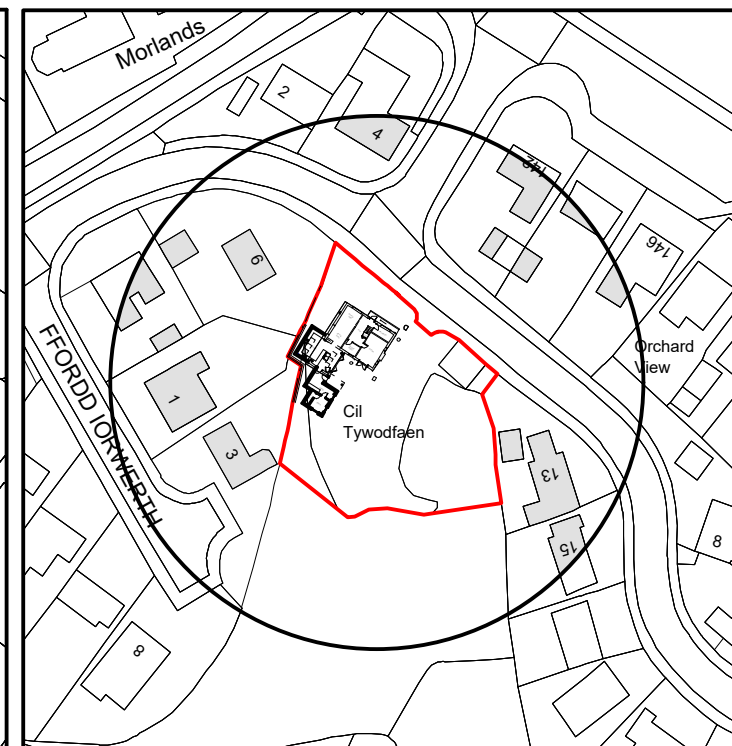

Location Plan 1:1250

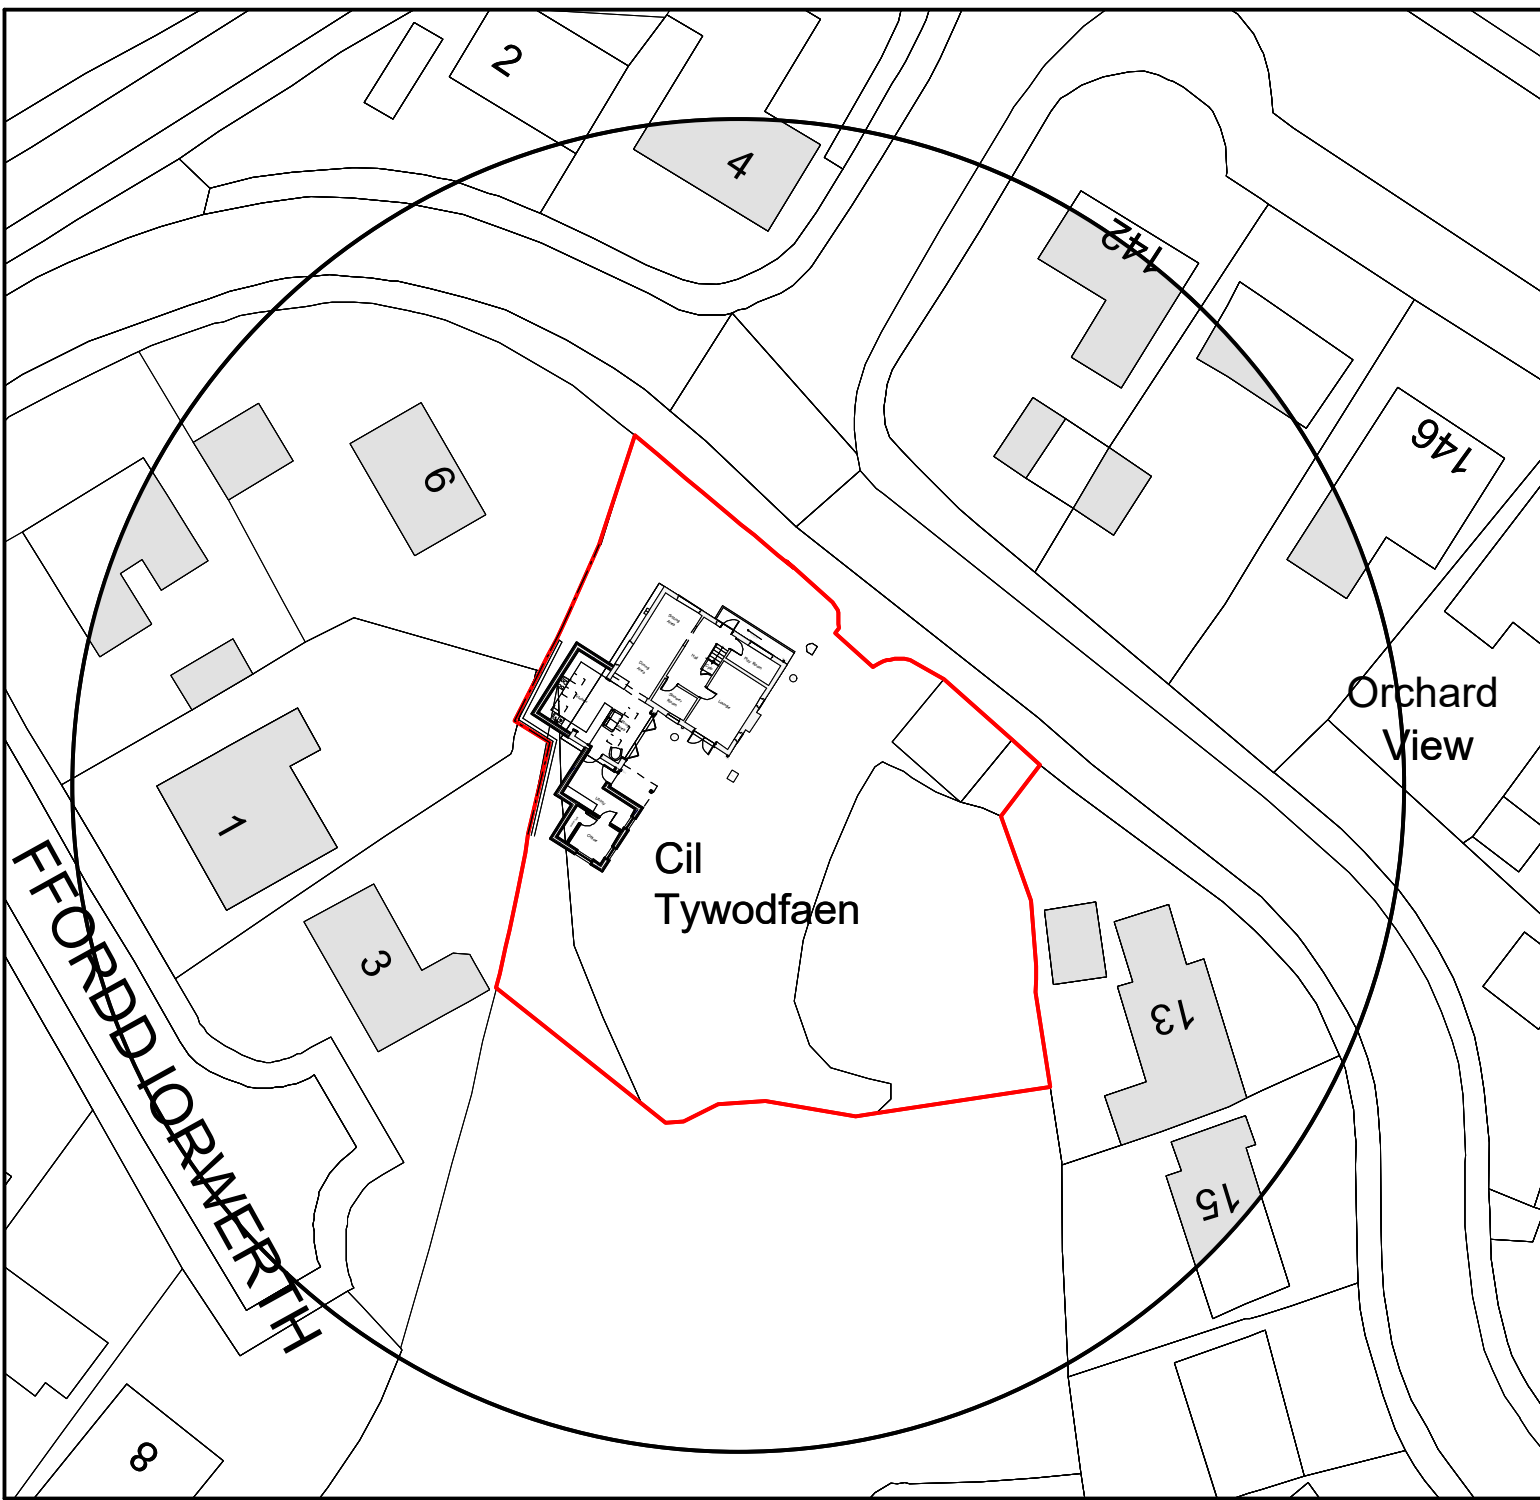

Site Plan 1:500