


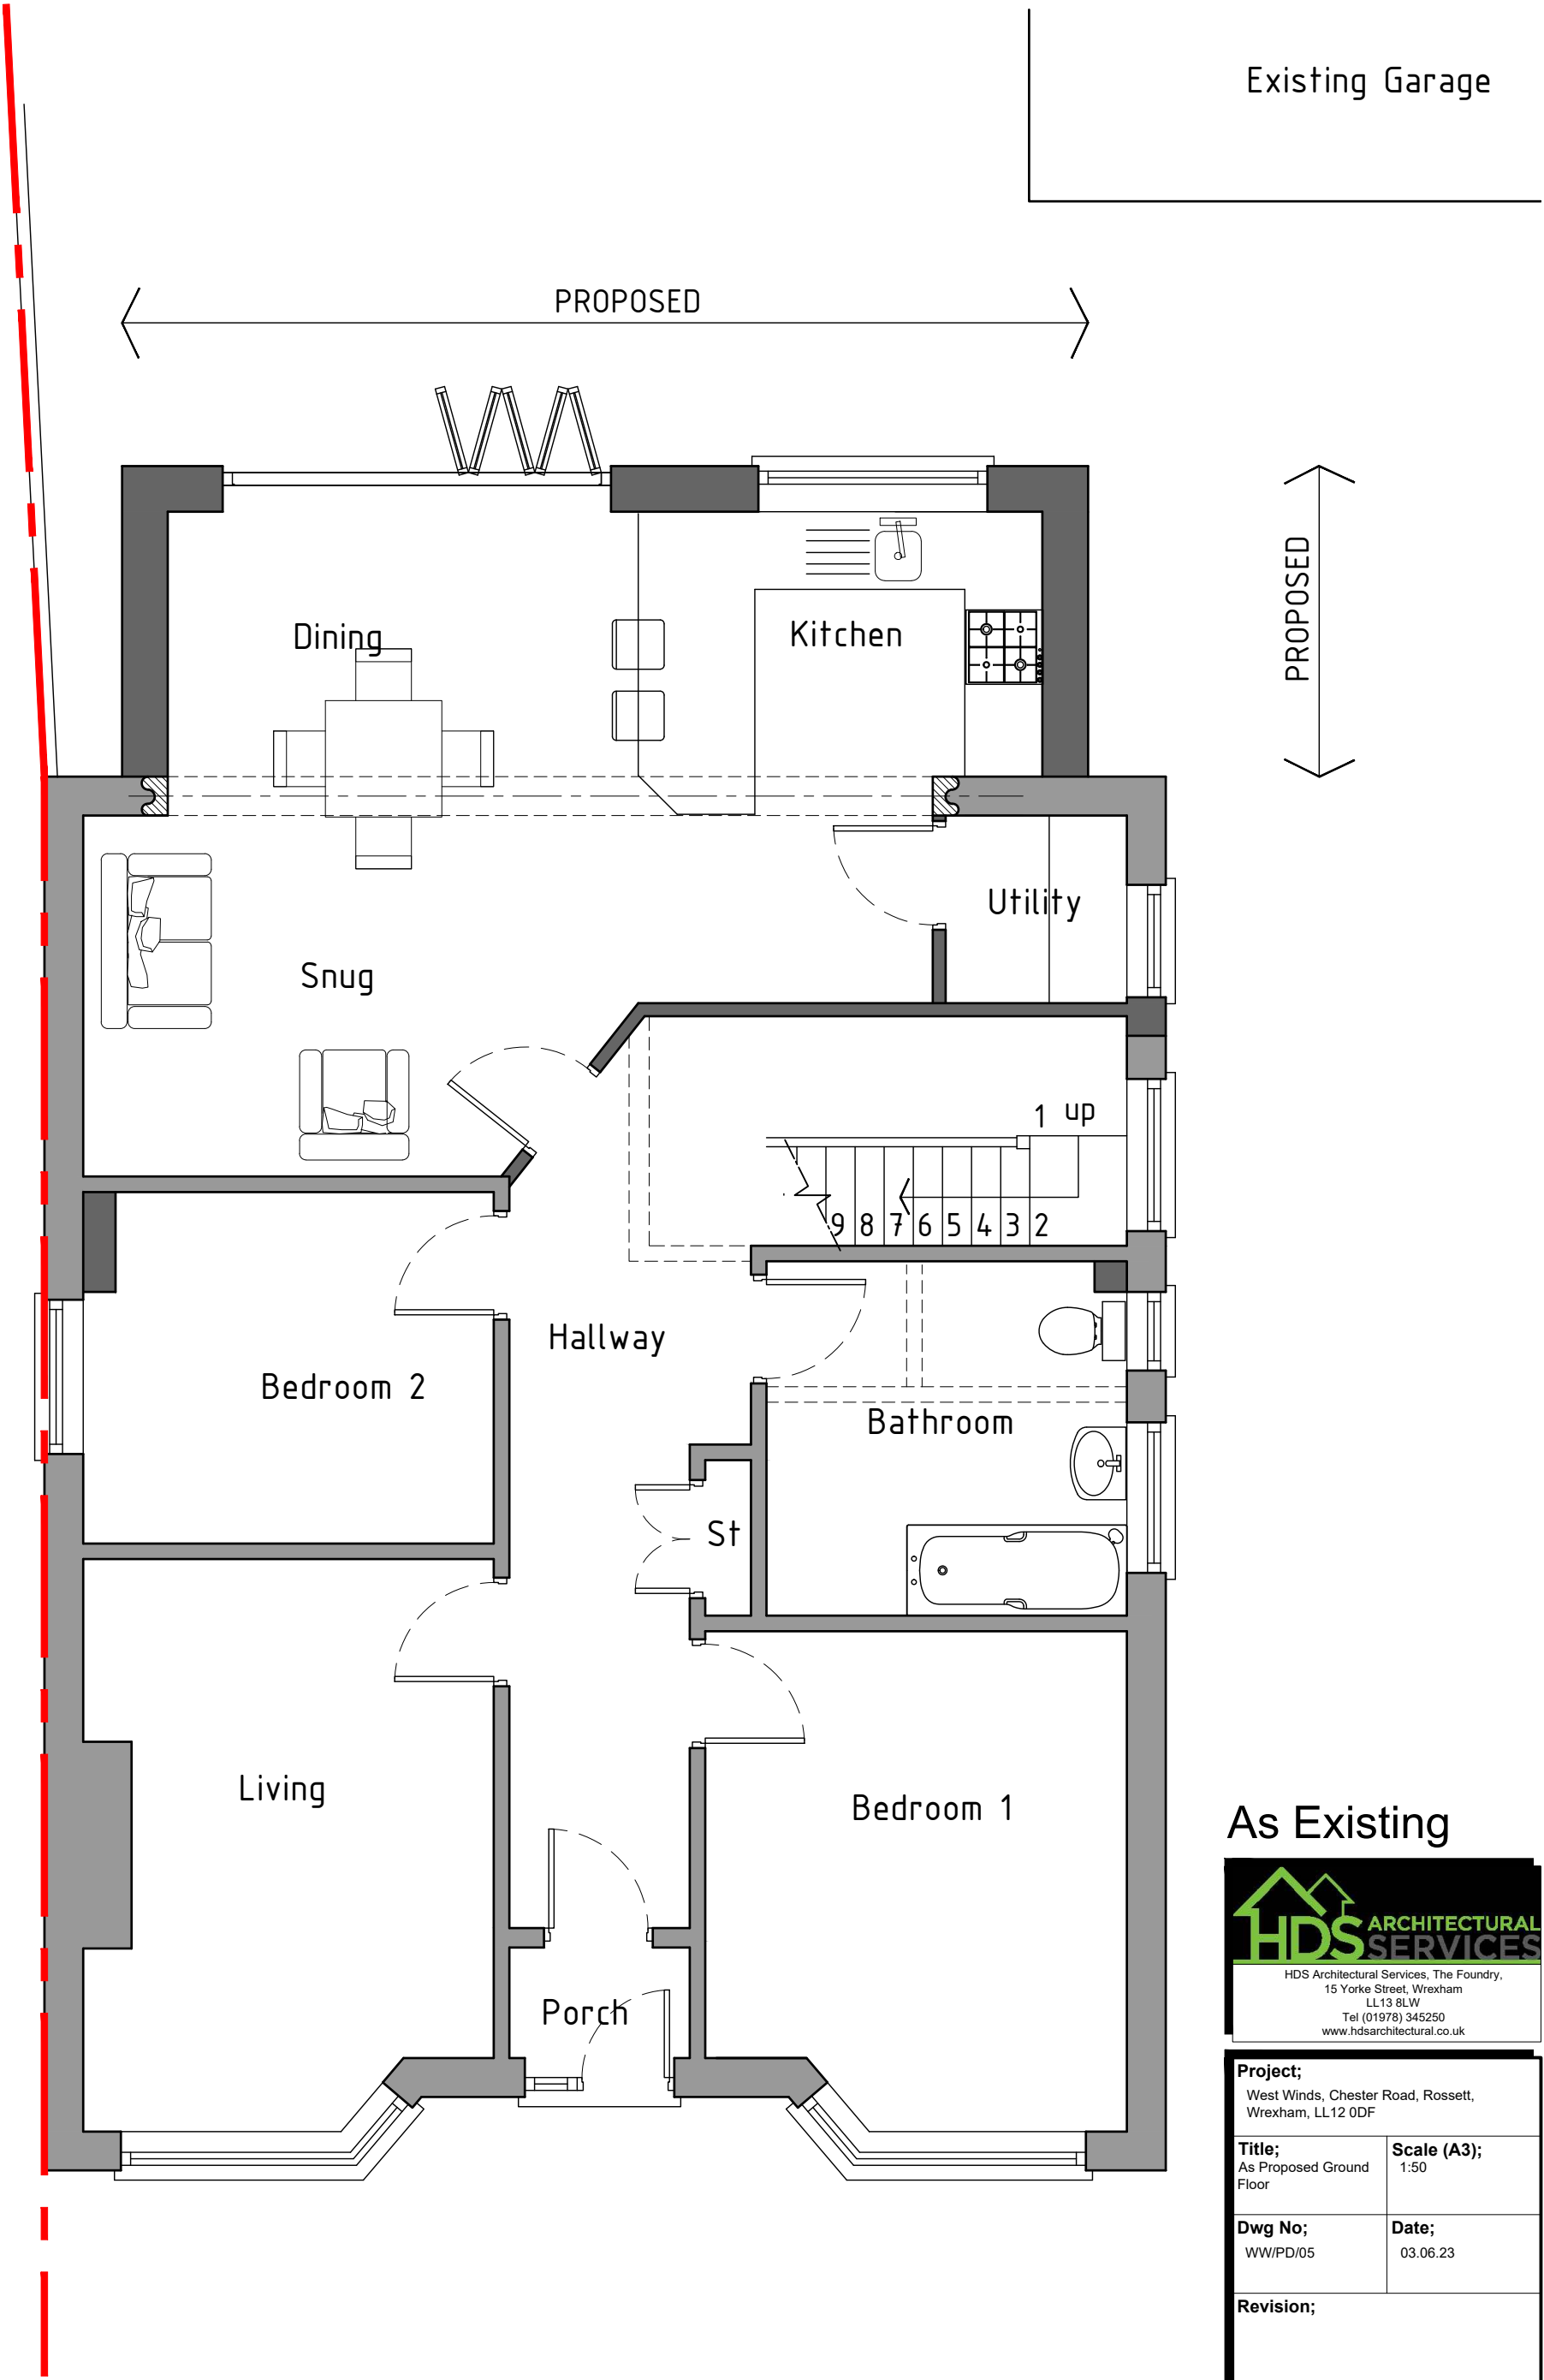

Ground floor plan 1:50

As Existing



HDS Architectural Services, The Foundry,
15 Yorke Street, Wrexham
LL13 8LW
Tel (01978) 345250
www.hdsarchitectural.co.uk

Project; West Winds, Chester Road, Rossett, Wrexham, LL12 0DF	
Title; As Proposed Ground Floor	Scale (A3); 1:50
Dwg No; WW/PD/05	Date; 03.06.23
Revision;	