

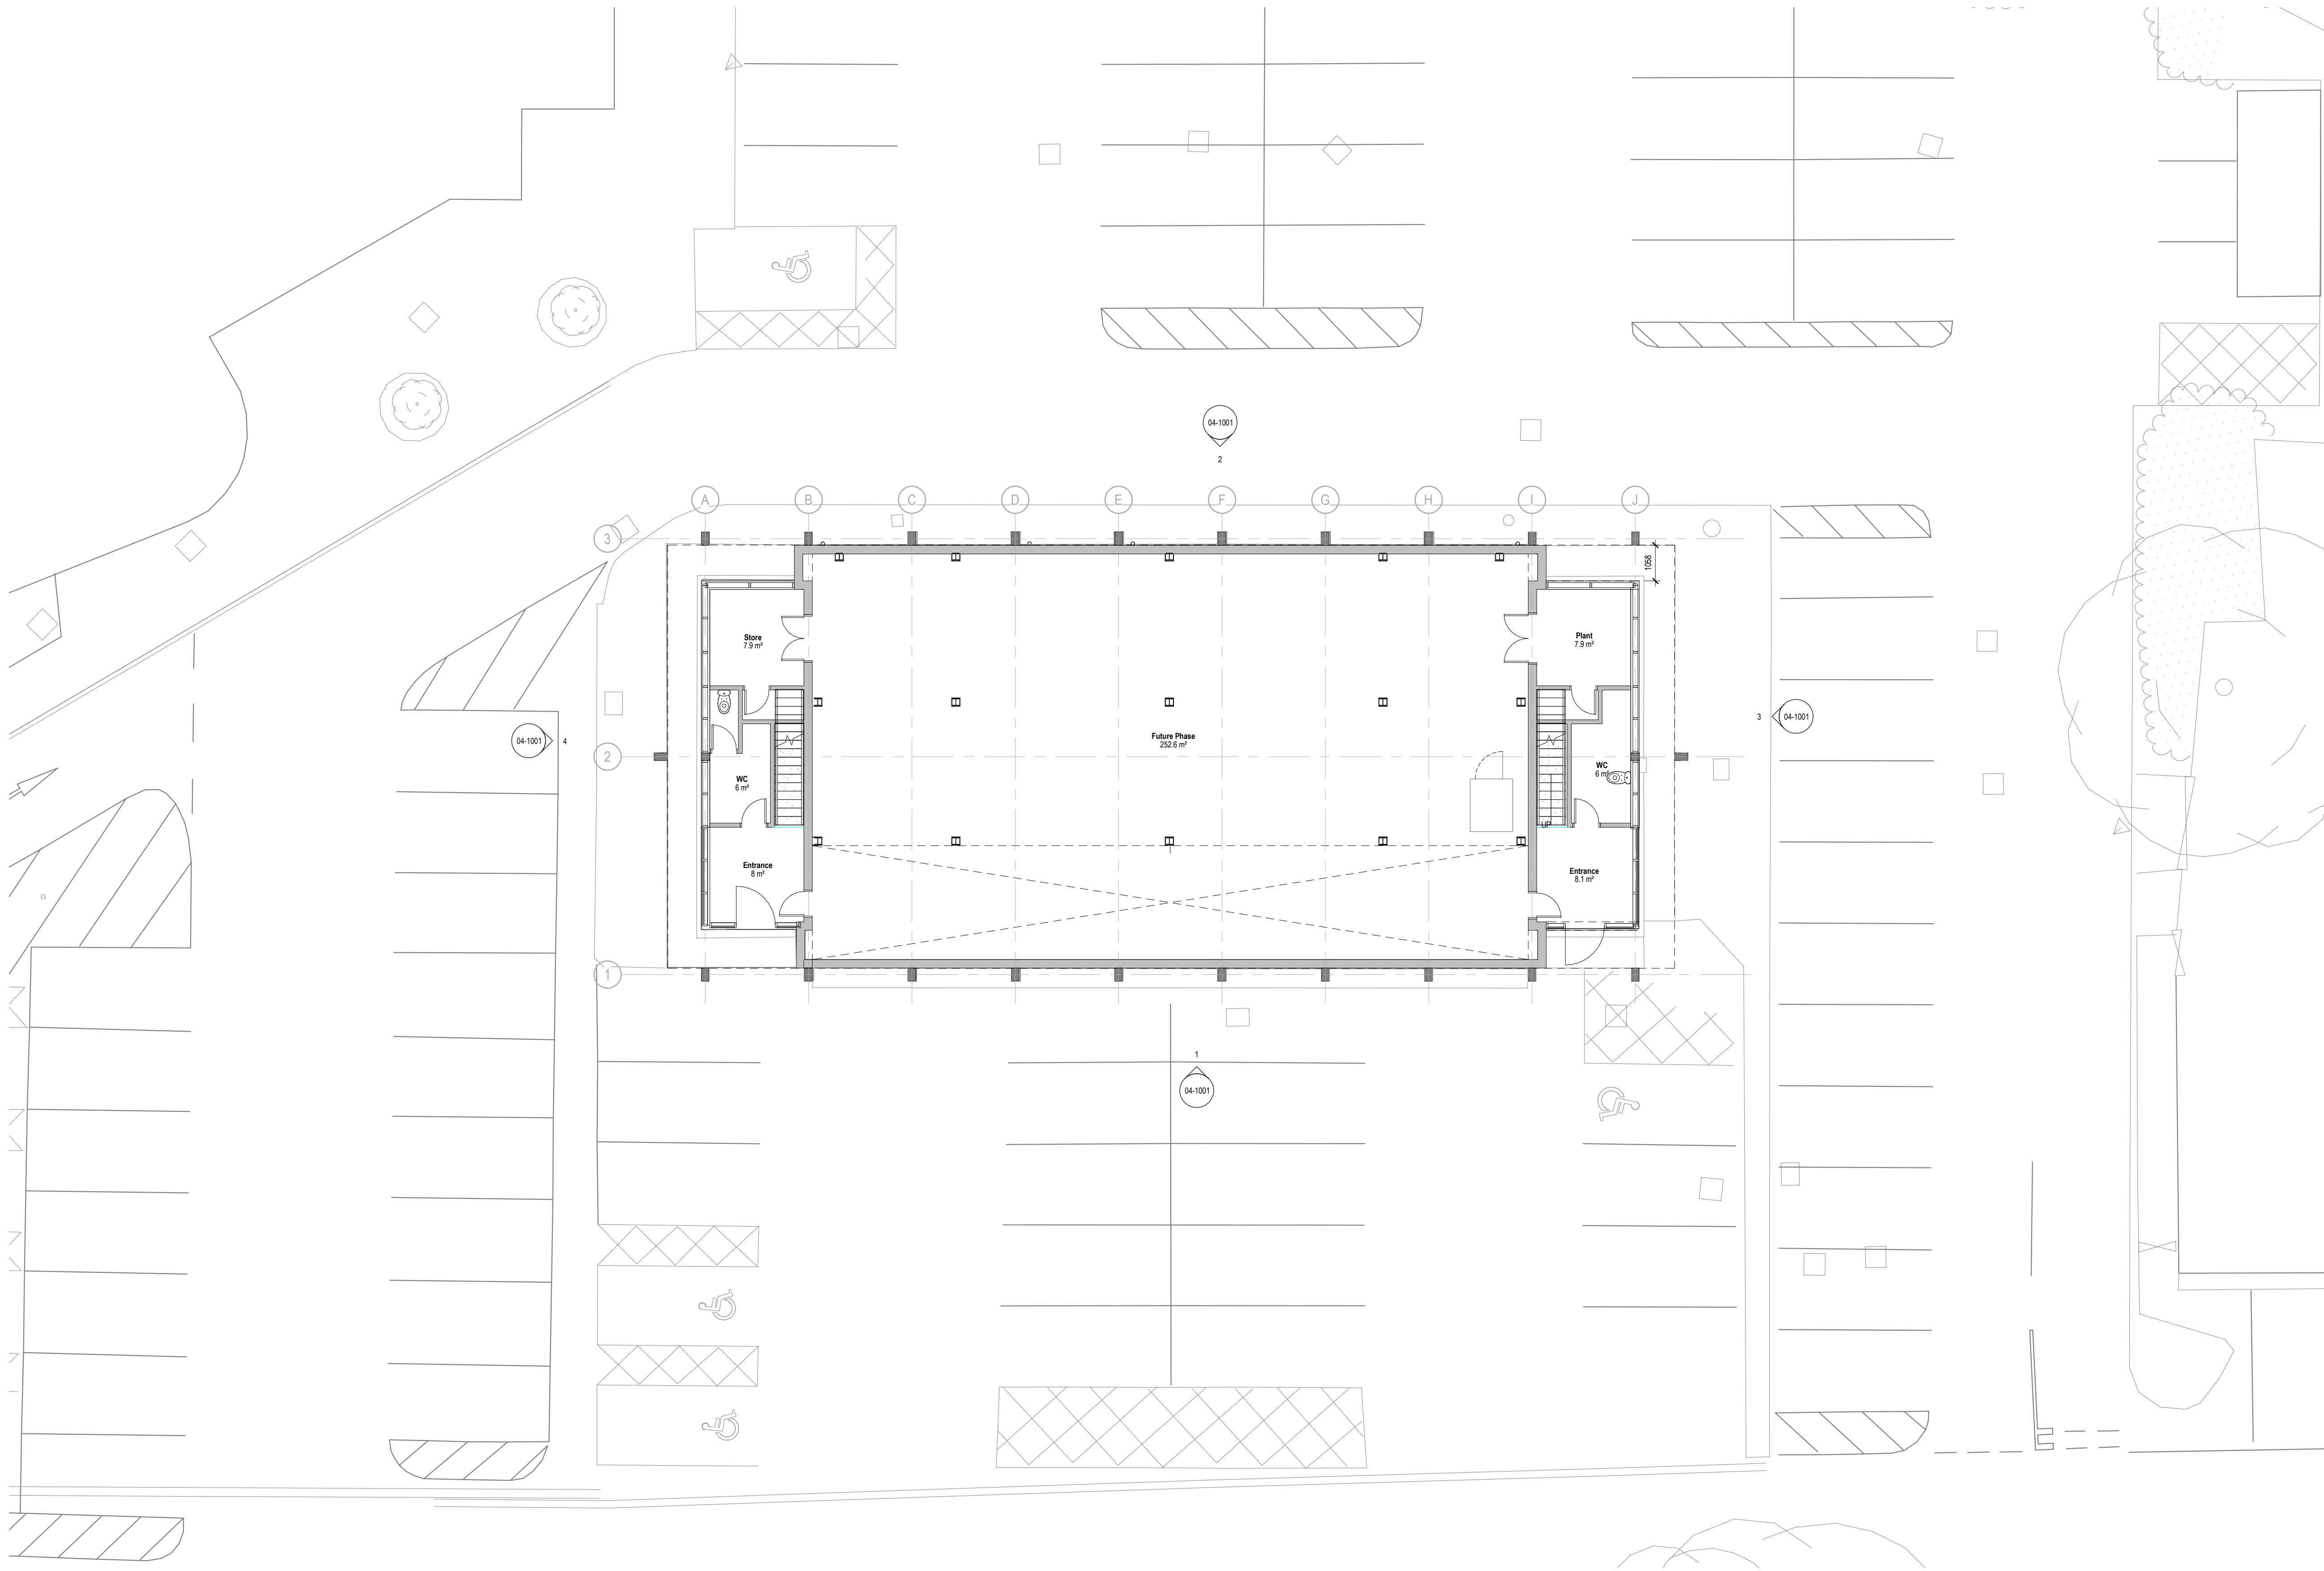


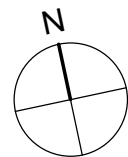

GENERAL NOTES:
DAY Architectural Ltd accepts no responsibility for any costs, losses or claims whatsoever arising from these drawings, specifications and related documents unless there is full compliance with the Client or any unauthorised user of the following:
1. All boundaries, dimensions and levels are to be checked on site before construction and any discrepancies reported to the Architect / Designer.
2. Partial Service: Any discrepancies with site or other information is to be advised to the Architect / Designer and direction and / or approval is to be sought before the implementation of the detail.
3. Block and site plans are reproduced under license from the Ordnance Survey.
4. Do not scale this drawing.
5. For the purpose of coordination, all relevant parties must check this information prior to implementation and report any discrepancies to the Architect / Designer.

 

REV	DESCRIPTION	DATE	REV BY	CHKD BY

CLIENT Wrexham Glyndwr University	PROJECT Alive Hub
--------------------------------------	----------------------

DRAWN Existing Site Plan					
SCAL 1:100 @ A1				FIRST ISSUED 07/26/22	
PROJECT 1415-22	DRAWN BY RBP	CHECKED BY MB			
ORIGIN DAY	VOLUME XX	LEVEL XX	TYPE DR	ROLE A	NUMBER REVISION 04-0002
DRAWING STATUS			PLANNING		

DAY

DAY Architectural Ltd.
Studio 1, Lancaster Buildings
77 Deansgate, Manchester, M3
2BW
T: 0161 834 9703
W: www.day-architectural.com

Information contained on this drawing is the sole copyright of DAY Architectural Ltd. and is not to be reproduced without their permission.