



north elevation

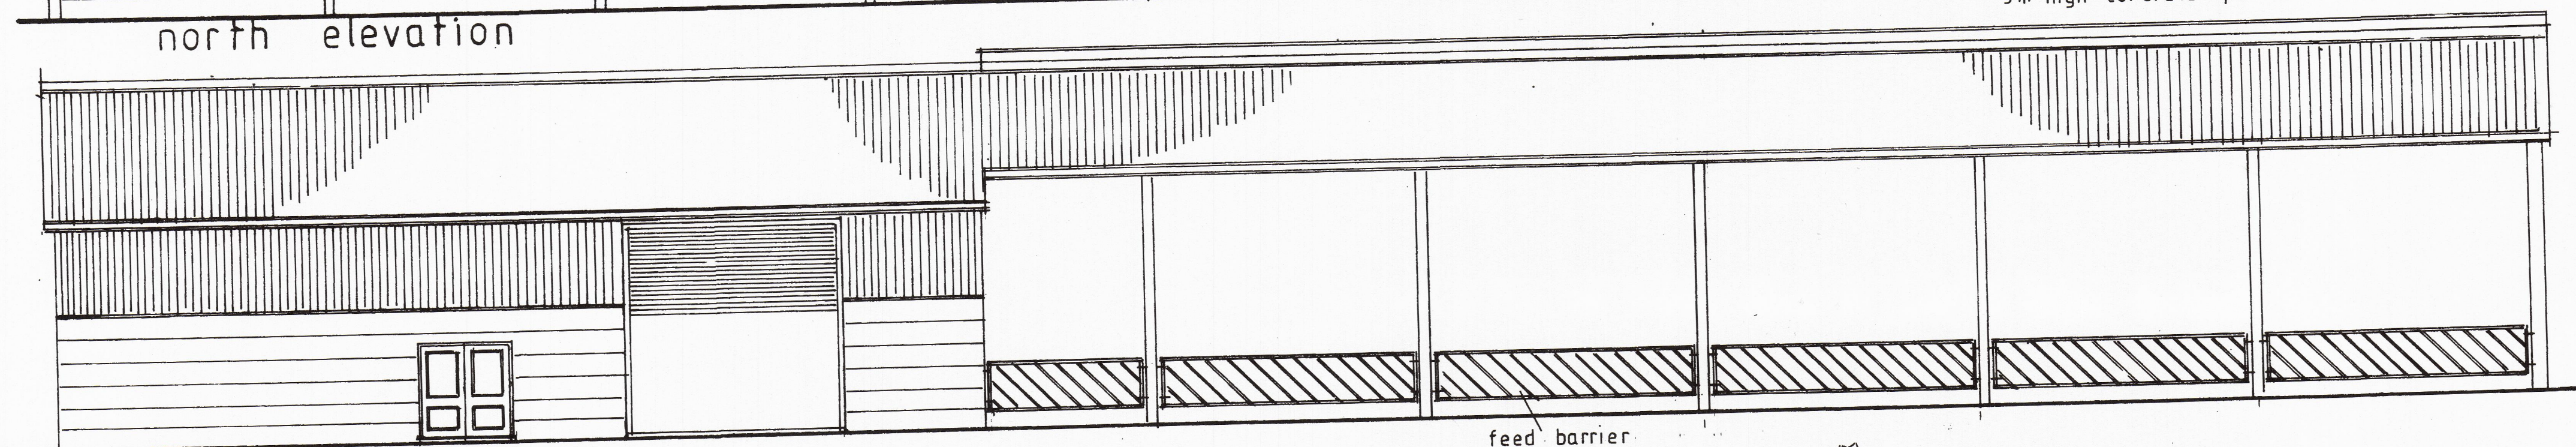

south elevation

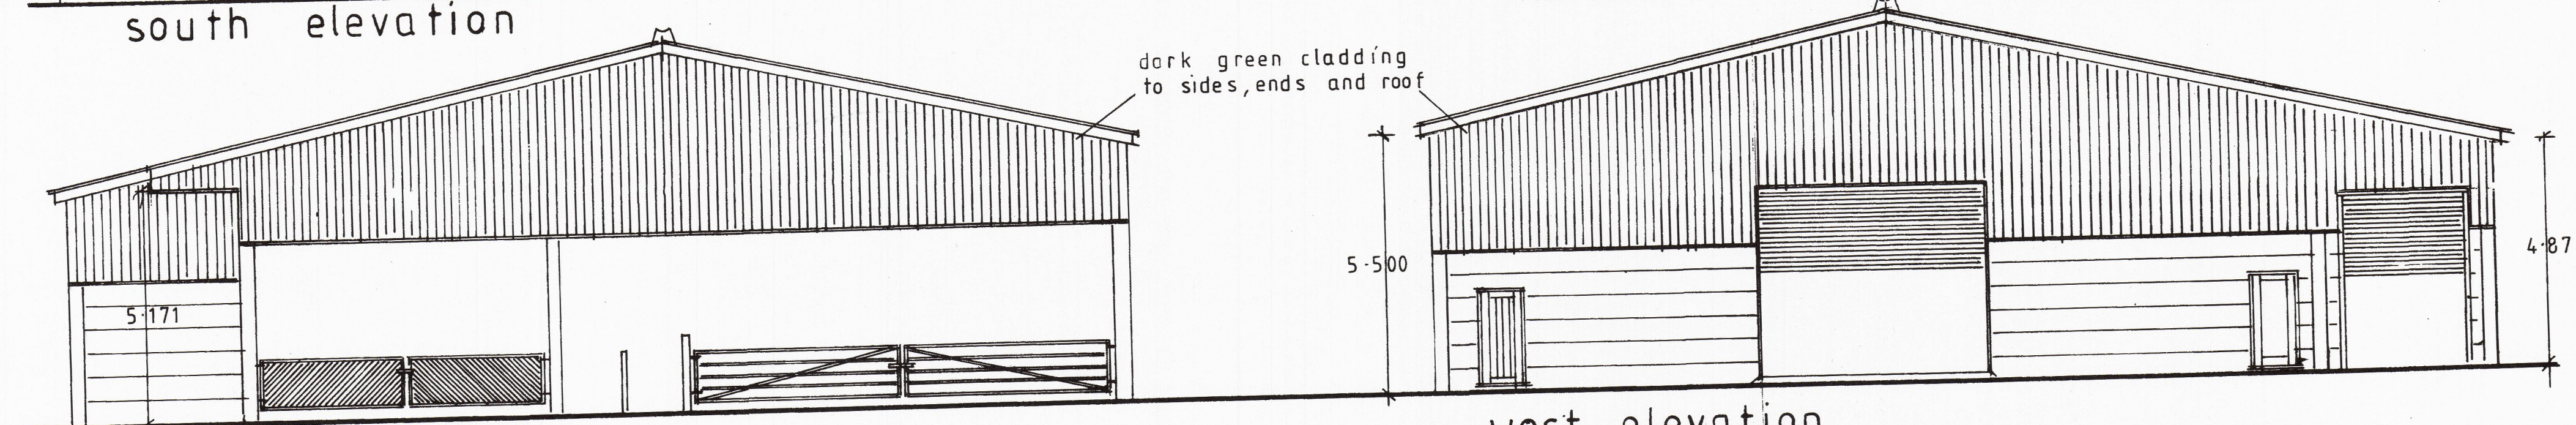


east elevation

west elevation

existing building


storm water store tank
water to be used to flush
down collecting yard.

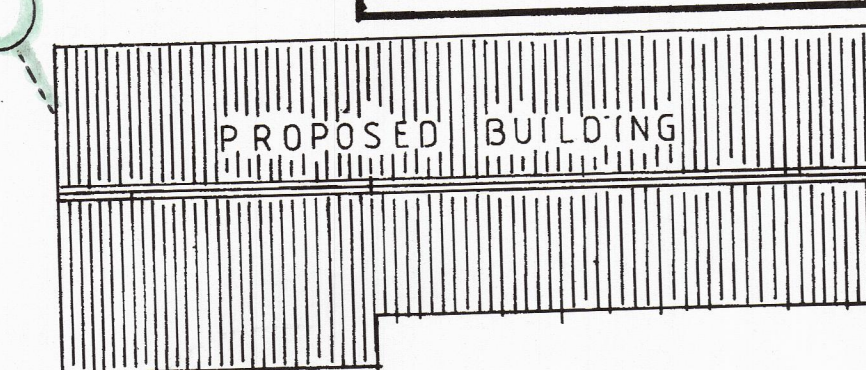


block plan
scale 1:500

existing buildings

existing slurry container

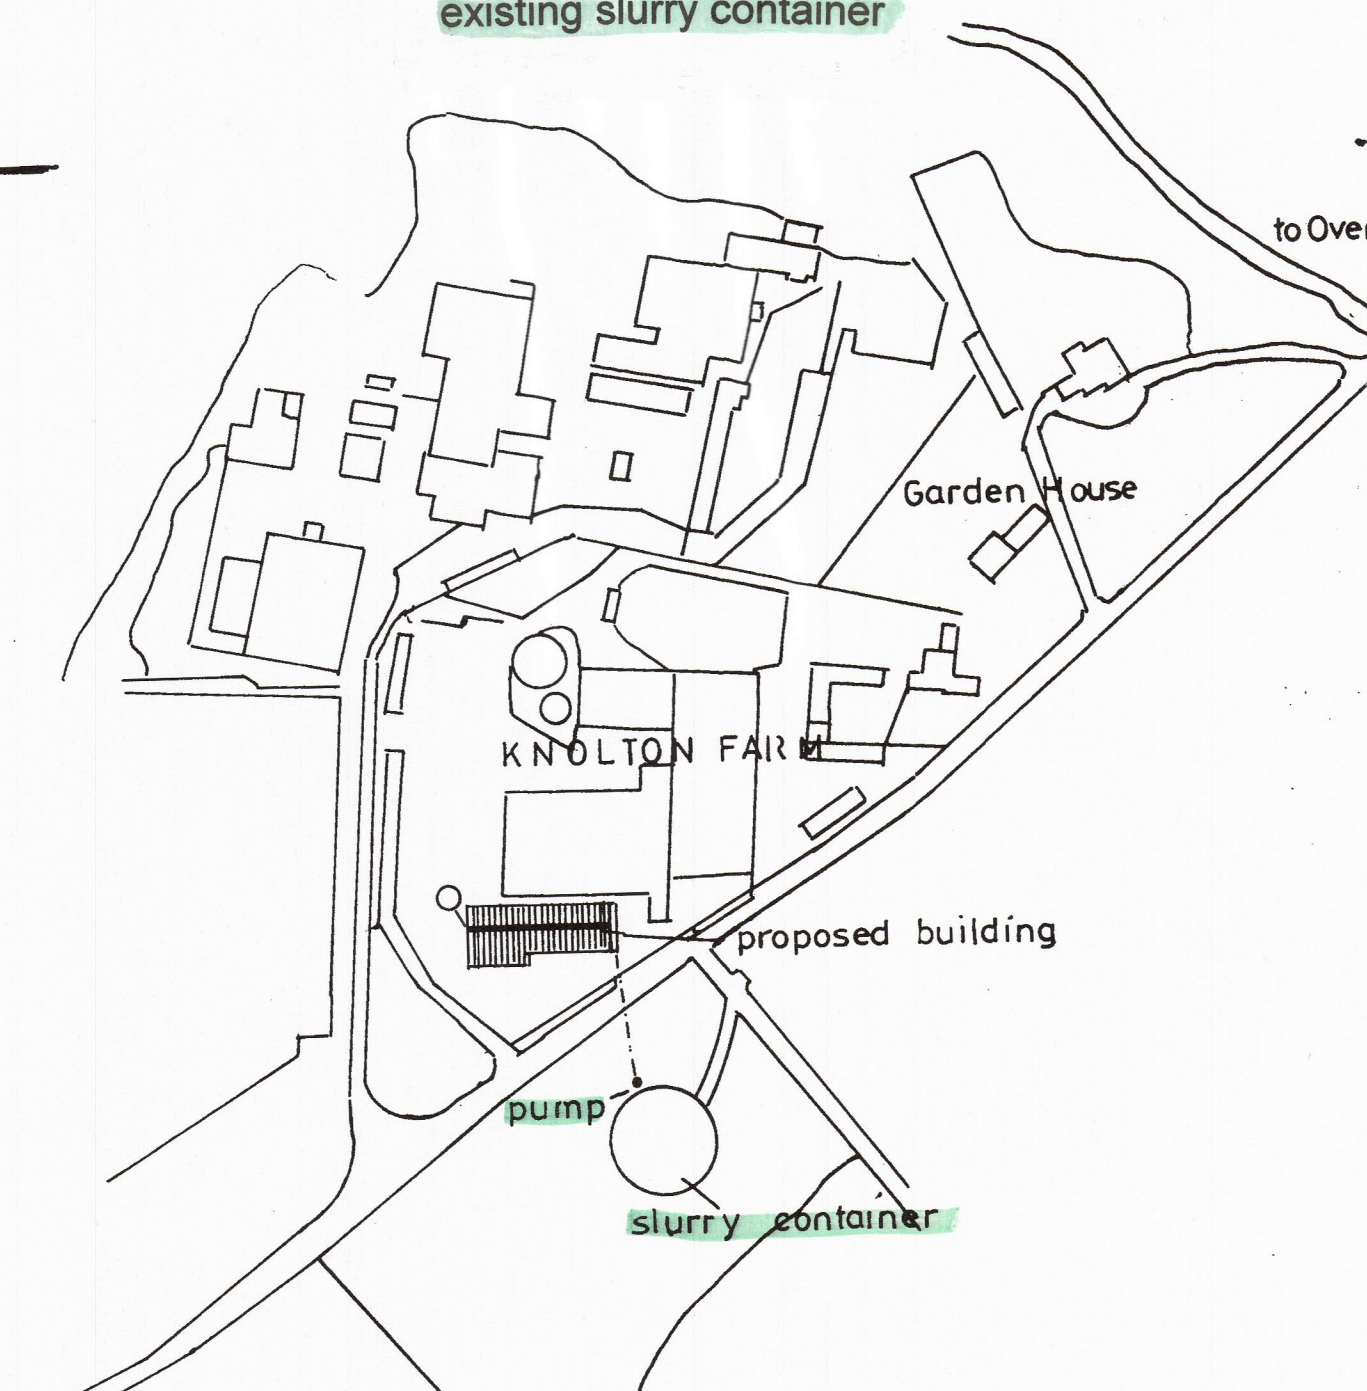

location plan scale 1:2500

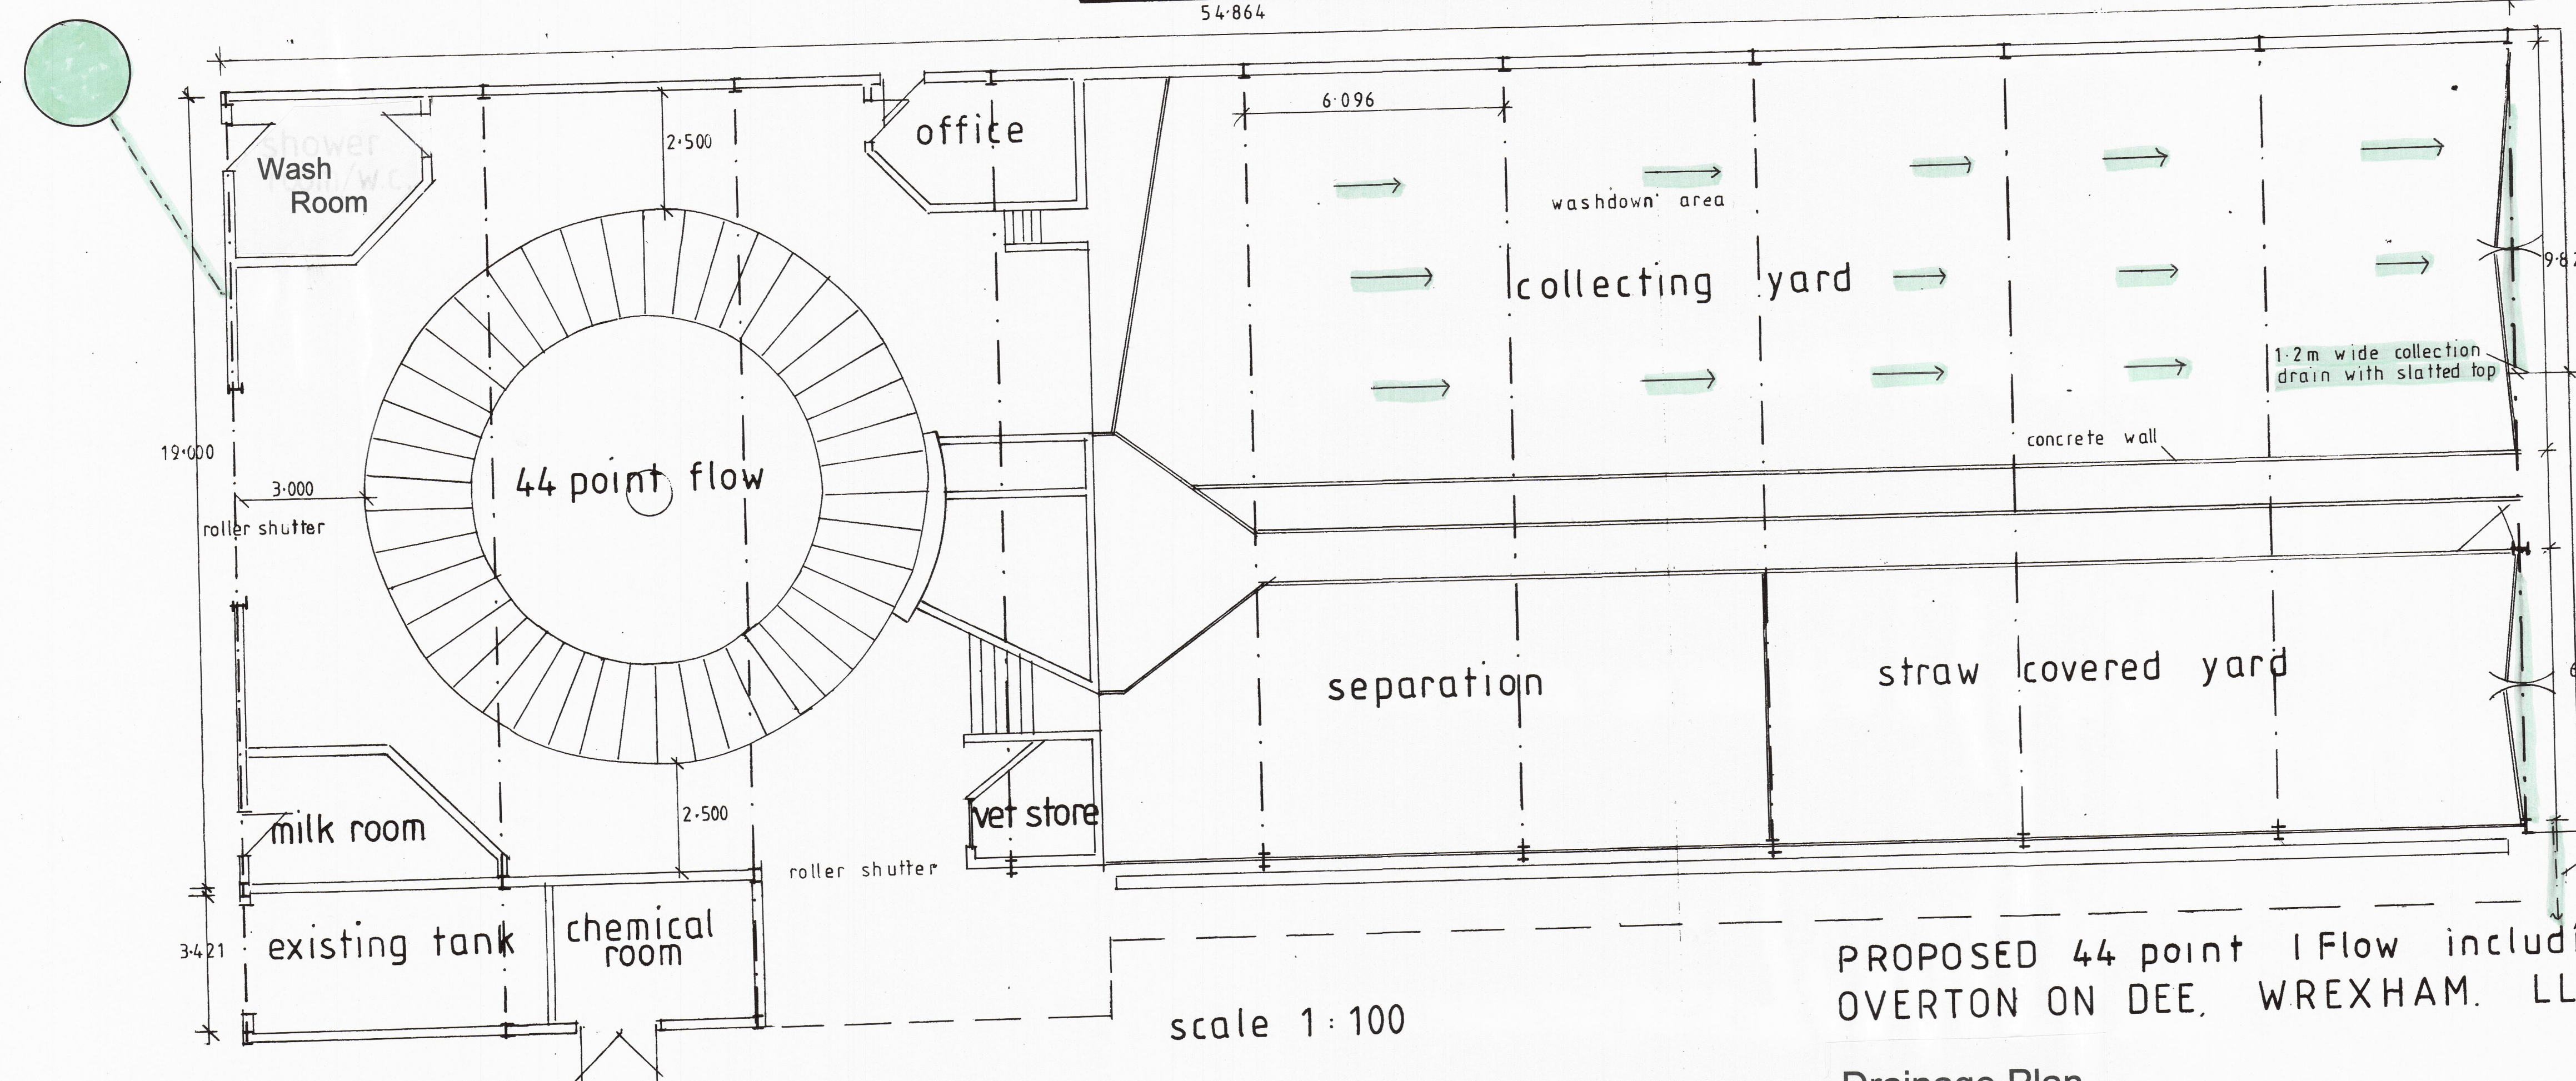

scale 1:100

PROPOSED 44 point IFlow including collecting yard - at - KNOLTON FARM,
OVERTON ON DEE, WREXHAM. LL13 OLG

Drainage Plan

proposed drain
to slurry container